



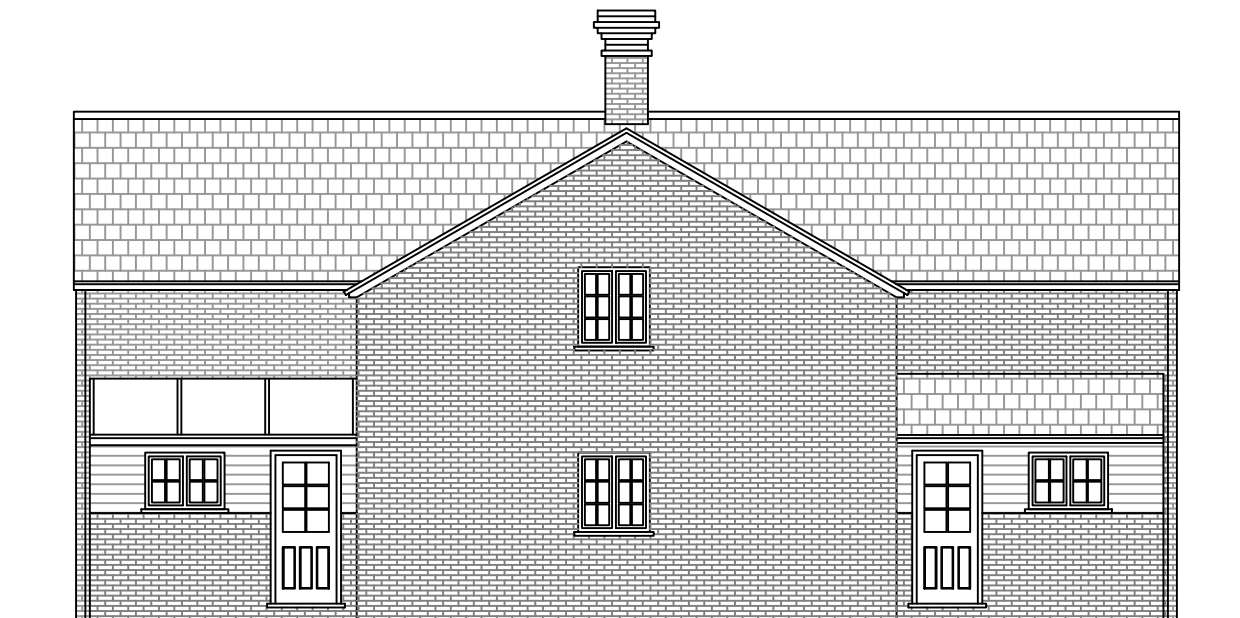


FRONT



LEFT

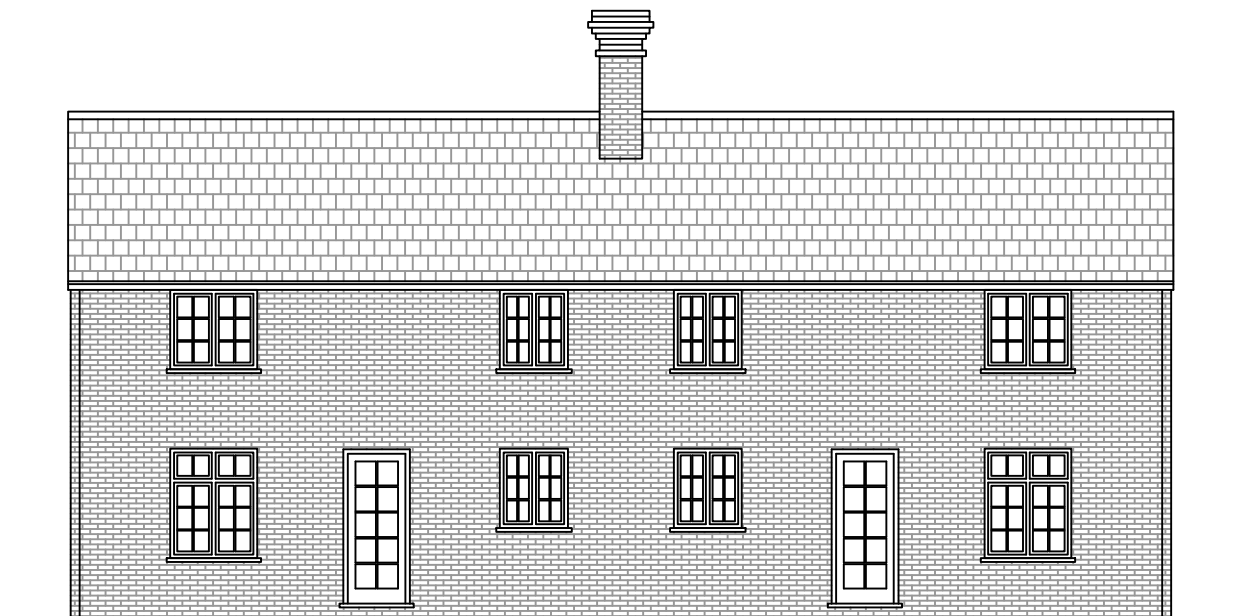

REAR

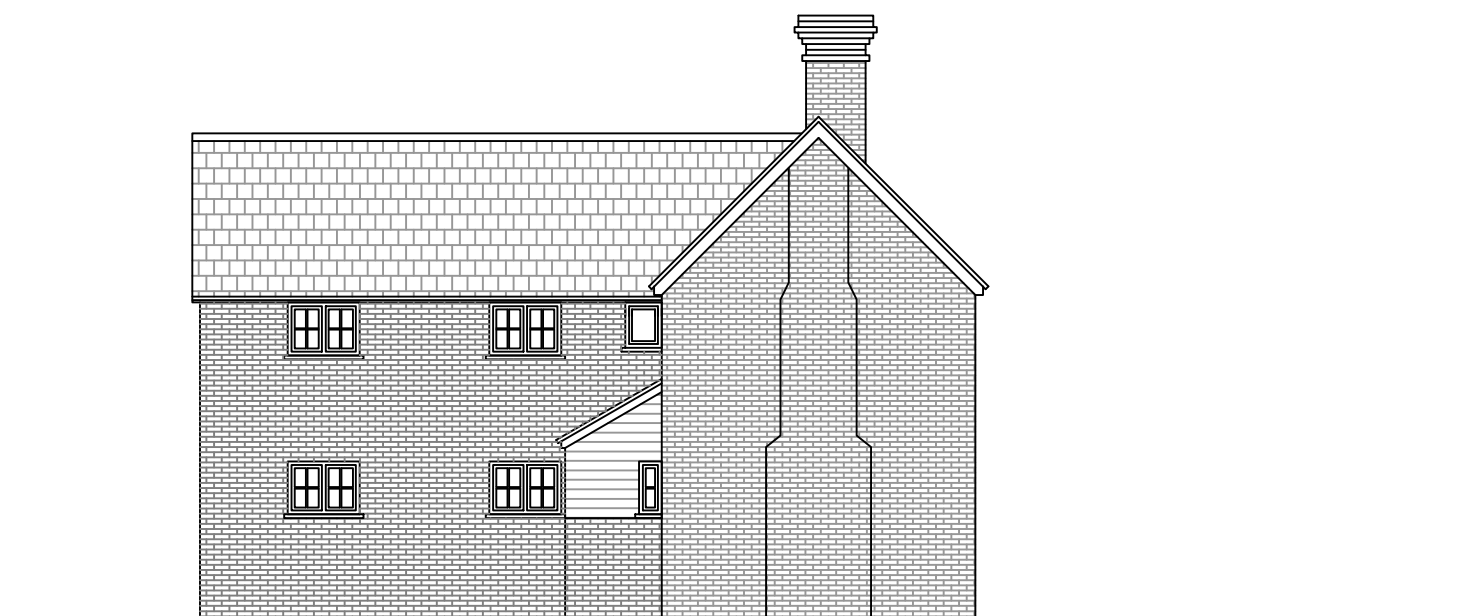

RIGHT

**ELEVATIONS AS EXISTING
COCKS LODGE, SANDON**

0 1 2 3 4 5 6 7 8 9 10 meters

		
SCALE	DATE	DRAWING NO.
1:100@A3	11/11/25	212/02/C