


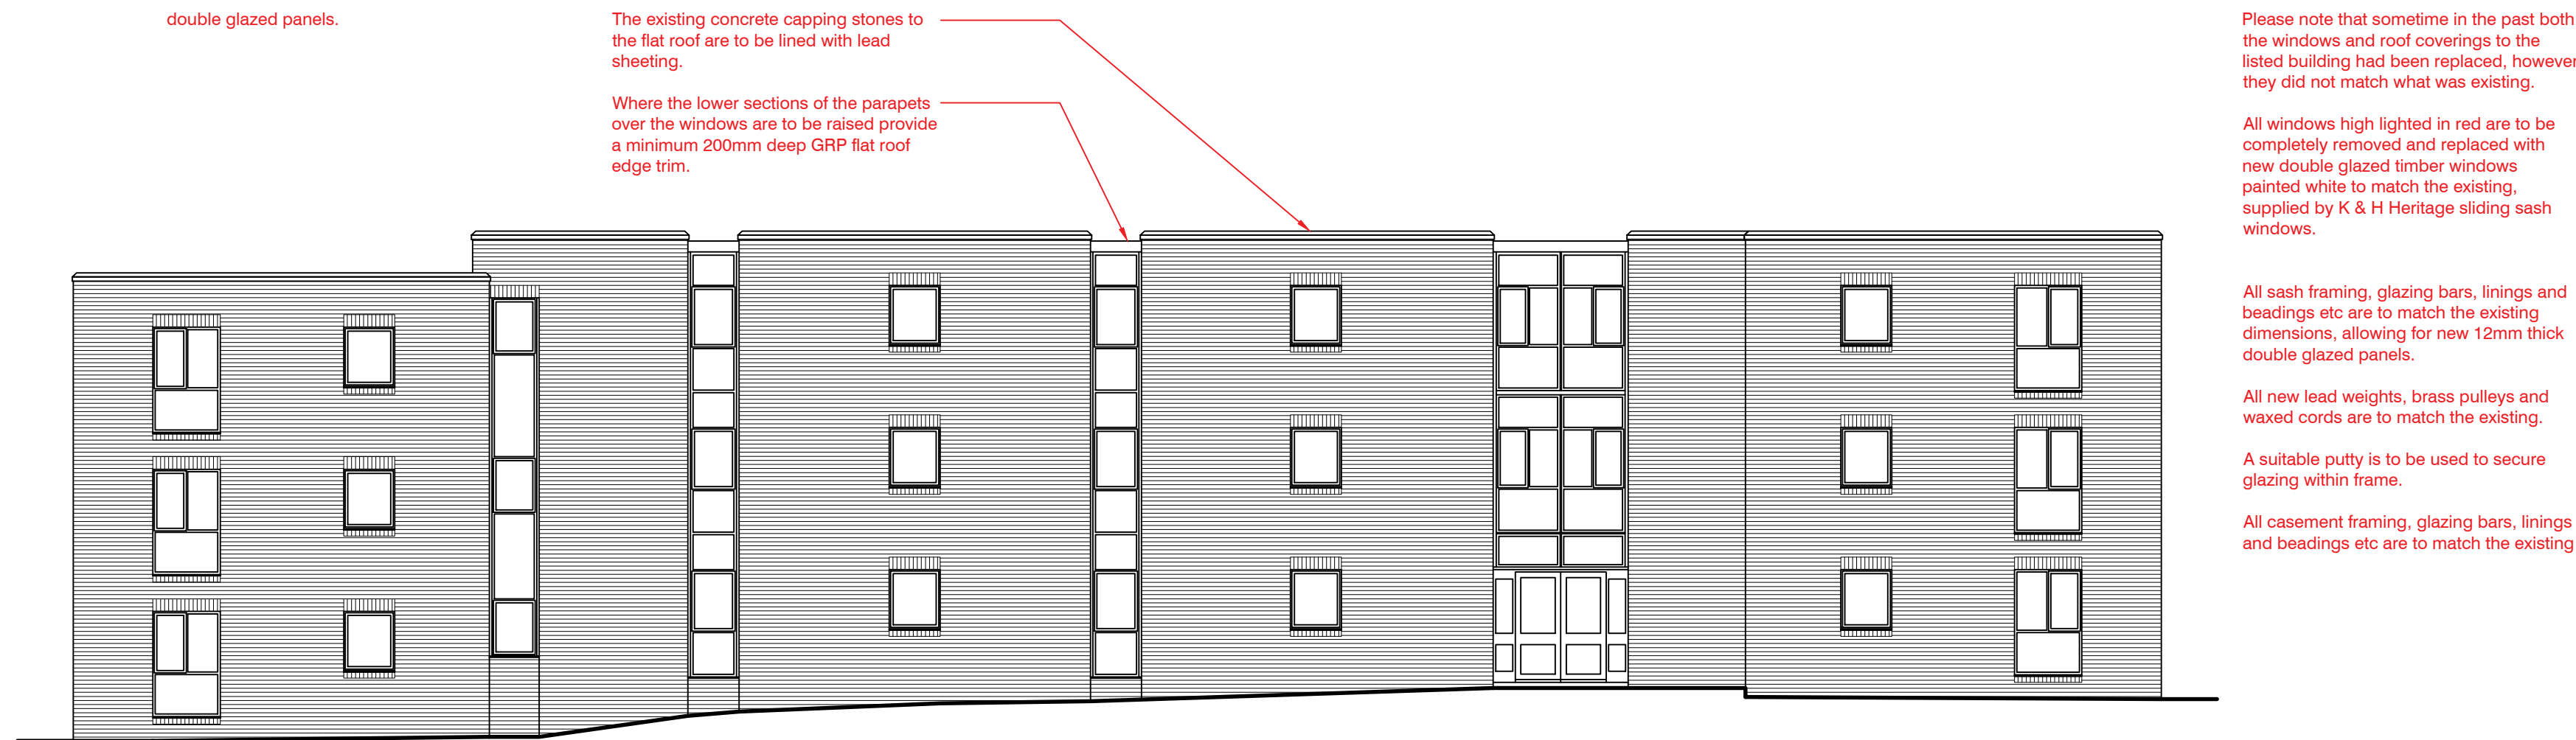


ELEVATION VIEWED FROM DIRECTION ARROW A



ELEVATION VIEWED FROM DIRECTION ARROW B



ELEVATION VIEWED FROM DIRECTION ARROW C

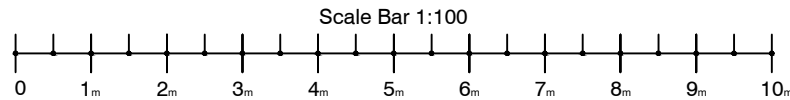

|                                                                     |            |                 |
|---------------------------------------------------------------------|------------|-----------------|
| CONTRACT                                                            | SCALE      | 1:100.          |
| The Bury, Bury Lane<br>Codicote, Hitchin<br>Hertfordshire. SG4 8GG. | DATE       | September 2025. |
|                                                                     | DRAWN      | C.J.            |
|                                                                     | CHECKED    |                 |
| TITLE                                                               | DRAWING No | 25190_014.      |
| Proposed Elevations.<br>(Sheet 1 of 2)                              | REVISION   |                 |