



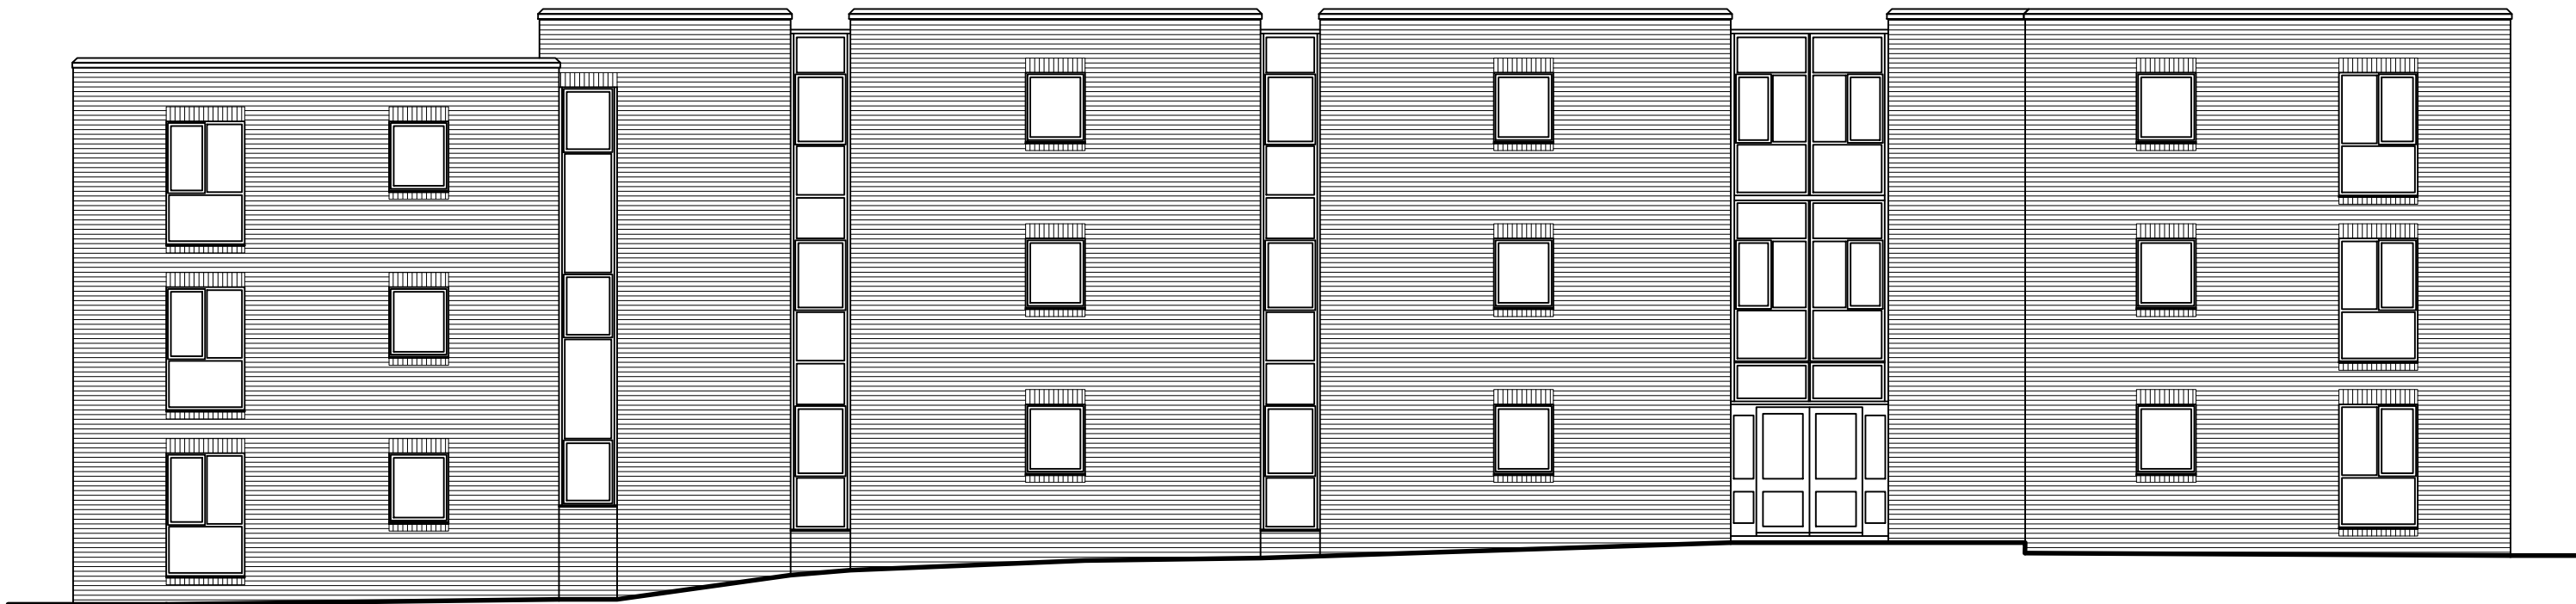

ELEVATION VIEWED FROM DIRECTION ARROW A

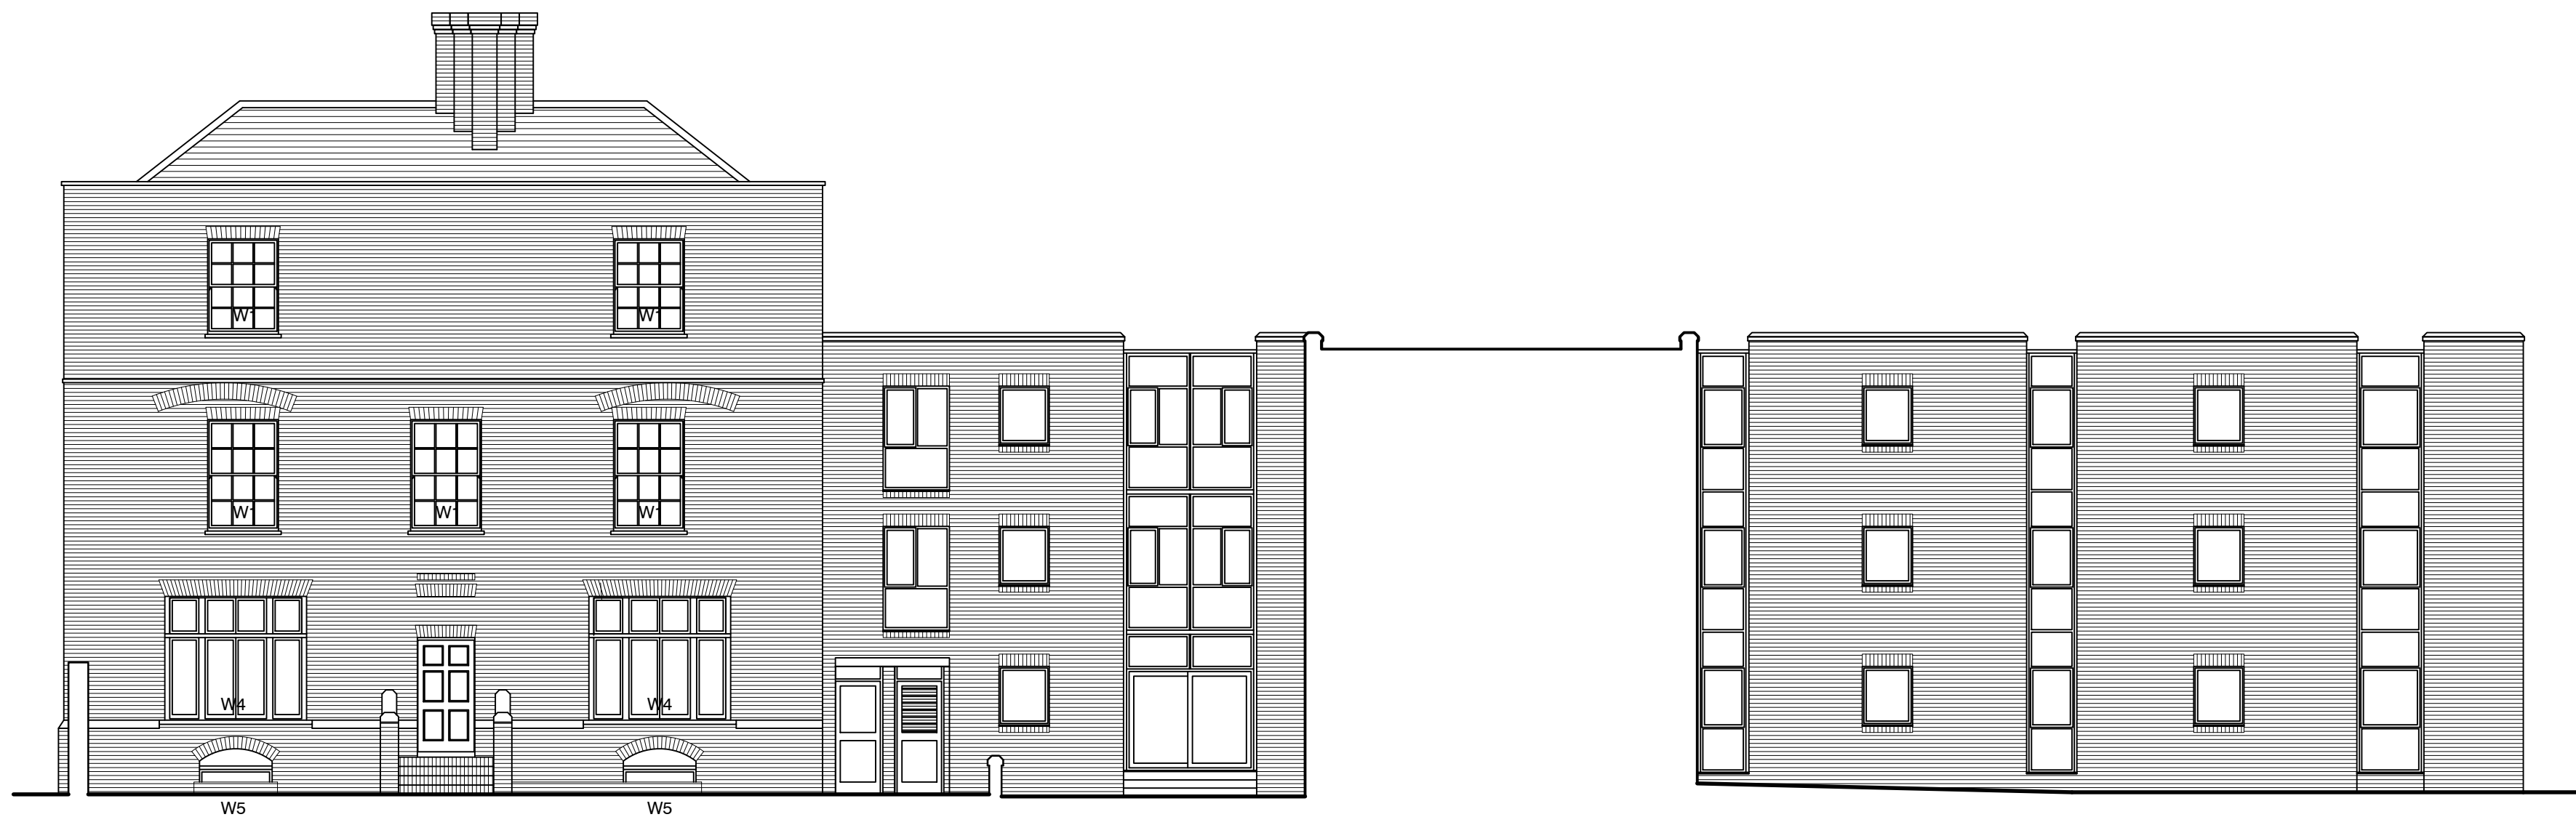


ELEVATION VIEWED FROM DIRECTION ARROW B



ELEVATION VIEWED FROM DIRECTION ARROW C

REPORT ERRORS AND OMISSIONS TO THE ARCHITECT
CHECK ALL DIMENSIONS BEFORE FABRICATION

REVISION	DRAWN	CHKD	DATE

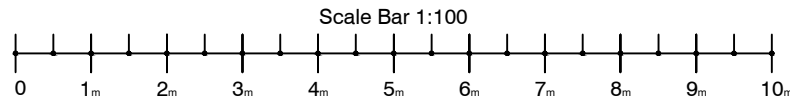

CONTRACT	SCALE	1:100.
The Bury, Bury Lane Codicote, Hitchin Hertfordshire. SG4 8GG.	DATE	September 2025.
	DRAWN	C.J.
	CHECKED	
TITLE	DRAWING No	25190_006.
Existing Elevations. (Sheet 1 of 2)	REVISION	