

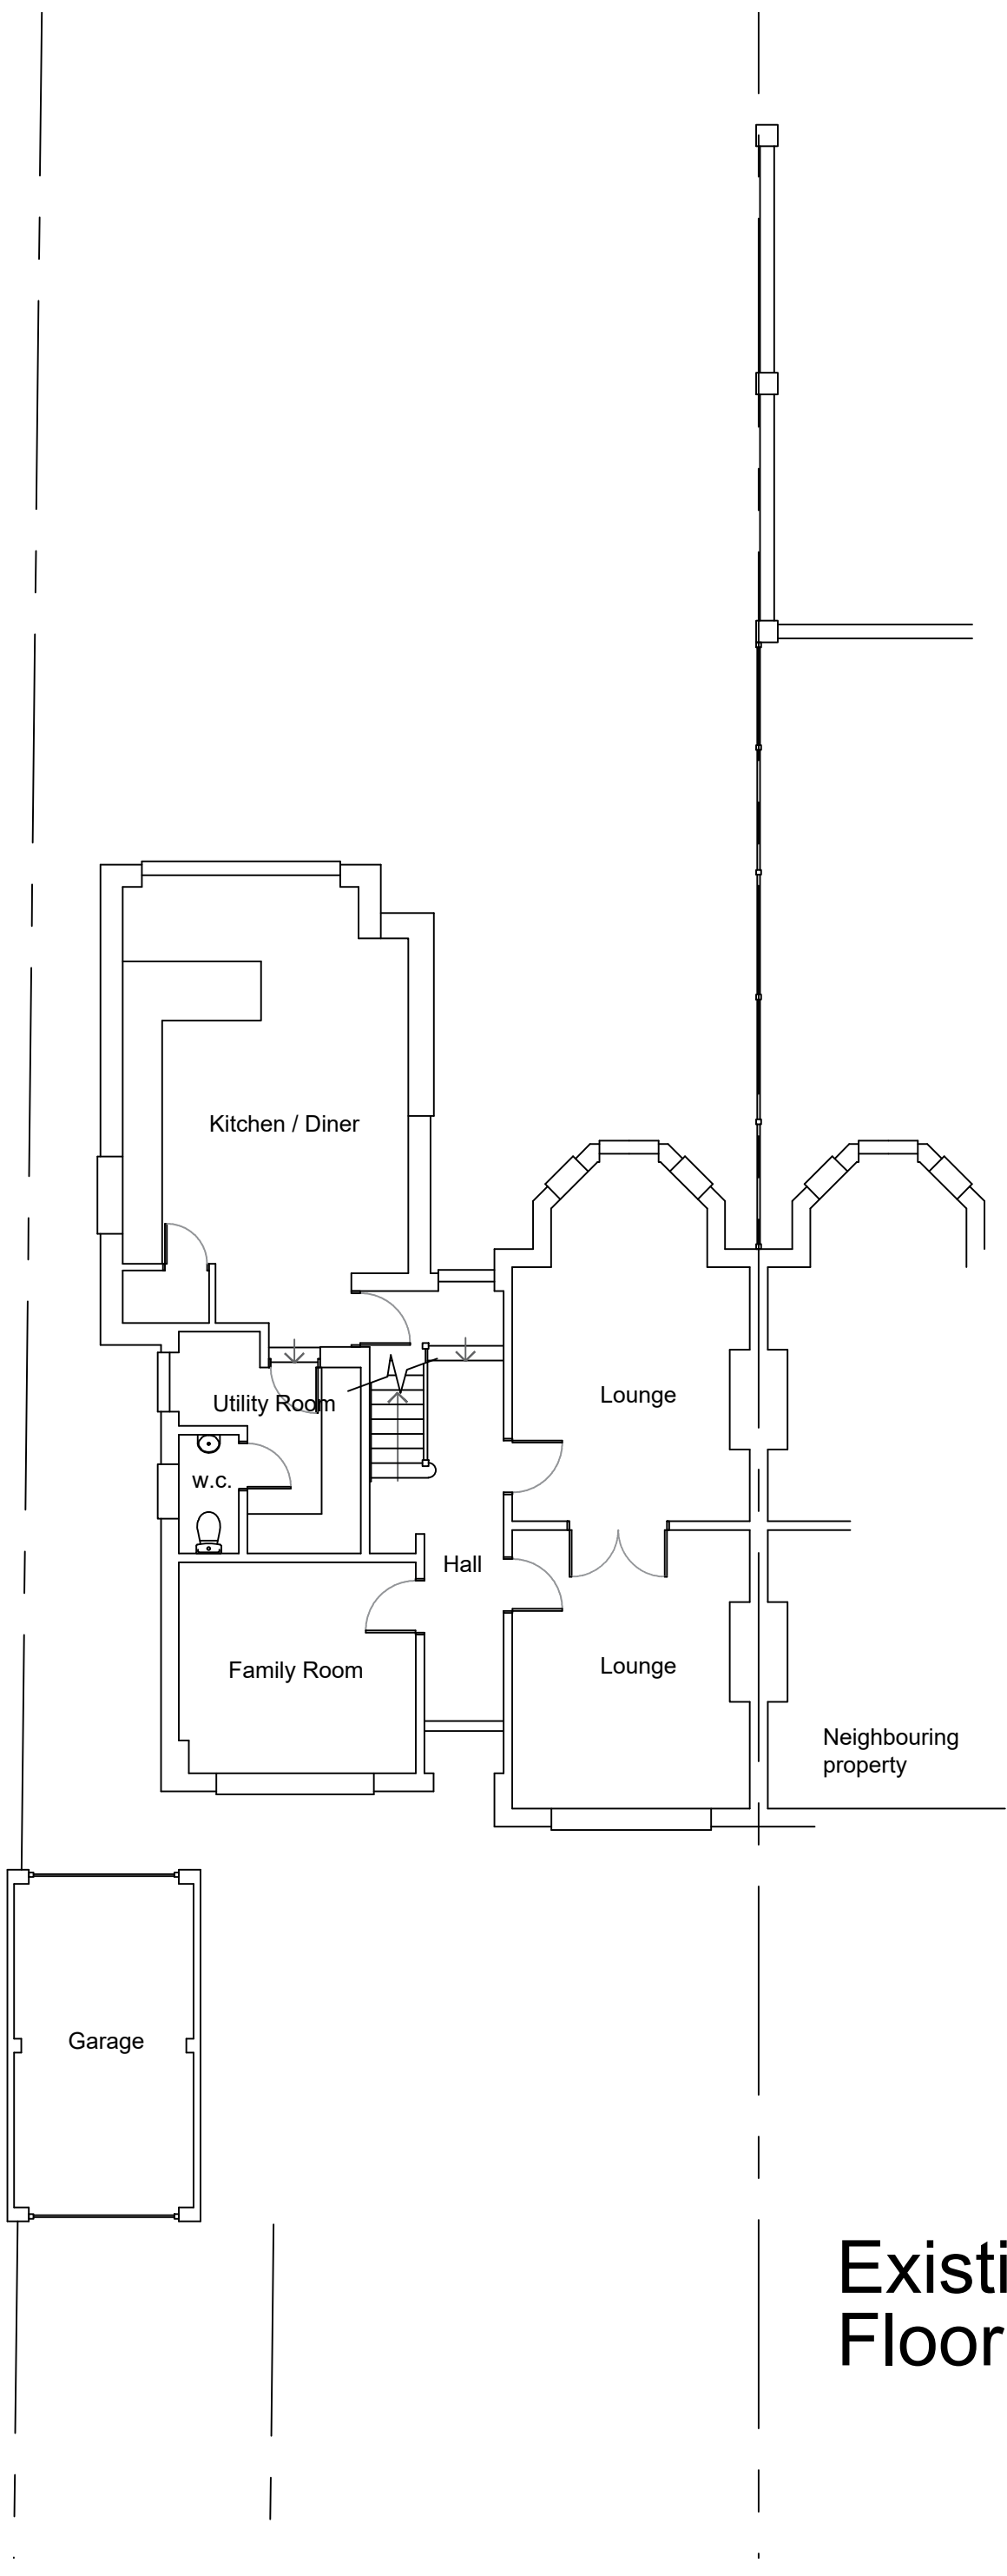


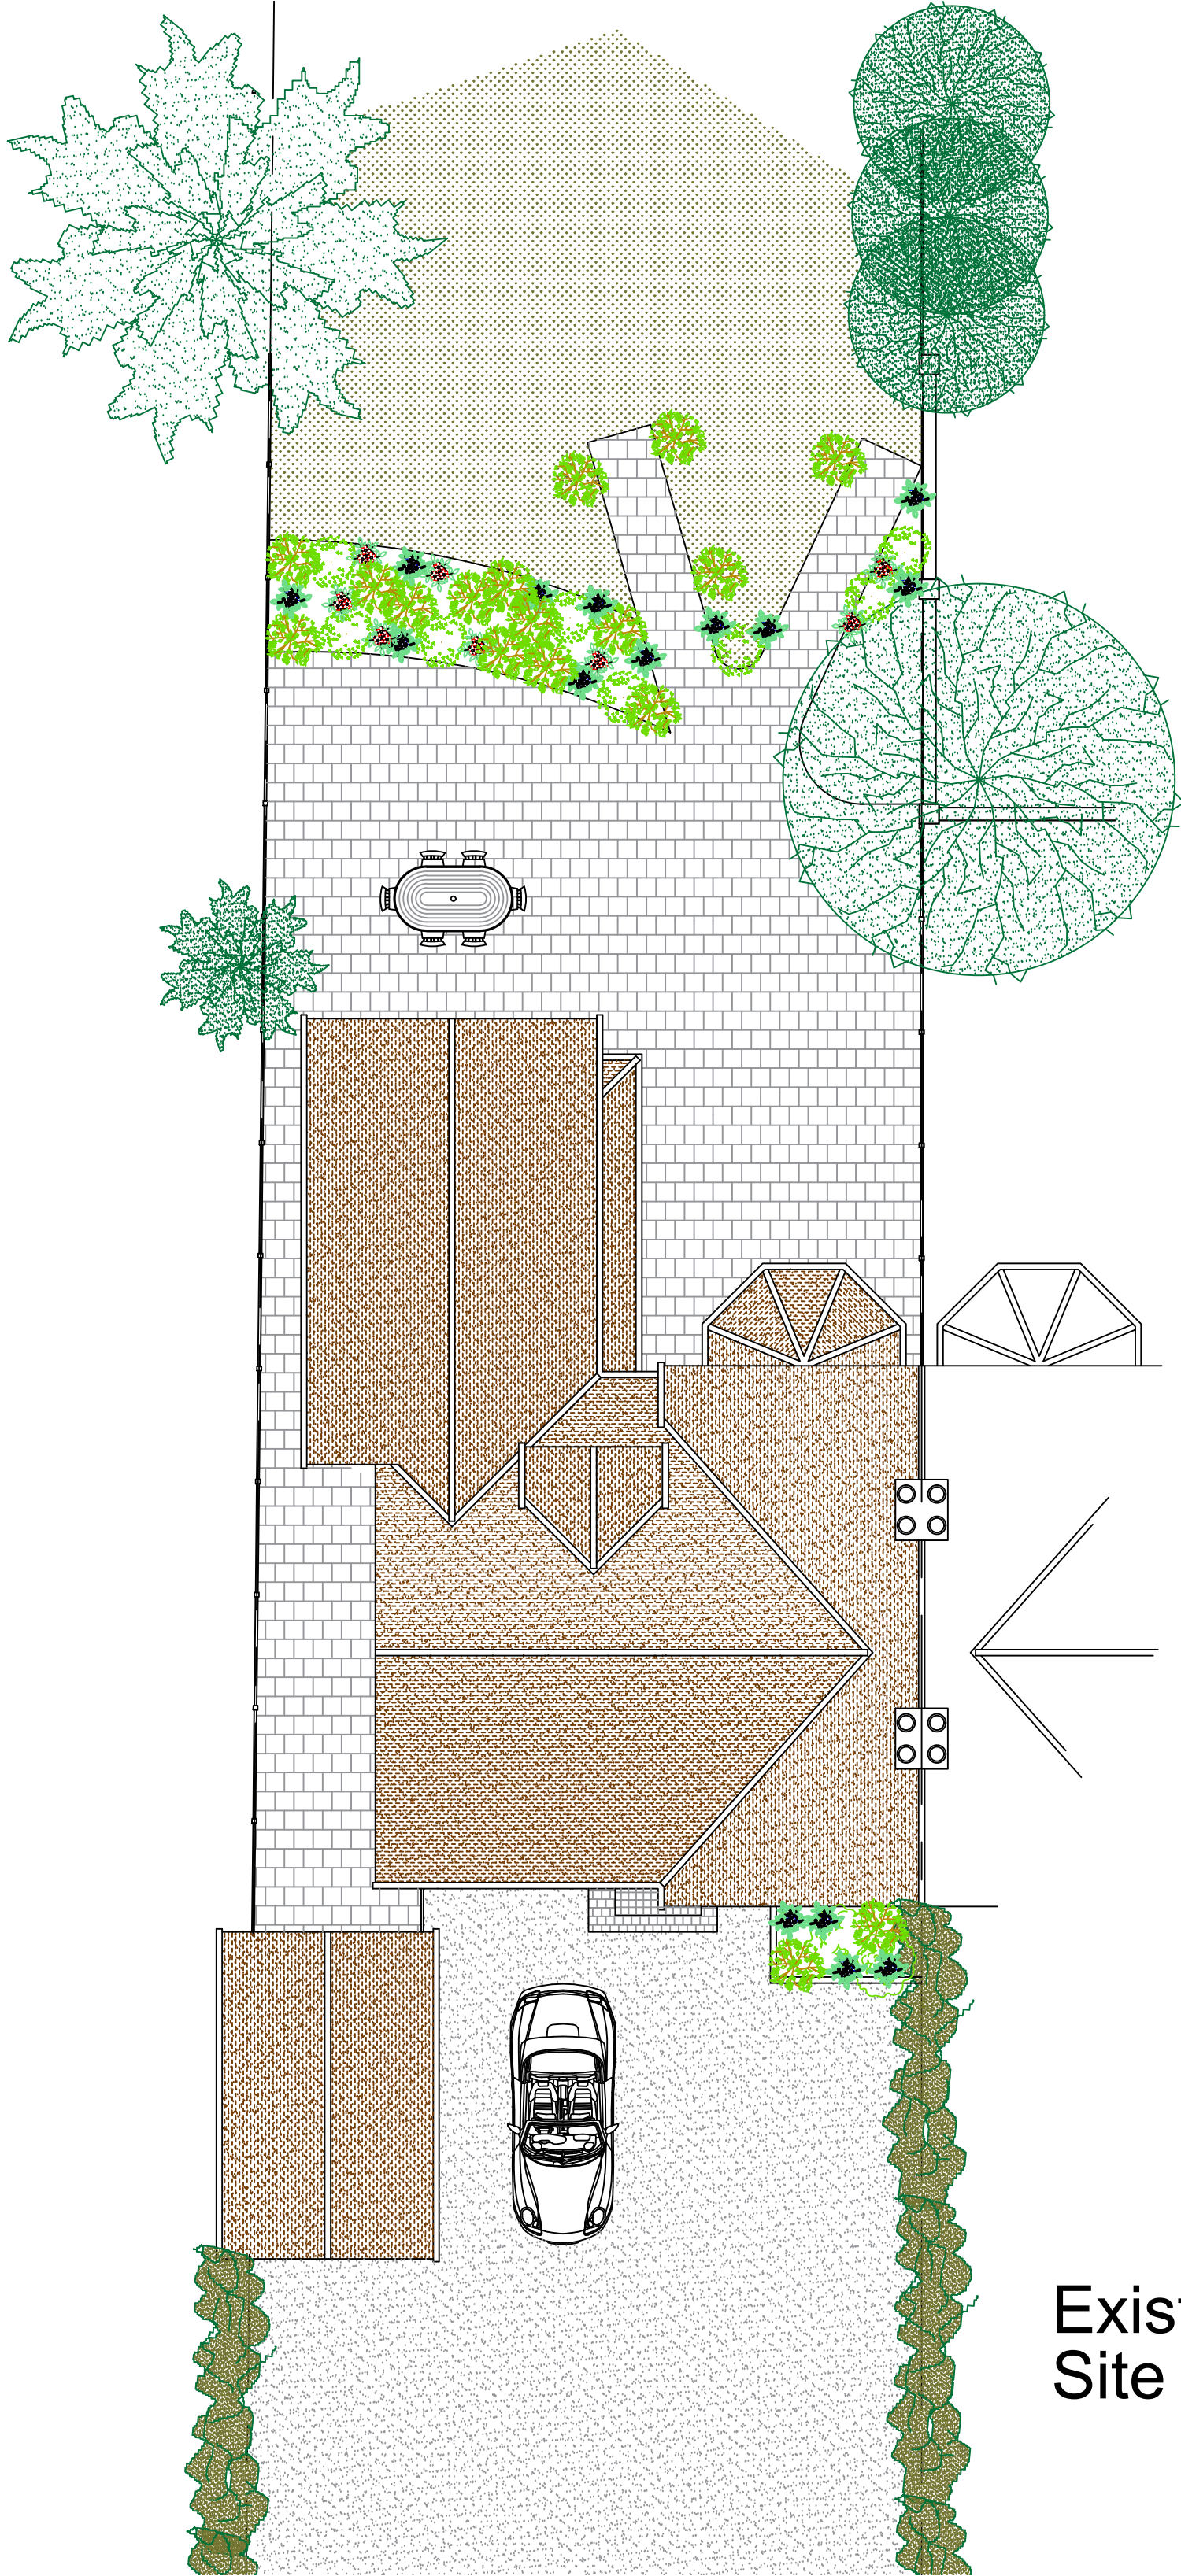

Existing Elevations 1:100

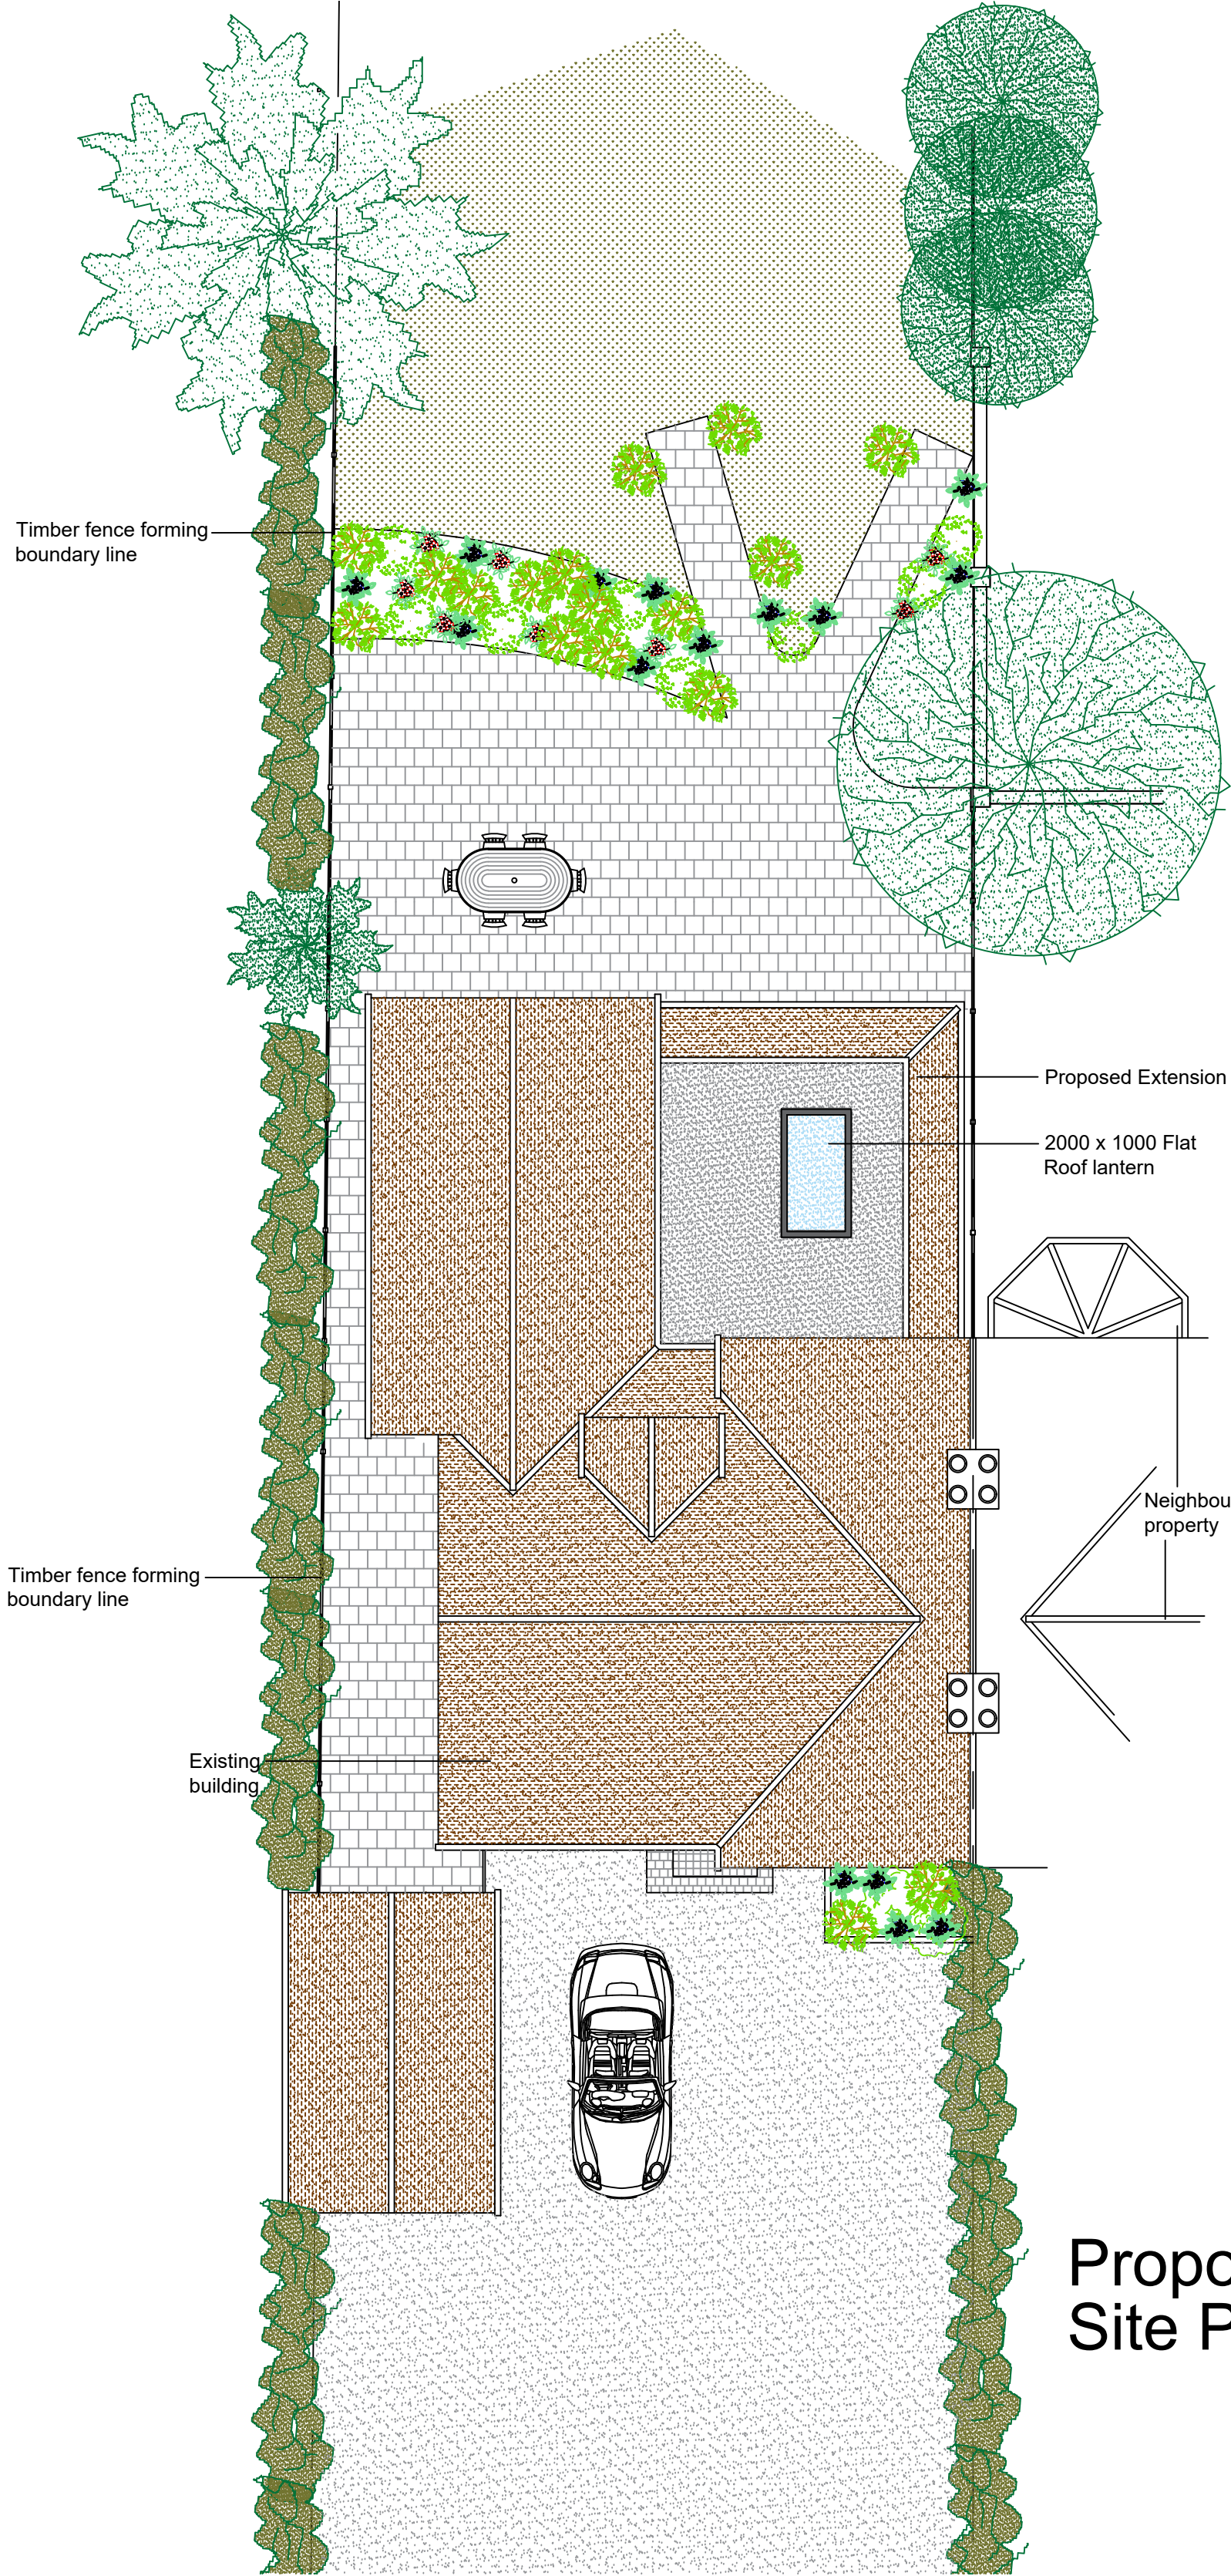

A Client Revisions

**Architech Limited**  
Architectural and Building Consultants  
Tel. 01462 634293 / 07768 123899

Project

21 Baldock Road, Letchworth,  
Hertfordshire

Title

Proposed Single Storey Rear  
Extension

Date

April 2023

Scale

1:50 1:100

Status

Planning

2023 / 28 / 02

A

A1

© THIS DRAWING IS COPYRIGHT