


proposed garage 69 weston way baldock

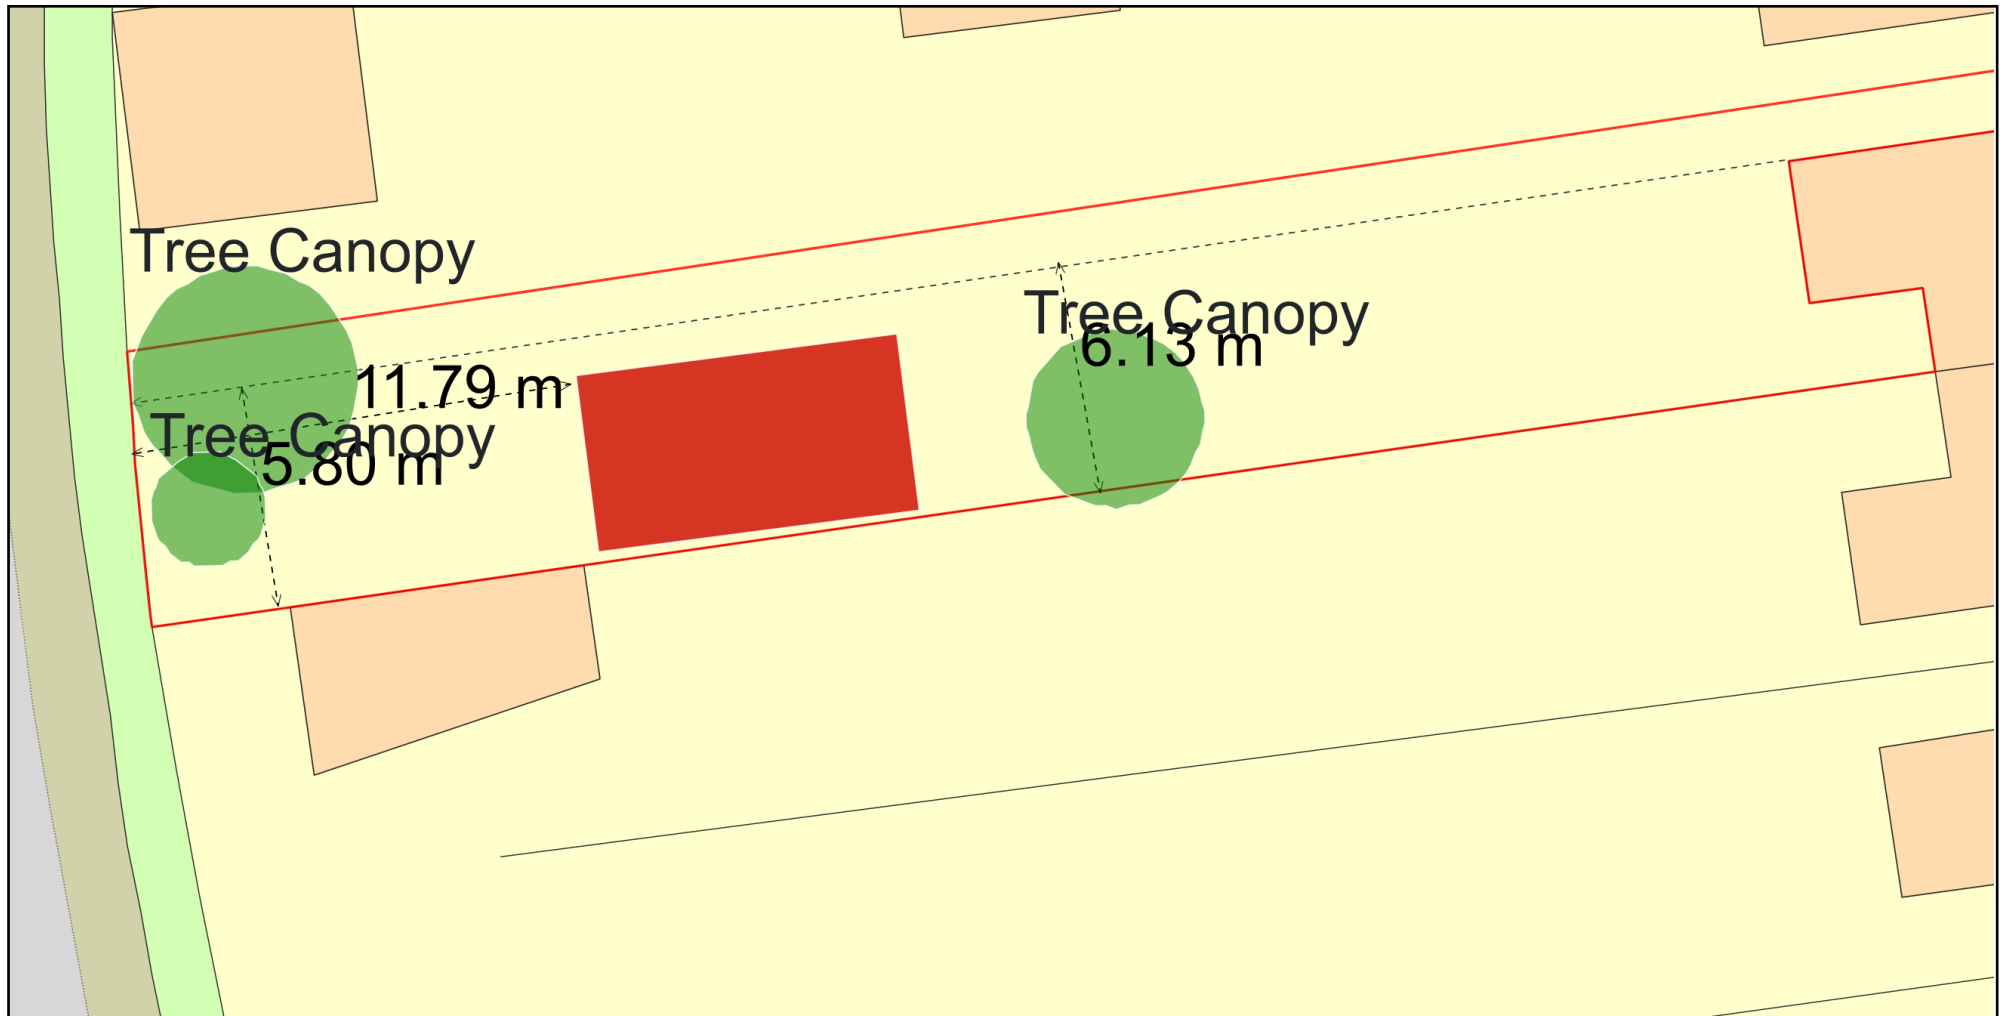

0 10
Metres



Plan Produced for: Graham Cross

Date Produced: 07 Aug 2024

Plan Reference Number: TQRQM24220083344892

Scale: 1:200 @ A4

© Crown copyright and database rights 2023 OS 100042766

