



18 DIXIES CLOSE, ASHWELL, HERTS

BLOCK PLAN

SCALE 1:500 @ A3 SIZE

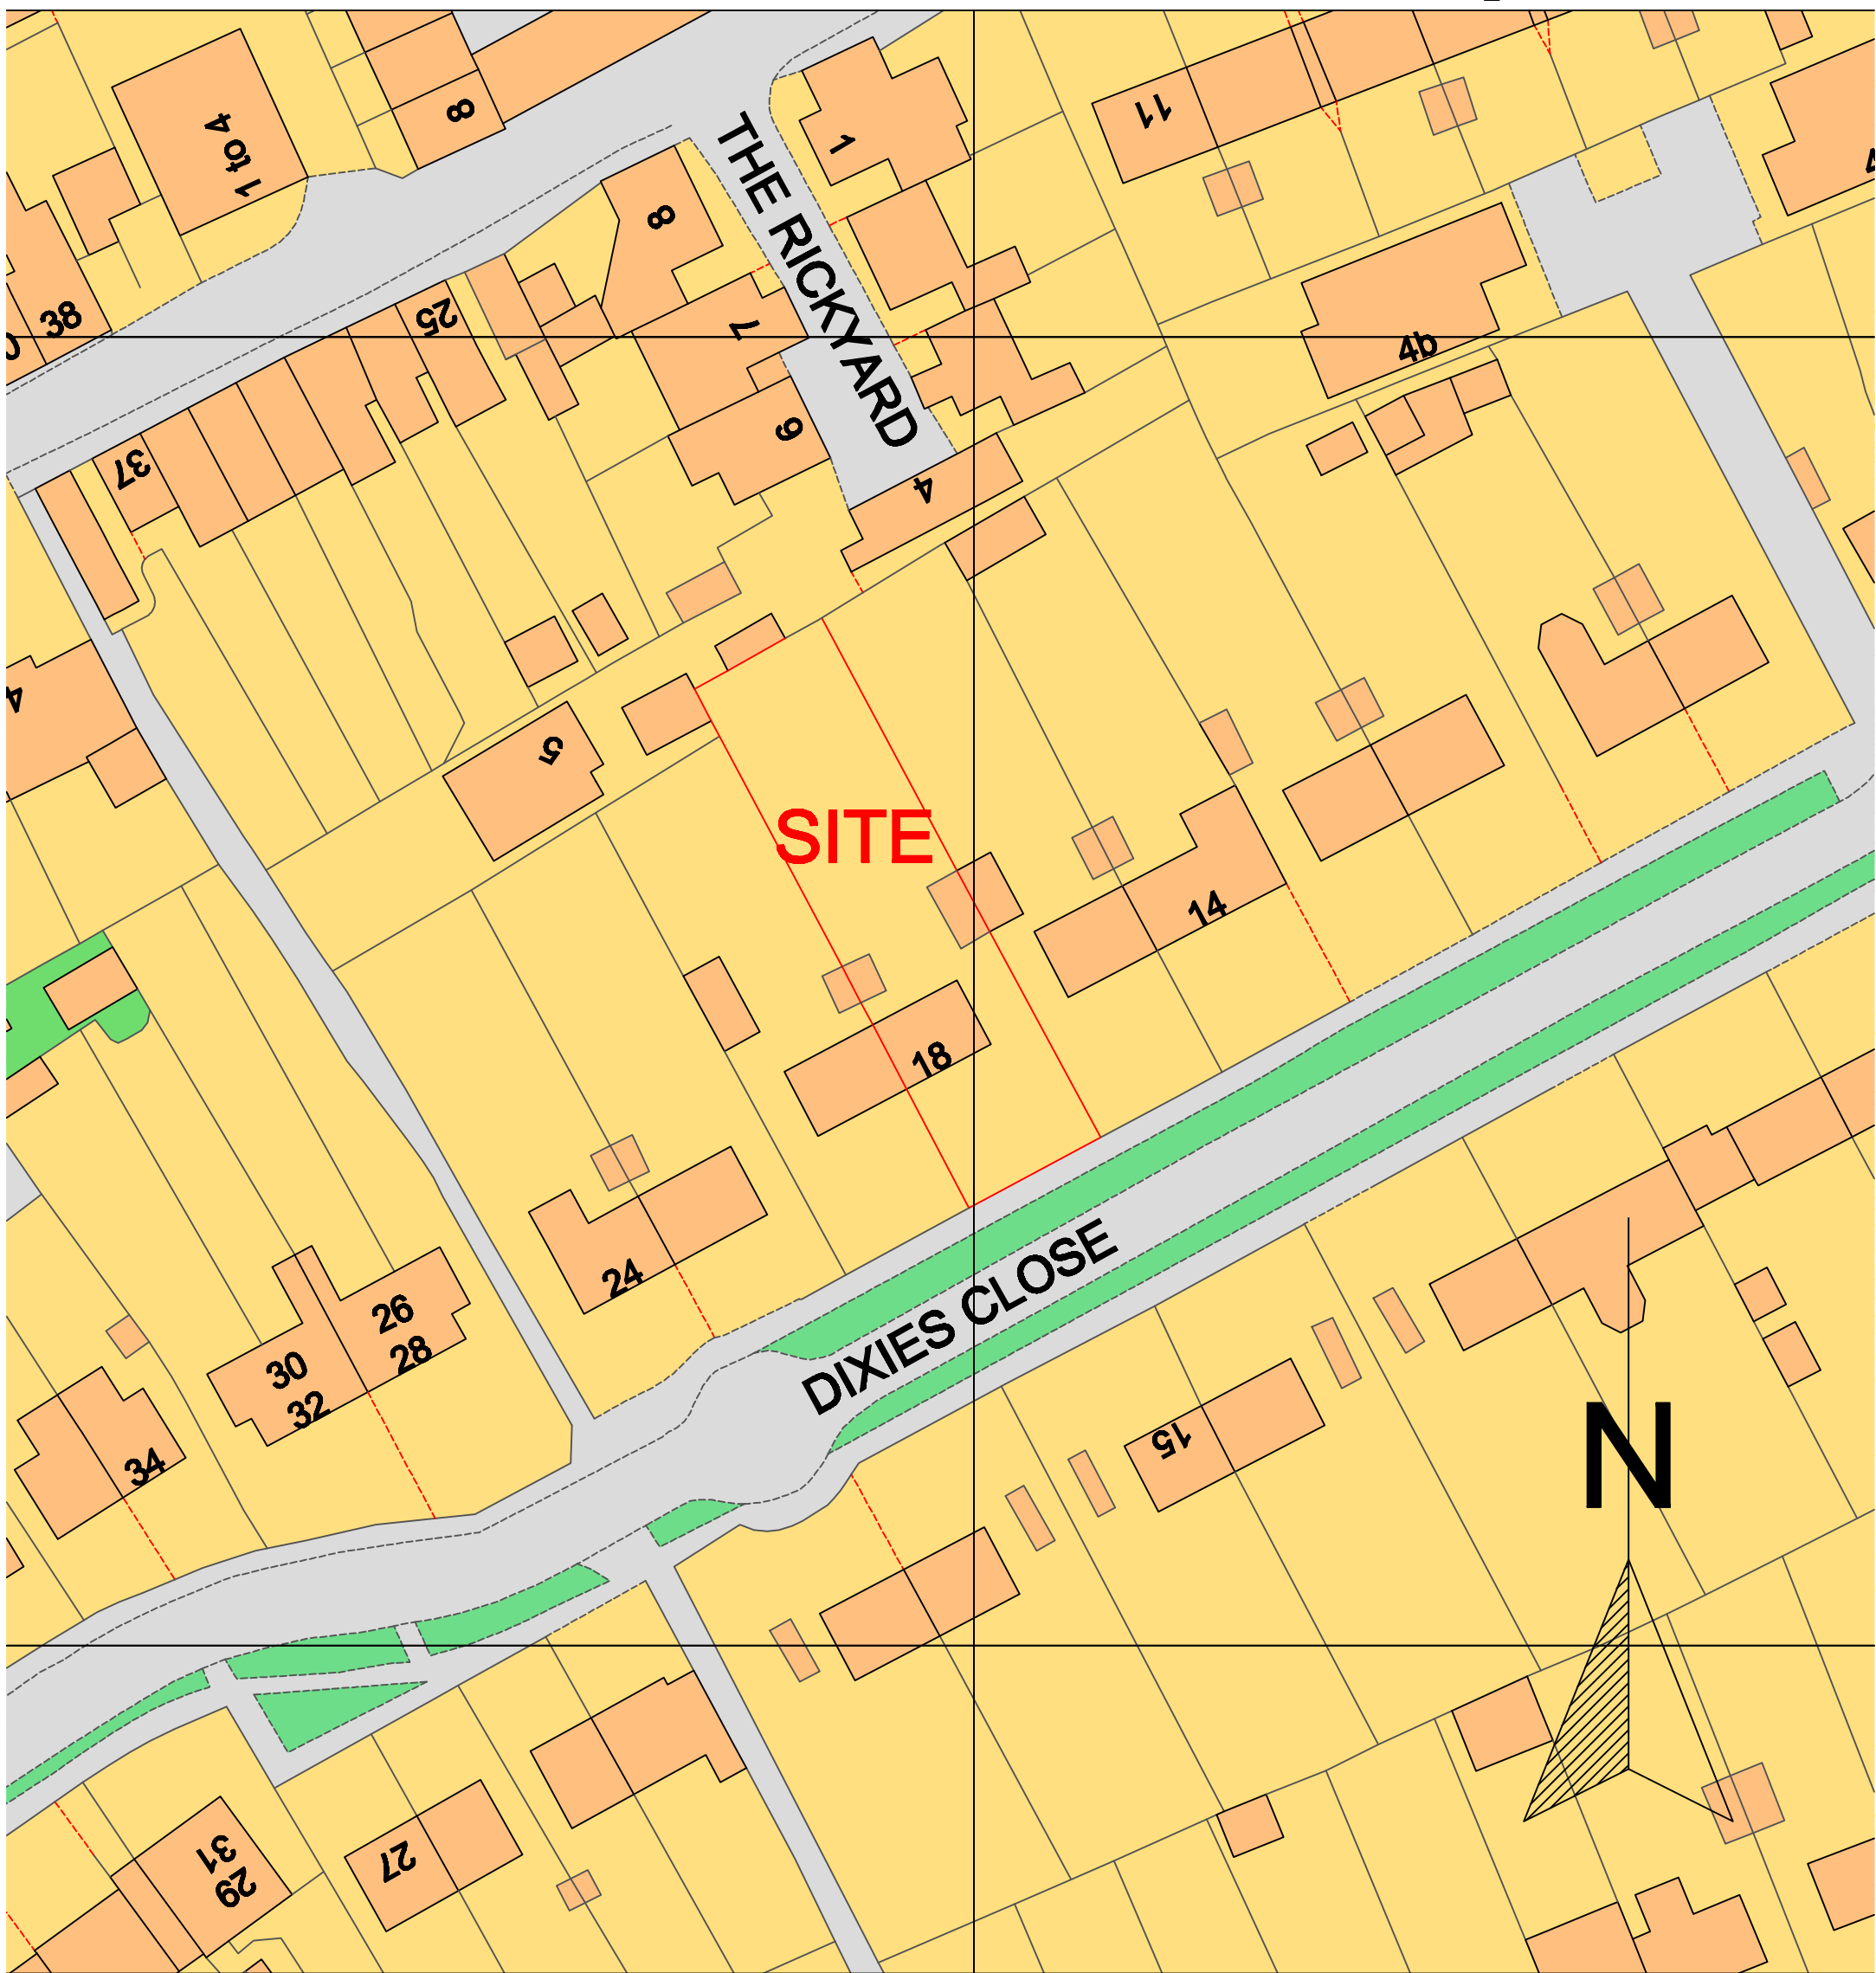

© Crown copyright and database rights 2025 Ordnance Survey AC000082400

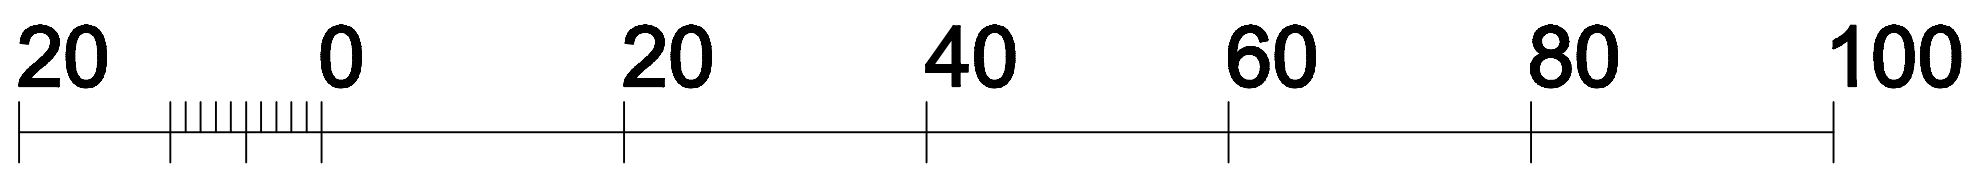

Metres