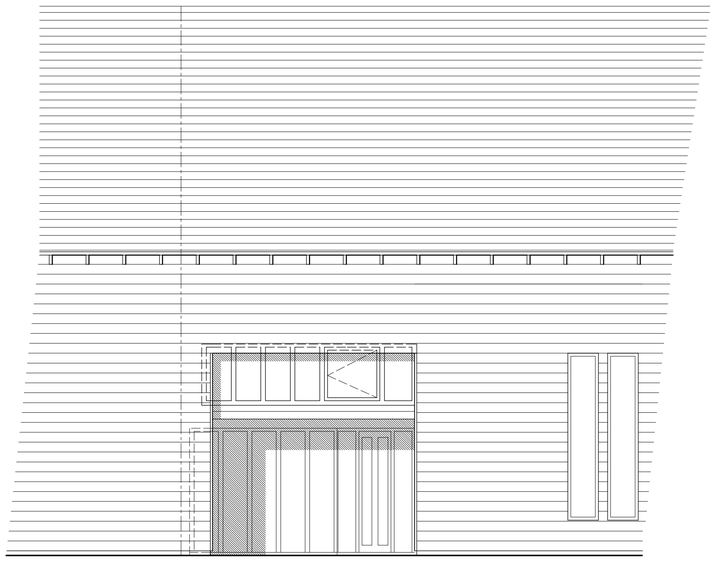

FRONT ELEVATION

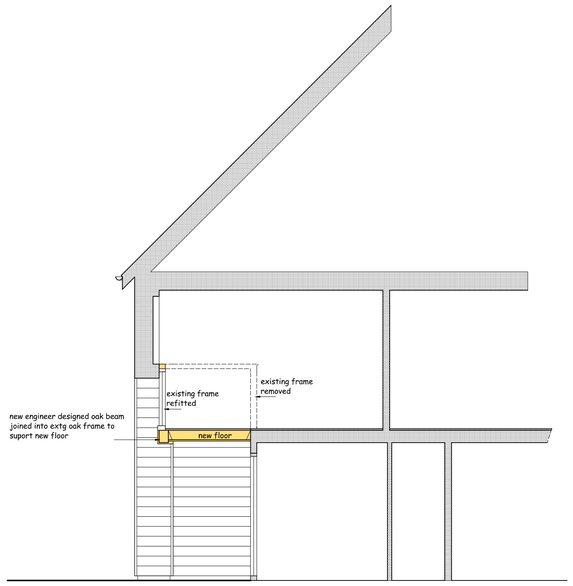

SECTION XX

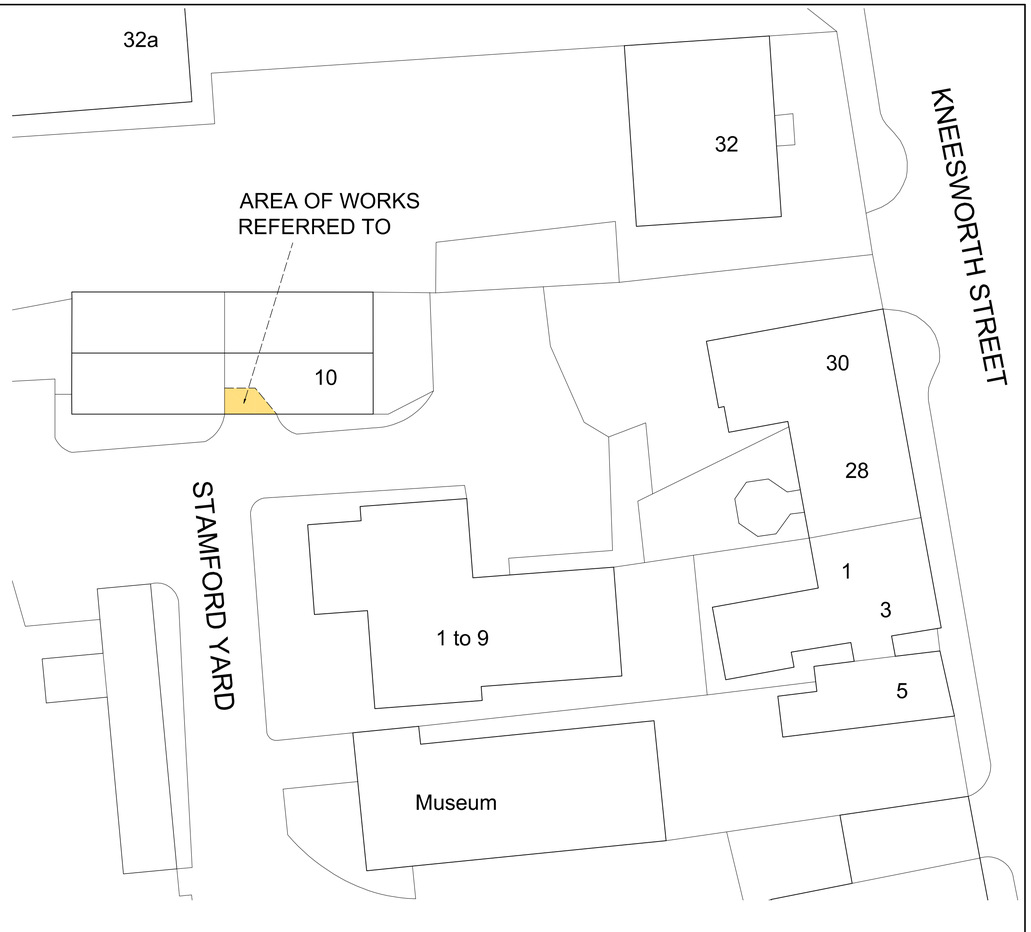

SITE PLAN 1:200

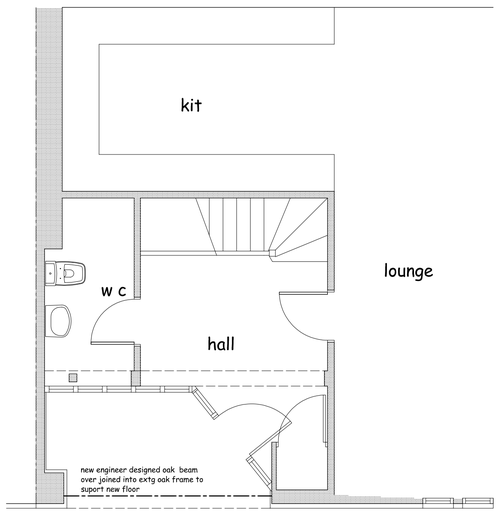

GROUND FLOOR PLAN

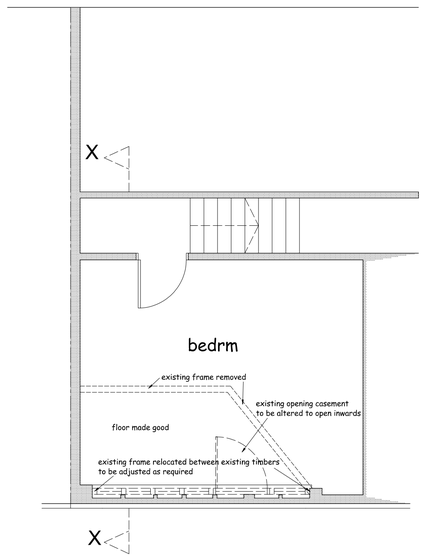

FIRST FLOOR PLAN

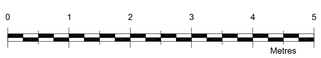

No.	Date	Revision	Initial

Project

PROPOSED ALTERATIONS TO 10 STAMFORD YARD, KNEESWORTH STREET, ROYSTON, HERTS SG8 5AN

Client

MR D . JOY

Drawing

PROPOSED PLAN

Scale 1:50 @ A1 · Drawn C.R

Checked · Date Feb 18

Drawing No.

JOY/18/02

This drawing and design is copyright and must not be reproduced in part or in whole without prior written consent. Contractors must verify all dimensions on site before commencing work