




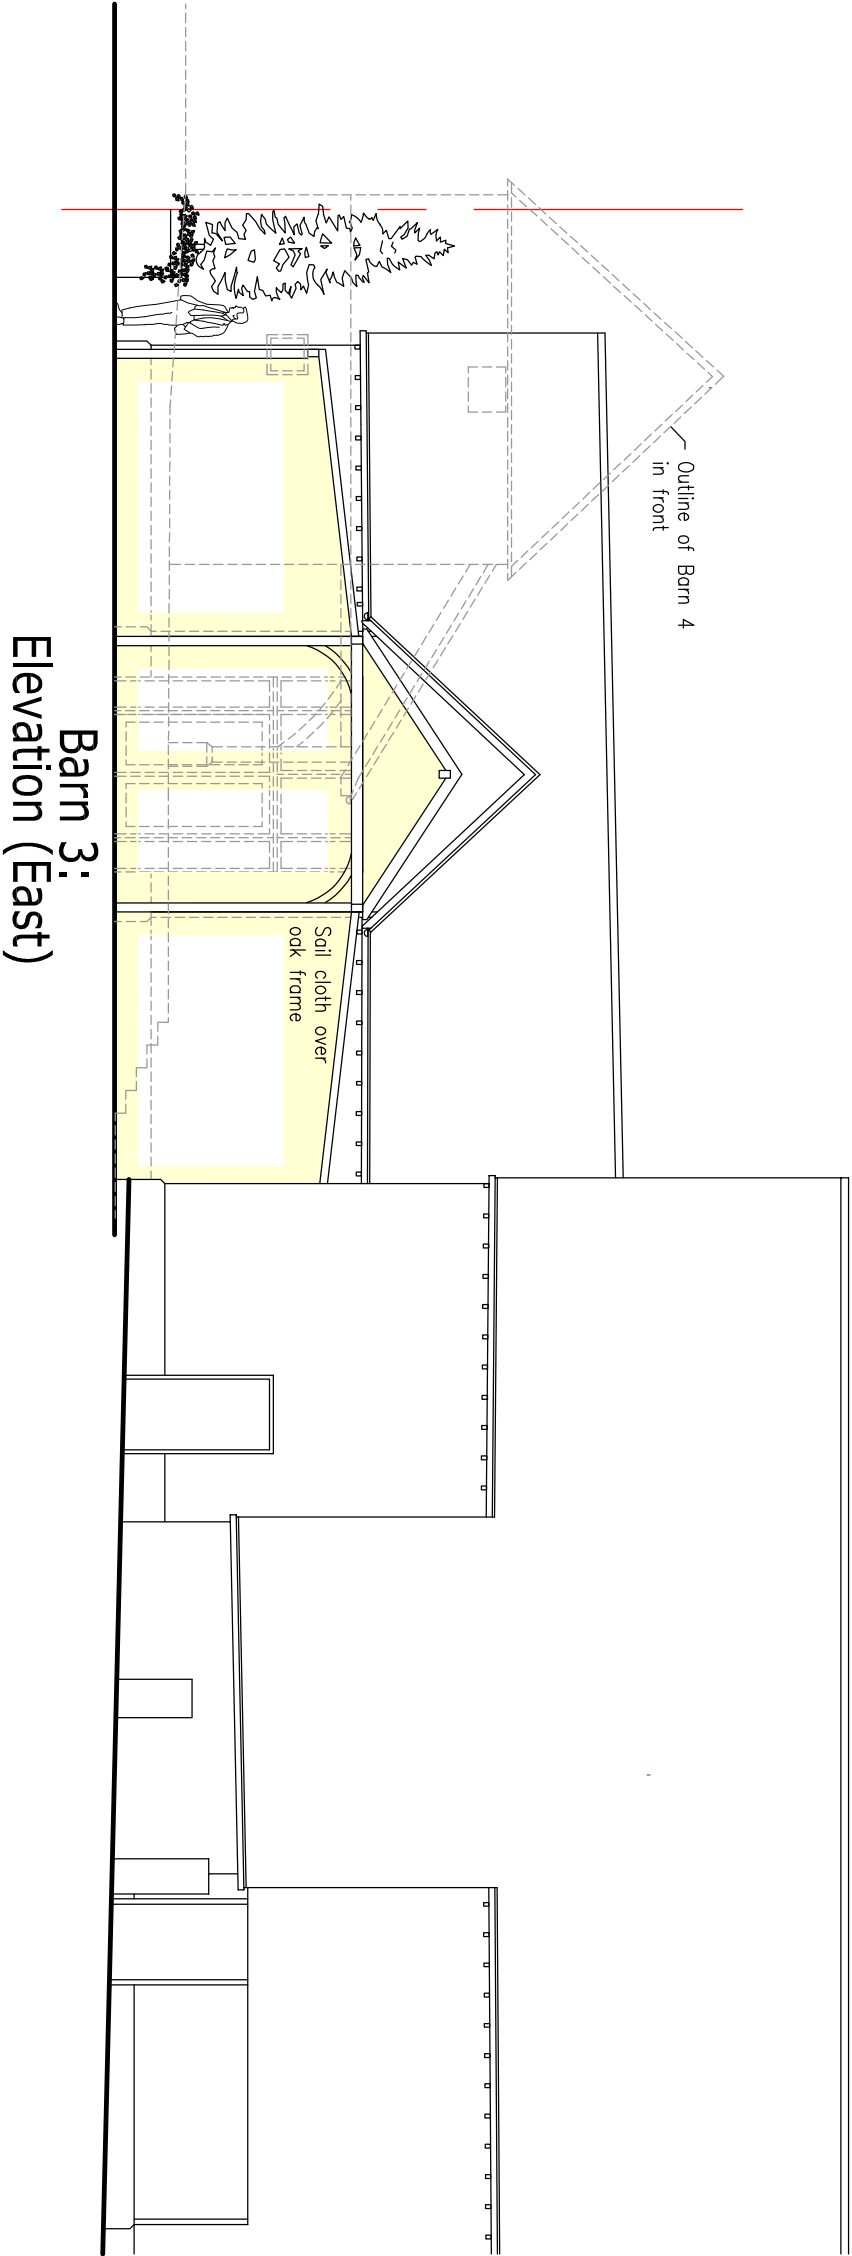

Barn 3:
Elevation (East)

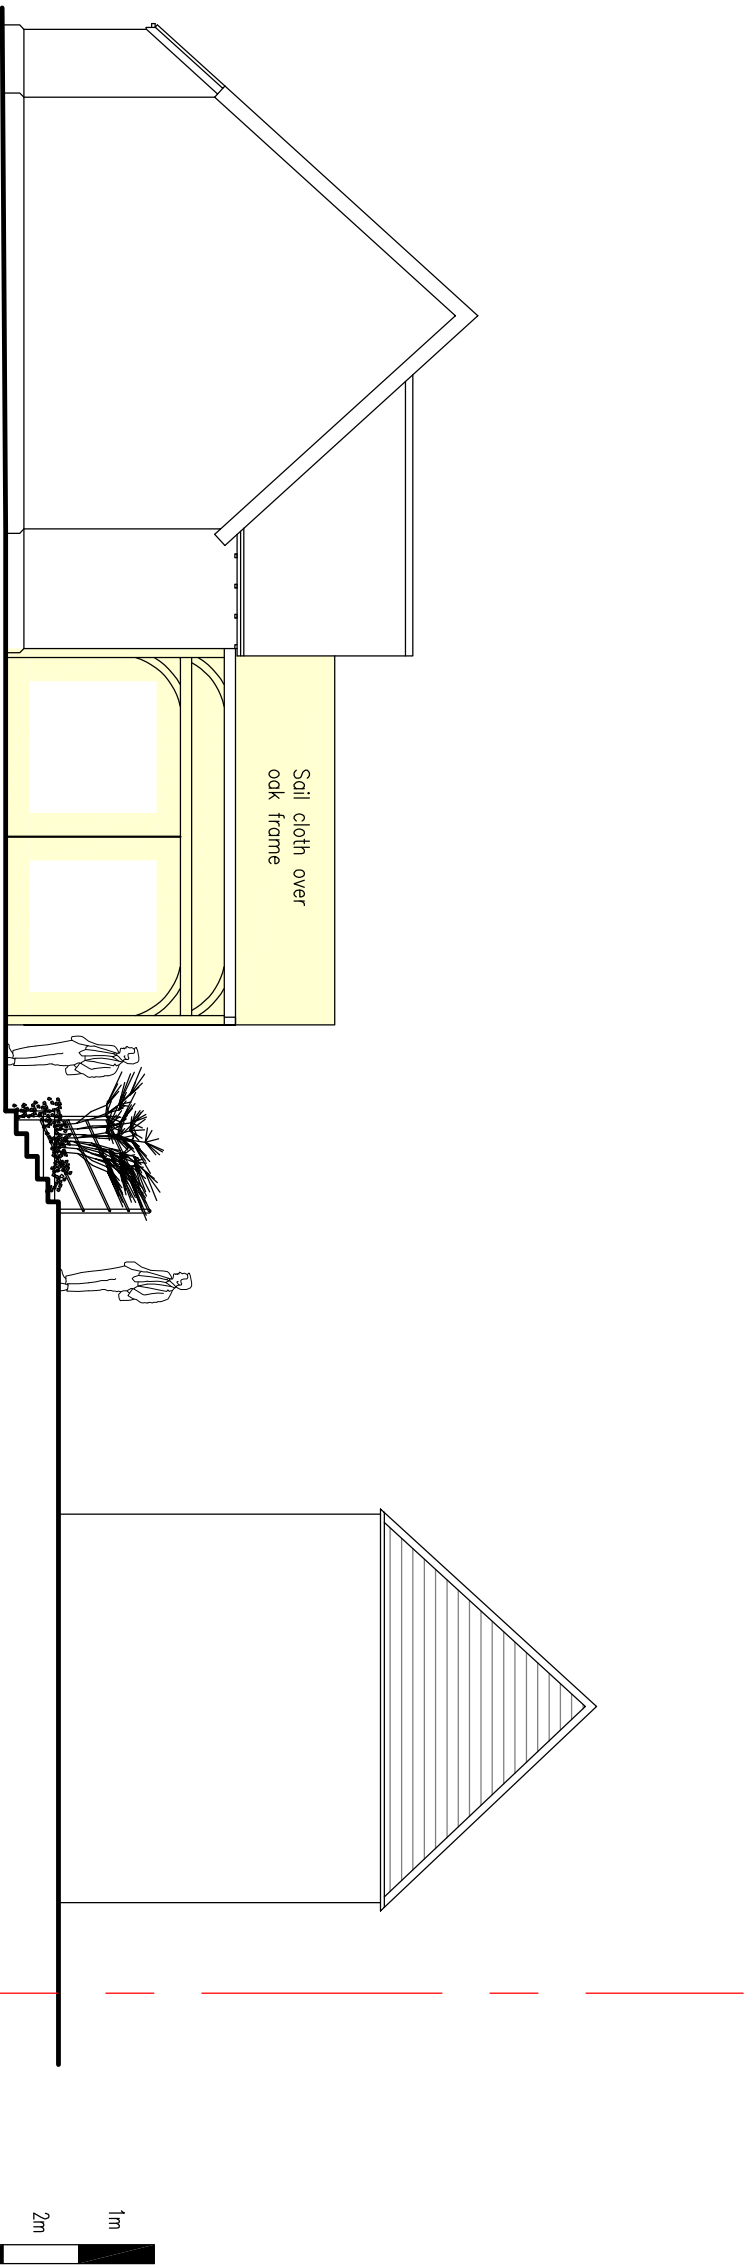

Barn 3:
Elevation (South)

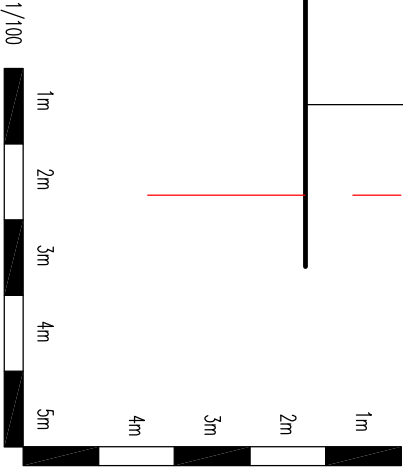

JOB No.	1043
DWG No	04
SCALE	1:100 @ A3
DATE	OCT 23
DRAWN	MS
CLIENT	

BARNS REDCOATS
REDCOATS GREEN
SG4 7JR

ELEVATIONS
EXISTING/PROPOSED

M Scott
Architectural
Design

BANCROFT HOUSE
34 BANCROFT
HITCHIN
HERTS SG5 1JA
www.msaduk
Tel:01462 422440