0 1 2 3 4 5
Metres

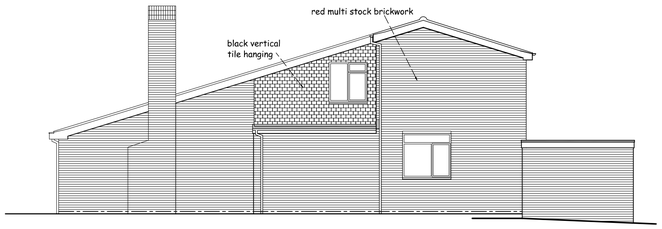

SIDE / WEST ELEVATION



FRONT / SOUTH ELEVATION



SIDE / EAST ELEVATION



REAR / NORTH ELEVATION

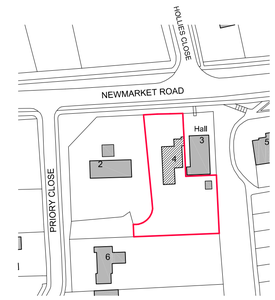

20 0 20 40 60 80 100
Metres

LOCATION PLAN 1:1250

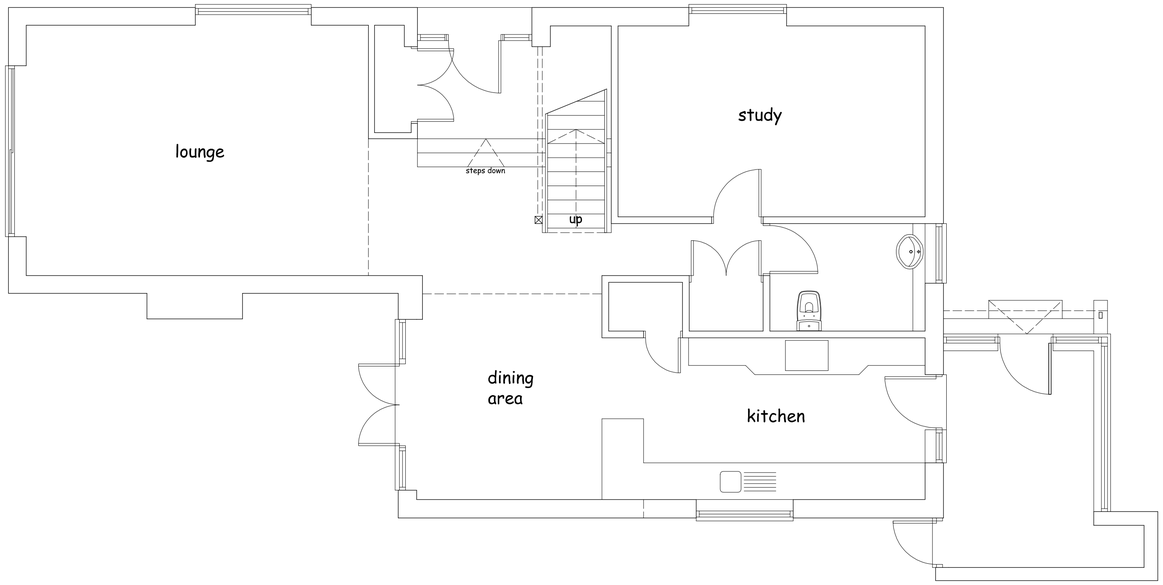

GROUND FLOOR PLAN

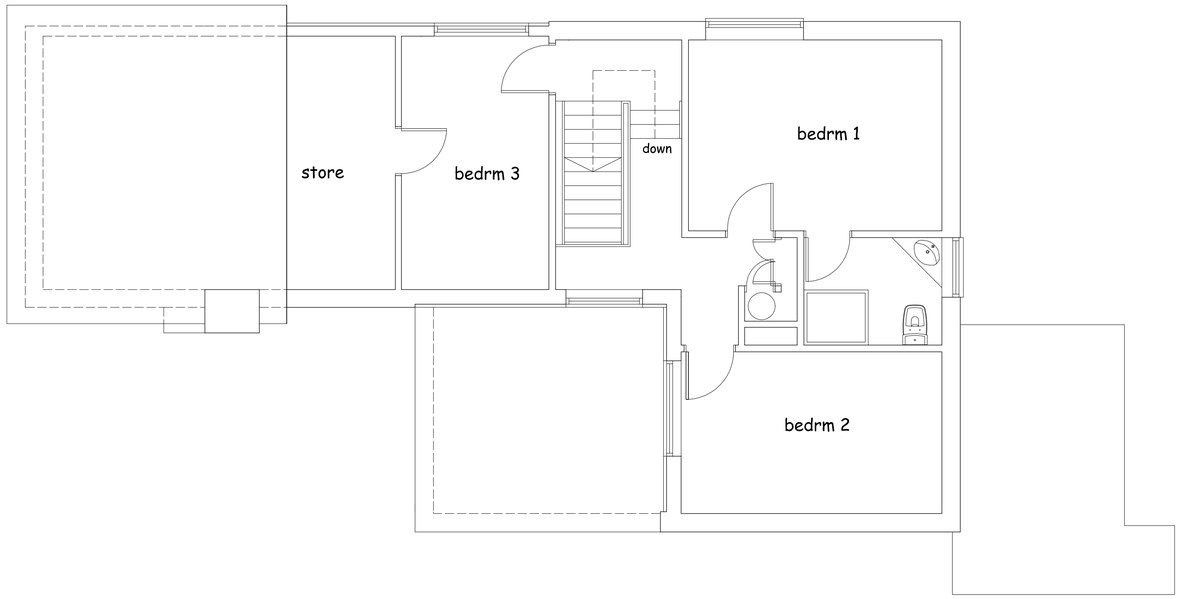

FIRST FLOOR PLAN

0 1 2 3 4 5
Metres

Project

PROPOSED FIRST FLOOR EXTENSION TO No 4 PRIORY CLOSE, ROYSTON, HERTS SG8 7DU

Client

MR & MRS HARDING

Drawing

EXISTING PLAN

Scale 1:50 & 1:100 @ A1 Drawn C.R

Checked Date Oct 17

Drawing No.

HAR/17/01

This drawing and design is copyright and must not be reproduced in part or in whole without prior written consent. Contractors must verify all dimensions on site before commencing work