

SIDE / WEST ELEVATION



FRONT / SOUTH ELEVATION



SIDE / EAST ELEVATION



REAR / NORTH ELEVATION

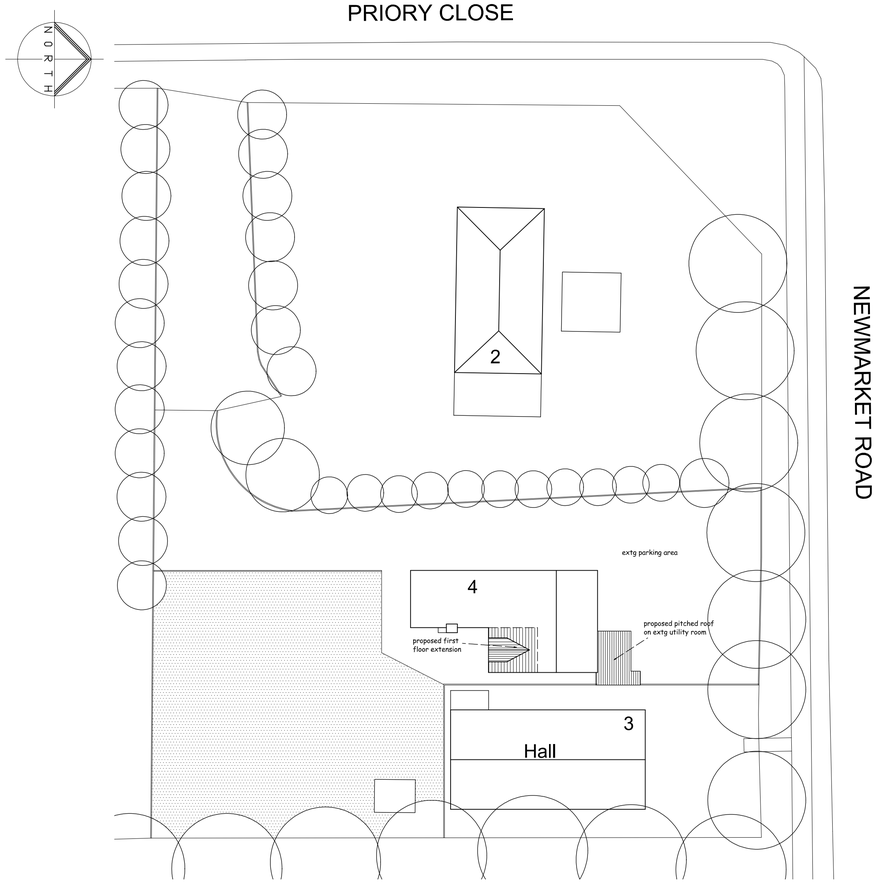

SITE PLAN 1:250

0 5 10 20 30
meters

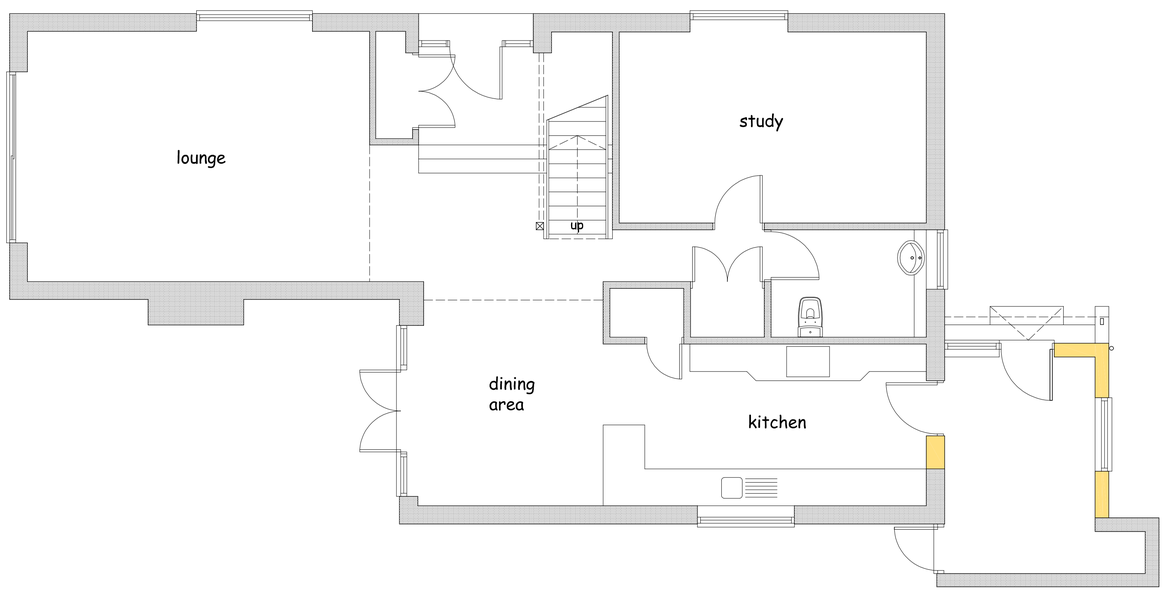

GROUND FLOOR PLAN

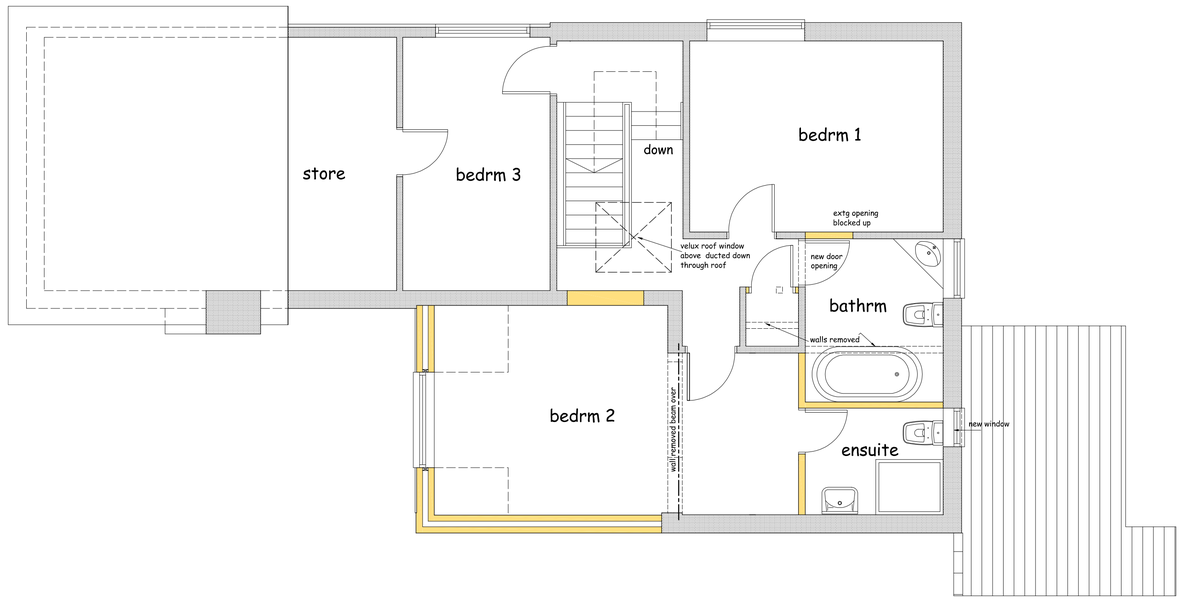

FIRST FLOOR PLAN

0 1 2 3 4 5
Metres

Project

PROPOSED FIRST FLOOR EXTENSION TO No 4 PRIORY CLOSE, ROYSTON, HERTS SG8 7DU

Client

MR & MRS HARDING

Drawing

PROPOSED PLAN

Scale 1:50 @ A1 · Drawn C.R

Checked · Date Oct 17

Drawing No.

HAR/17/02

This drawing and design is copyright and must not be reproduced in part or in whole without prior written consent. Contractors must verify all dimensions on site before commencing work