



1 East Facing Elevation  
Scale 1 : 100



3 South Facing Elevation  
Scale 1 : 100



2 West Facing Elevation  
Scale 1 : 100



4 North Facing Elevation  
Scale 1 : 100

- KEY
- 1. Clay Plain Roof Tiles - Broken Bond
  - 2. Clay Ridge Tile
  - 3. Solar PV Panels on South facing roof
  - 4. Aluminium PPC Half Round Rainwater gutters  
Colour: RAL 8017
  - 5. Horizontal weatherboarding  
Colour: Soft Green
  - 6. Double glazed window with glazing bars.  
Frame colour: RAL 8017 (Rosewood or similar)
  - 7. Soldier course detail above openings
  - 8. Primary Buff brickwork - Stretcher Bond
  - 9. Buff brick plinth with canted brick top.
  - 10. Rear garden doors with glazing bars.  
Frame colour: RAL 8017 (Rosewood or similar)
  - 11. Primary Red brickwork - Stretcher Bond

Drawing Status:

| PLANNING |                                                                  |                                  |                |    |
|----------|------------------------------------------------------------------|----------------------------------|----------------|----|
| P03      | Material Palette Updated<br>Ridge Levels Added<br>PLANNING ISSUE | 09/07/25<br>03/07/25<br>10/01/24 | HB<br>HB<br>HB | By |
| P02      |                                                                  |                                  |                |    |
| P01      |                                                                  |                                  |                |    |
| Rev      | Description                                                      | Date                             |                |    |



MAJESTY HOUSE, AVENUE WEST  
SKYLINE 120, BRAINTREE, ESSEX,  
CM77 7AA  
T: 01279 647111  
E: mail@barker-associates.co.uk  
W: www.barker-associates.co.uk

Client  
BARKER ASSOCIATES


Contract Title  
New Apartments, Land to Rear of  
Banyers Hotel, Royston, SG8 7BZ

Drawing Title  
Proposed Elevations

|             |               |                               |                 |
|-------------|---------------|-------------------------------|-----------------|
| Drawn<br>HB | Checked<br>SB | Scale<br>As indicated<br>@ A1 | Date<br>Nov. 24 |
|-------------|---------------|-------------------------------|-----------------|

| ARCHITECTURAL  |                           |             |          |
|----------------|---------------------------|-------------|----------|
| Model Name     | P24782-BA-A1-ZZ-M3-A-0001 | Project No. | P23-1014 |
| Drawing Number | BNR001-BA-A1-ZZ-DR-A-2006 | Status      | Revision |
|                |                           | S4          | P03      |

Sample Material Palette

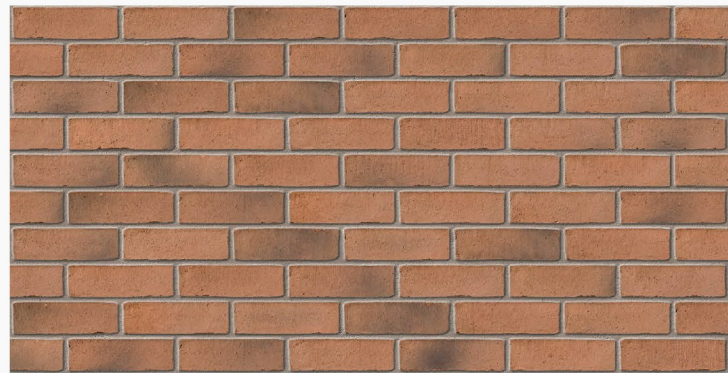


11. Arden Weathered Red  
(or close match alternative)  
- Medium Grey mortar



8. Leicester Multi Cream  
(or close match alternative)  
- Medium Grey mortar




9. Soldier Course above openings  
- Medium Grey mortar

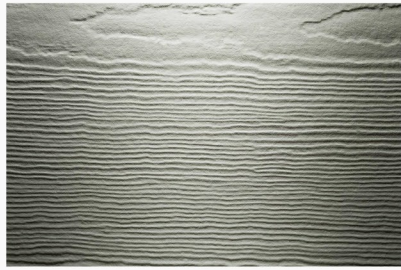


5. Weatherboarding  
- Pale Green tone  
- Traditional horizontal fixing



1. Roof and ridge tiles  
- Clay Plain Tiles  
- Cross Bond

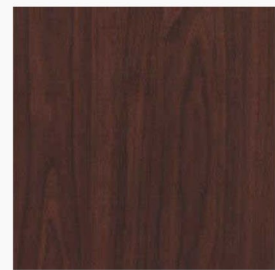

8. Window and door frames  
- RAL 8015  
(Rosewood or similar to  
match neighbouring buildings)

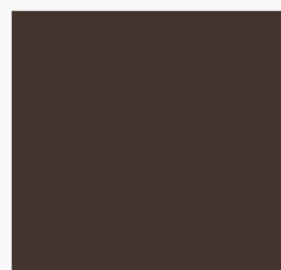

4. Rainwater goods  
- Aluminium Powder Coated RAL 8017

Scale 1:100  
10 (metres)