


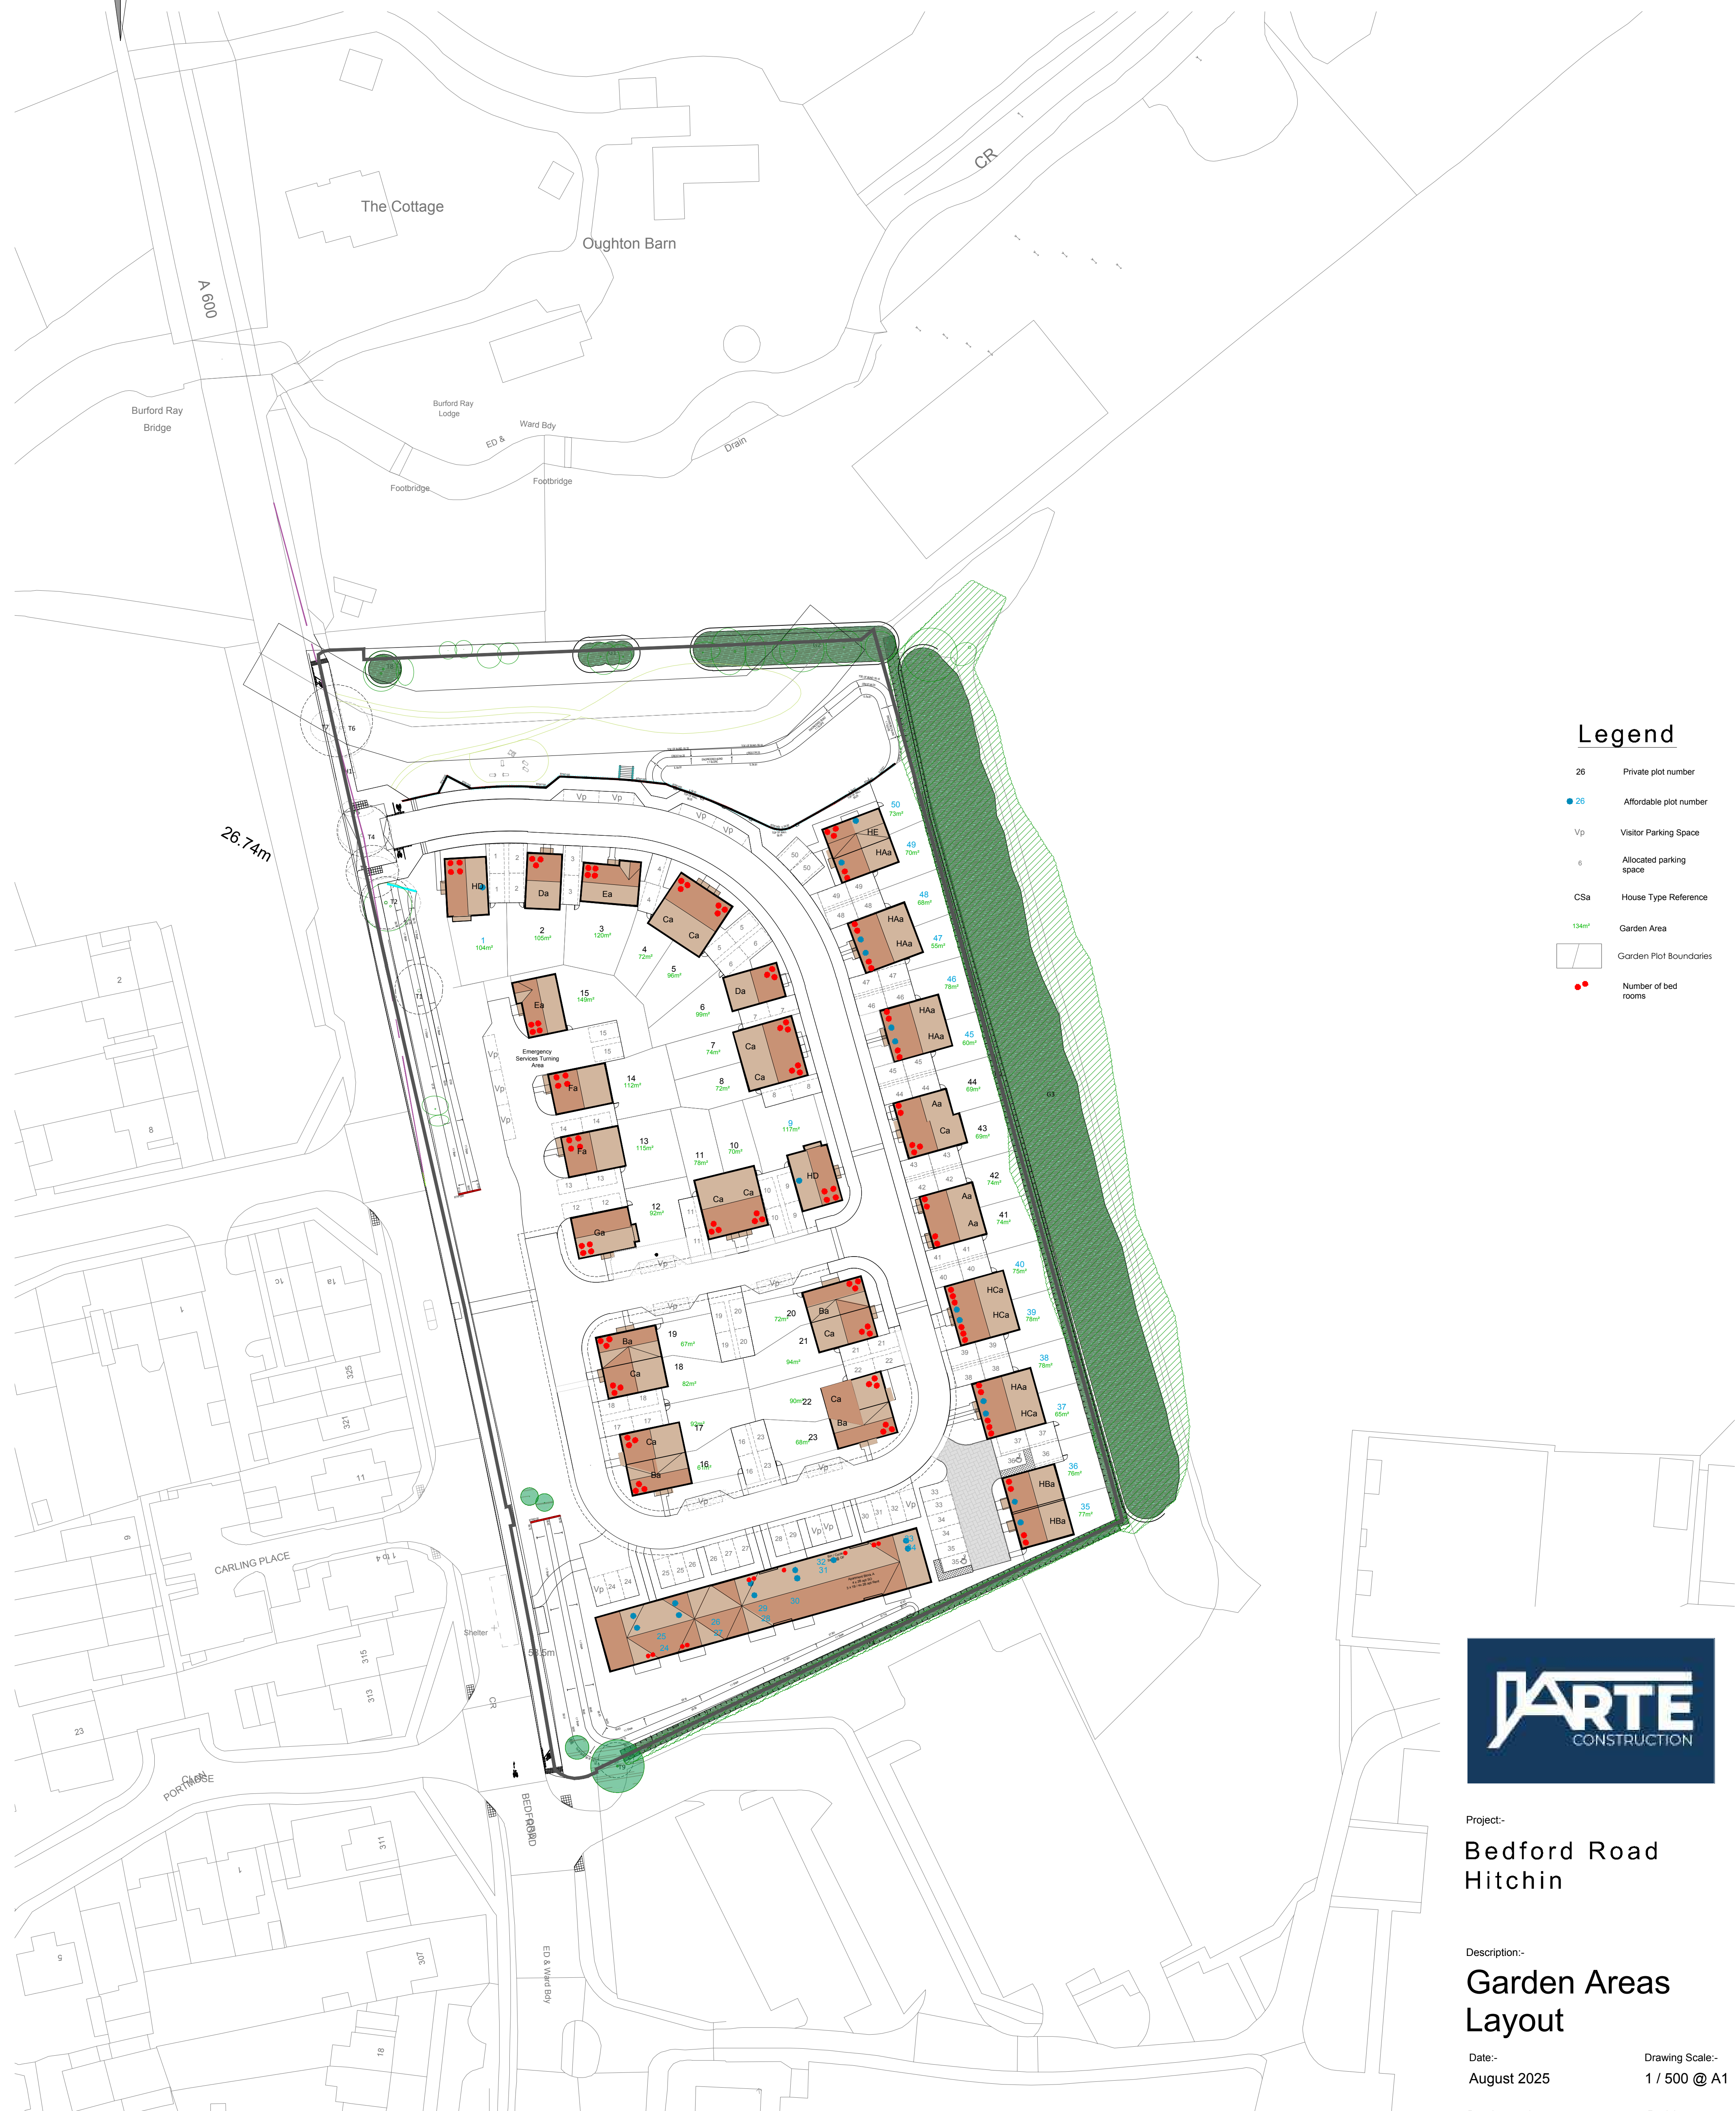

|                                                                                          |                         |
|------------------------------------------------------------------------------------------|-------------------------|
| 26                                                                                       | Private plot number     |
|  26 | Affordable plot number  |
| Vp                                                                                       | Visitor Parking Space   |
| 6                                                                                        | Allocated parking space |
| CSa                                                                                      | House Type Reference    |
| 134m <sup>2</sup>                                                                        | Garden Area             |
|     | Garden Plot Boundary    |
|     | Number of bedrooms      |



Project:-  
Bedford Road  
Hitchin

Description:-

# Garden Areas Layout

|                                 |                                 |
|---------------------------------|---------------------------------|
| Date:-<br>August 2025           | Drawing Scale:-<br>1 / 500 @ A1 |
| Drawing number:-<br>AC001-PL-05 | Revision:-<br>F                 |