



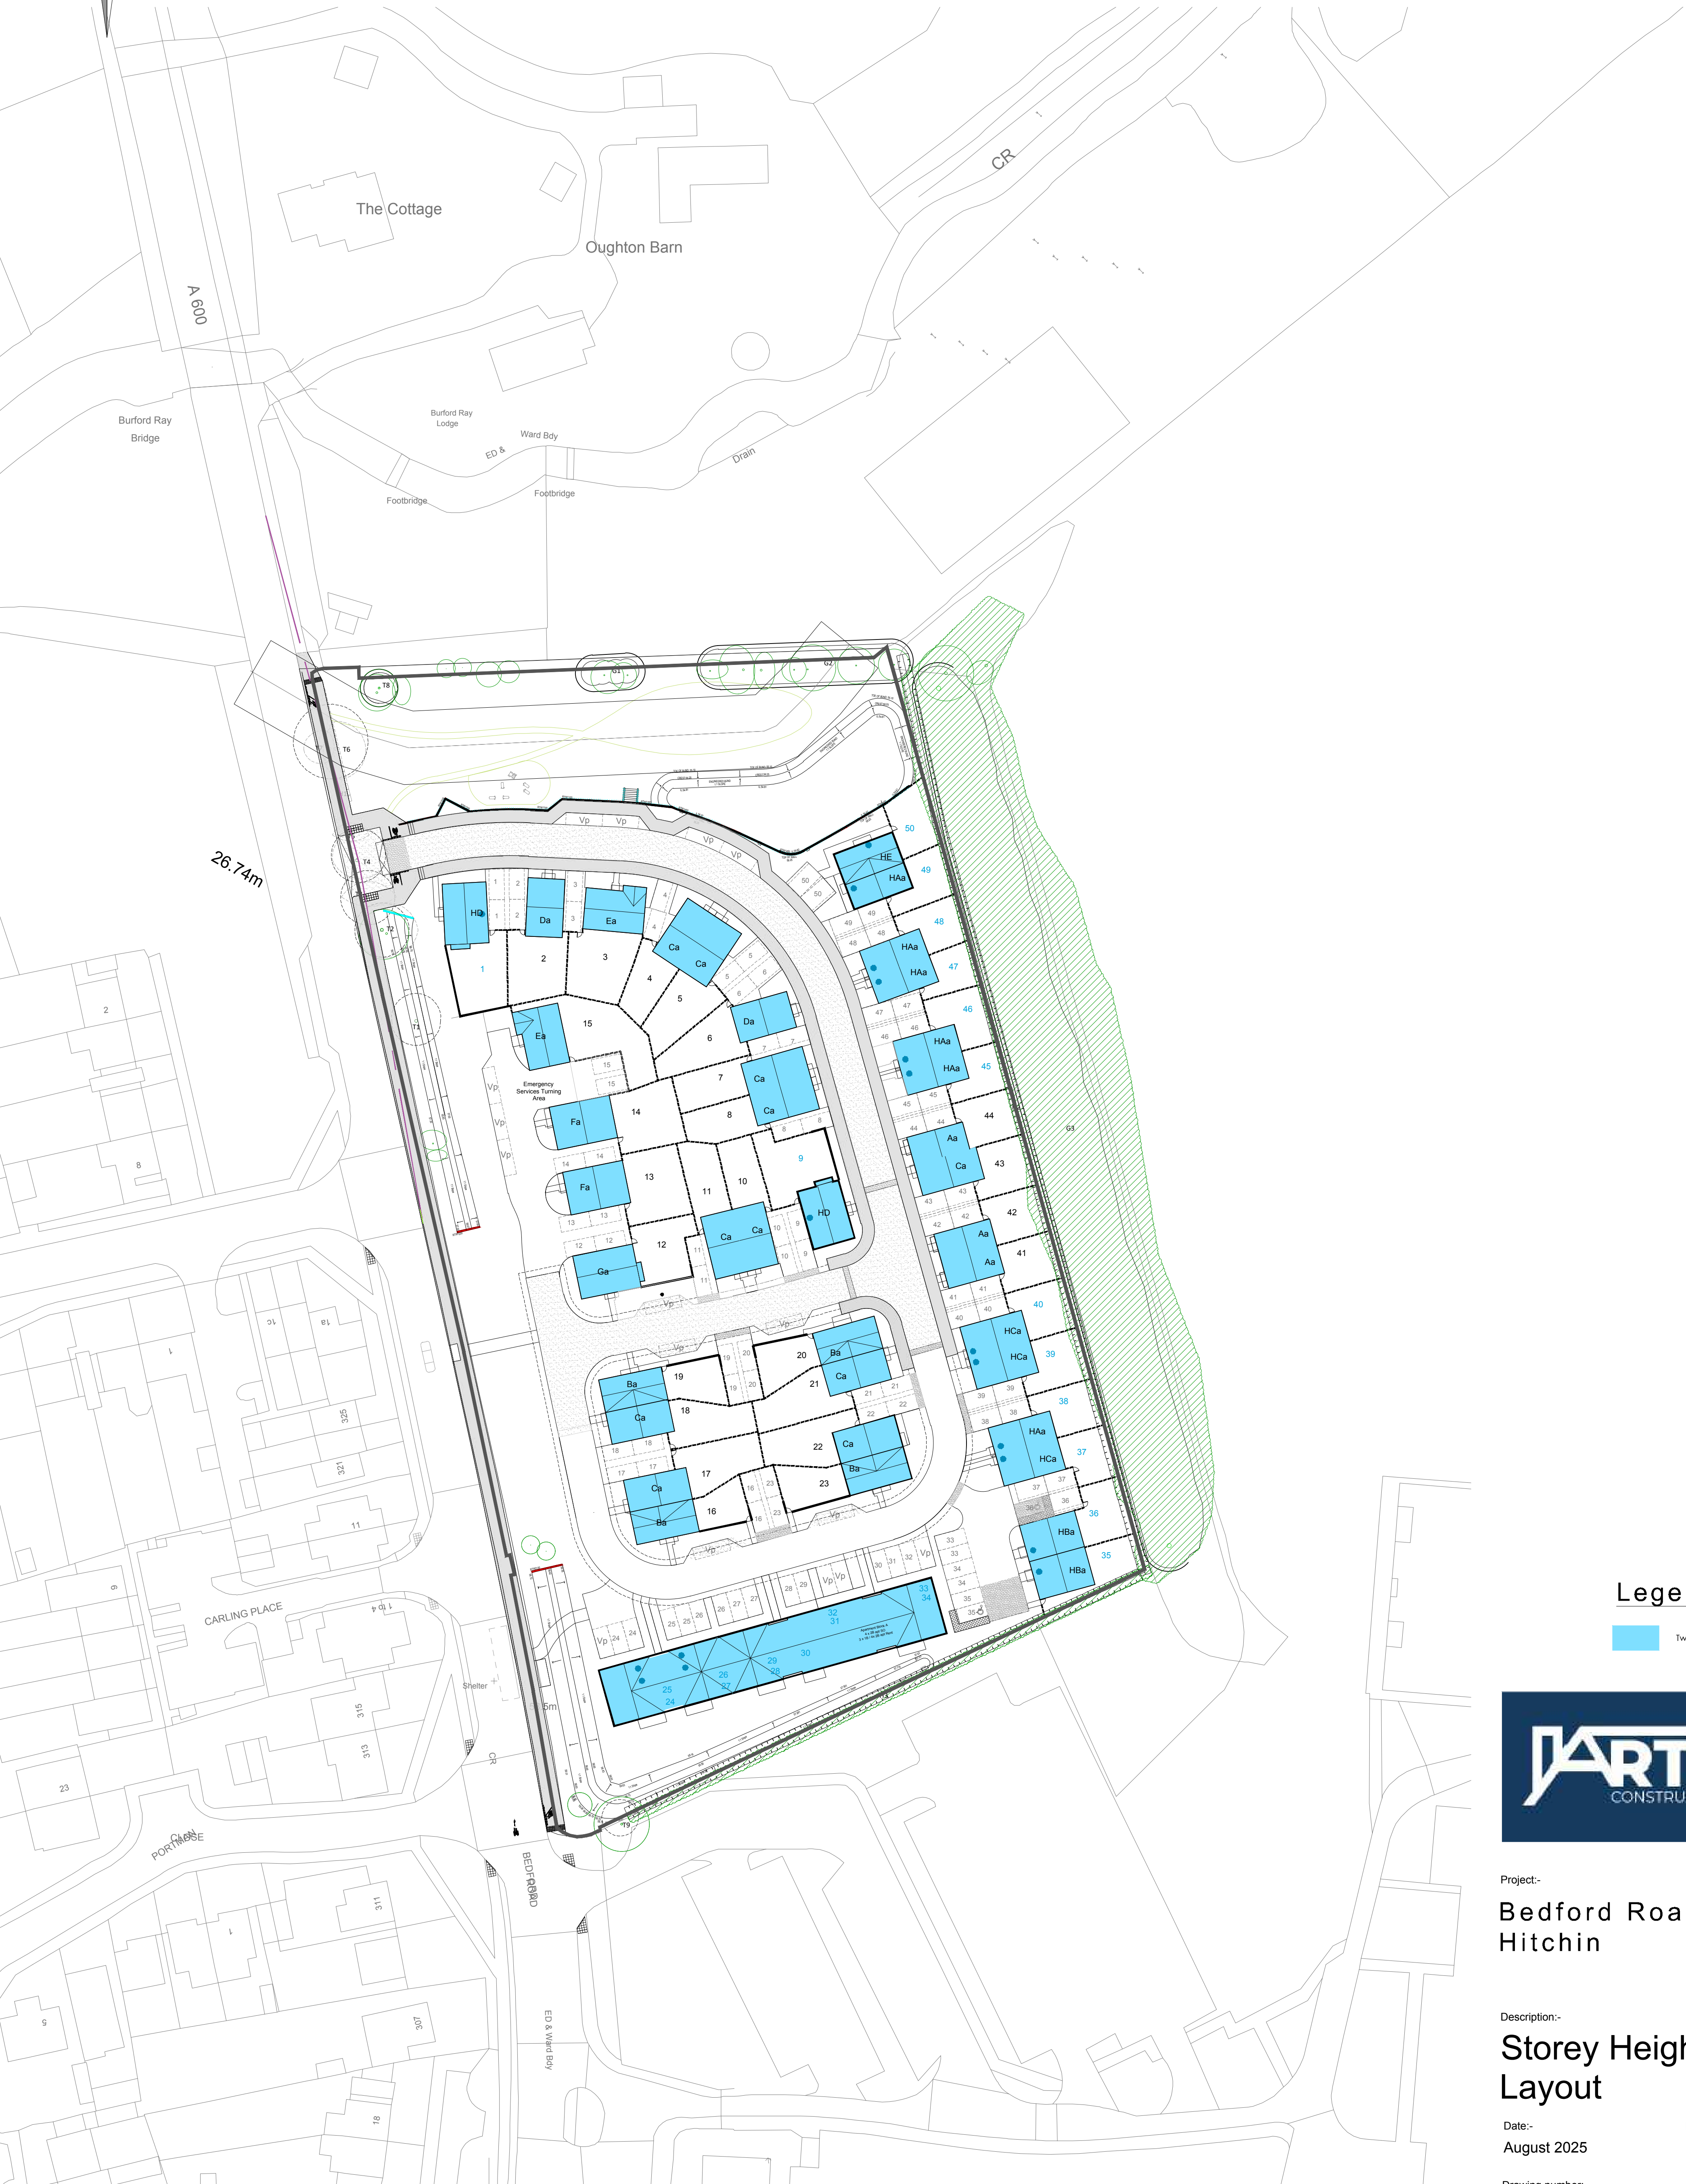

Legend

Two Storey

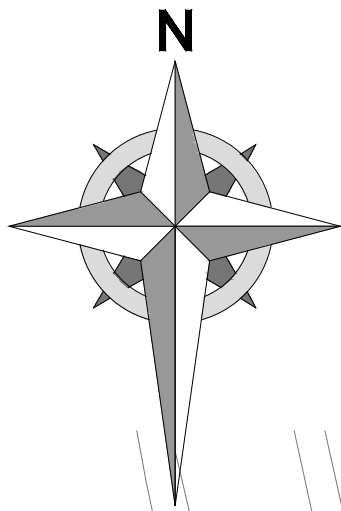

Project:-
Bedford Road
Hitchin

Description:-
Storey Heights
Layout

Date:-
August 2025
Drawing number:-
AC001-PL-06

Drawing Scale:-
1 / 500 @ A1
Revision:-
E