
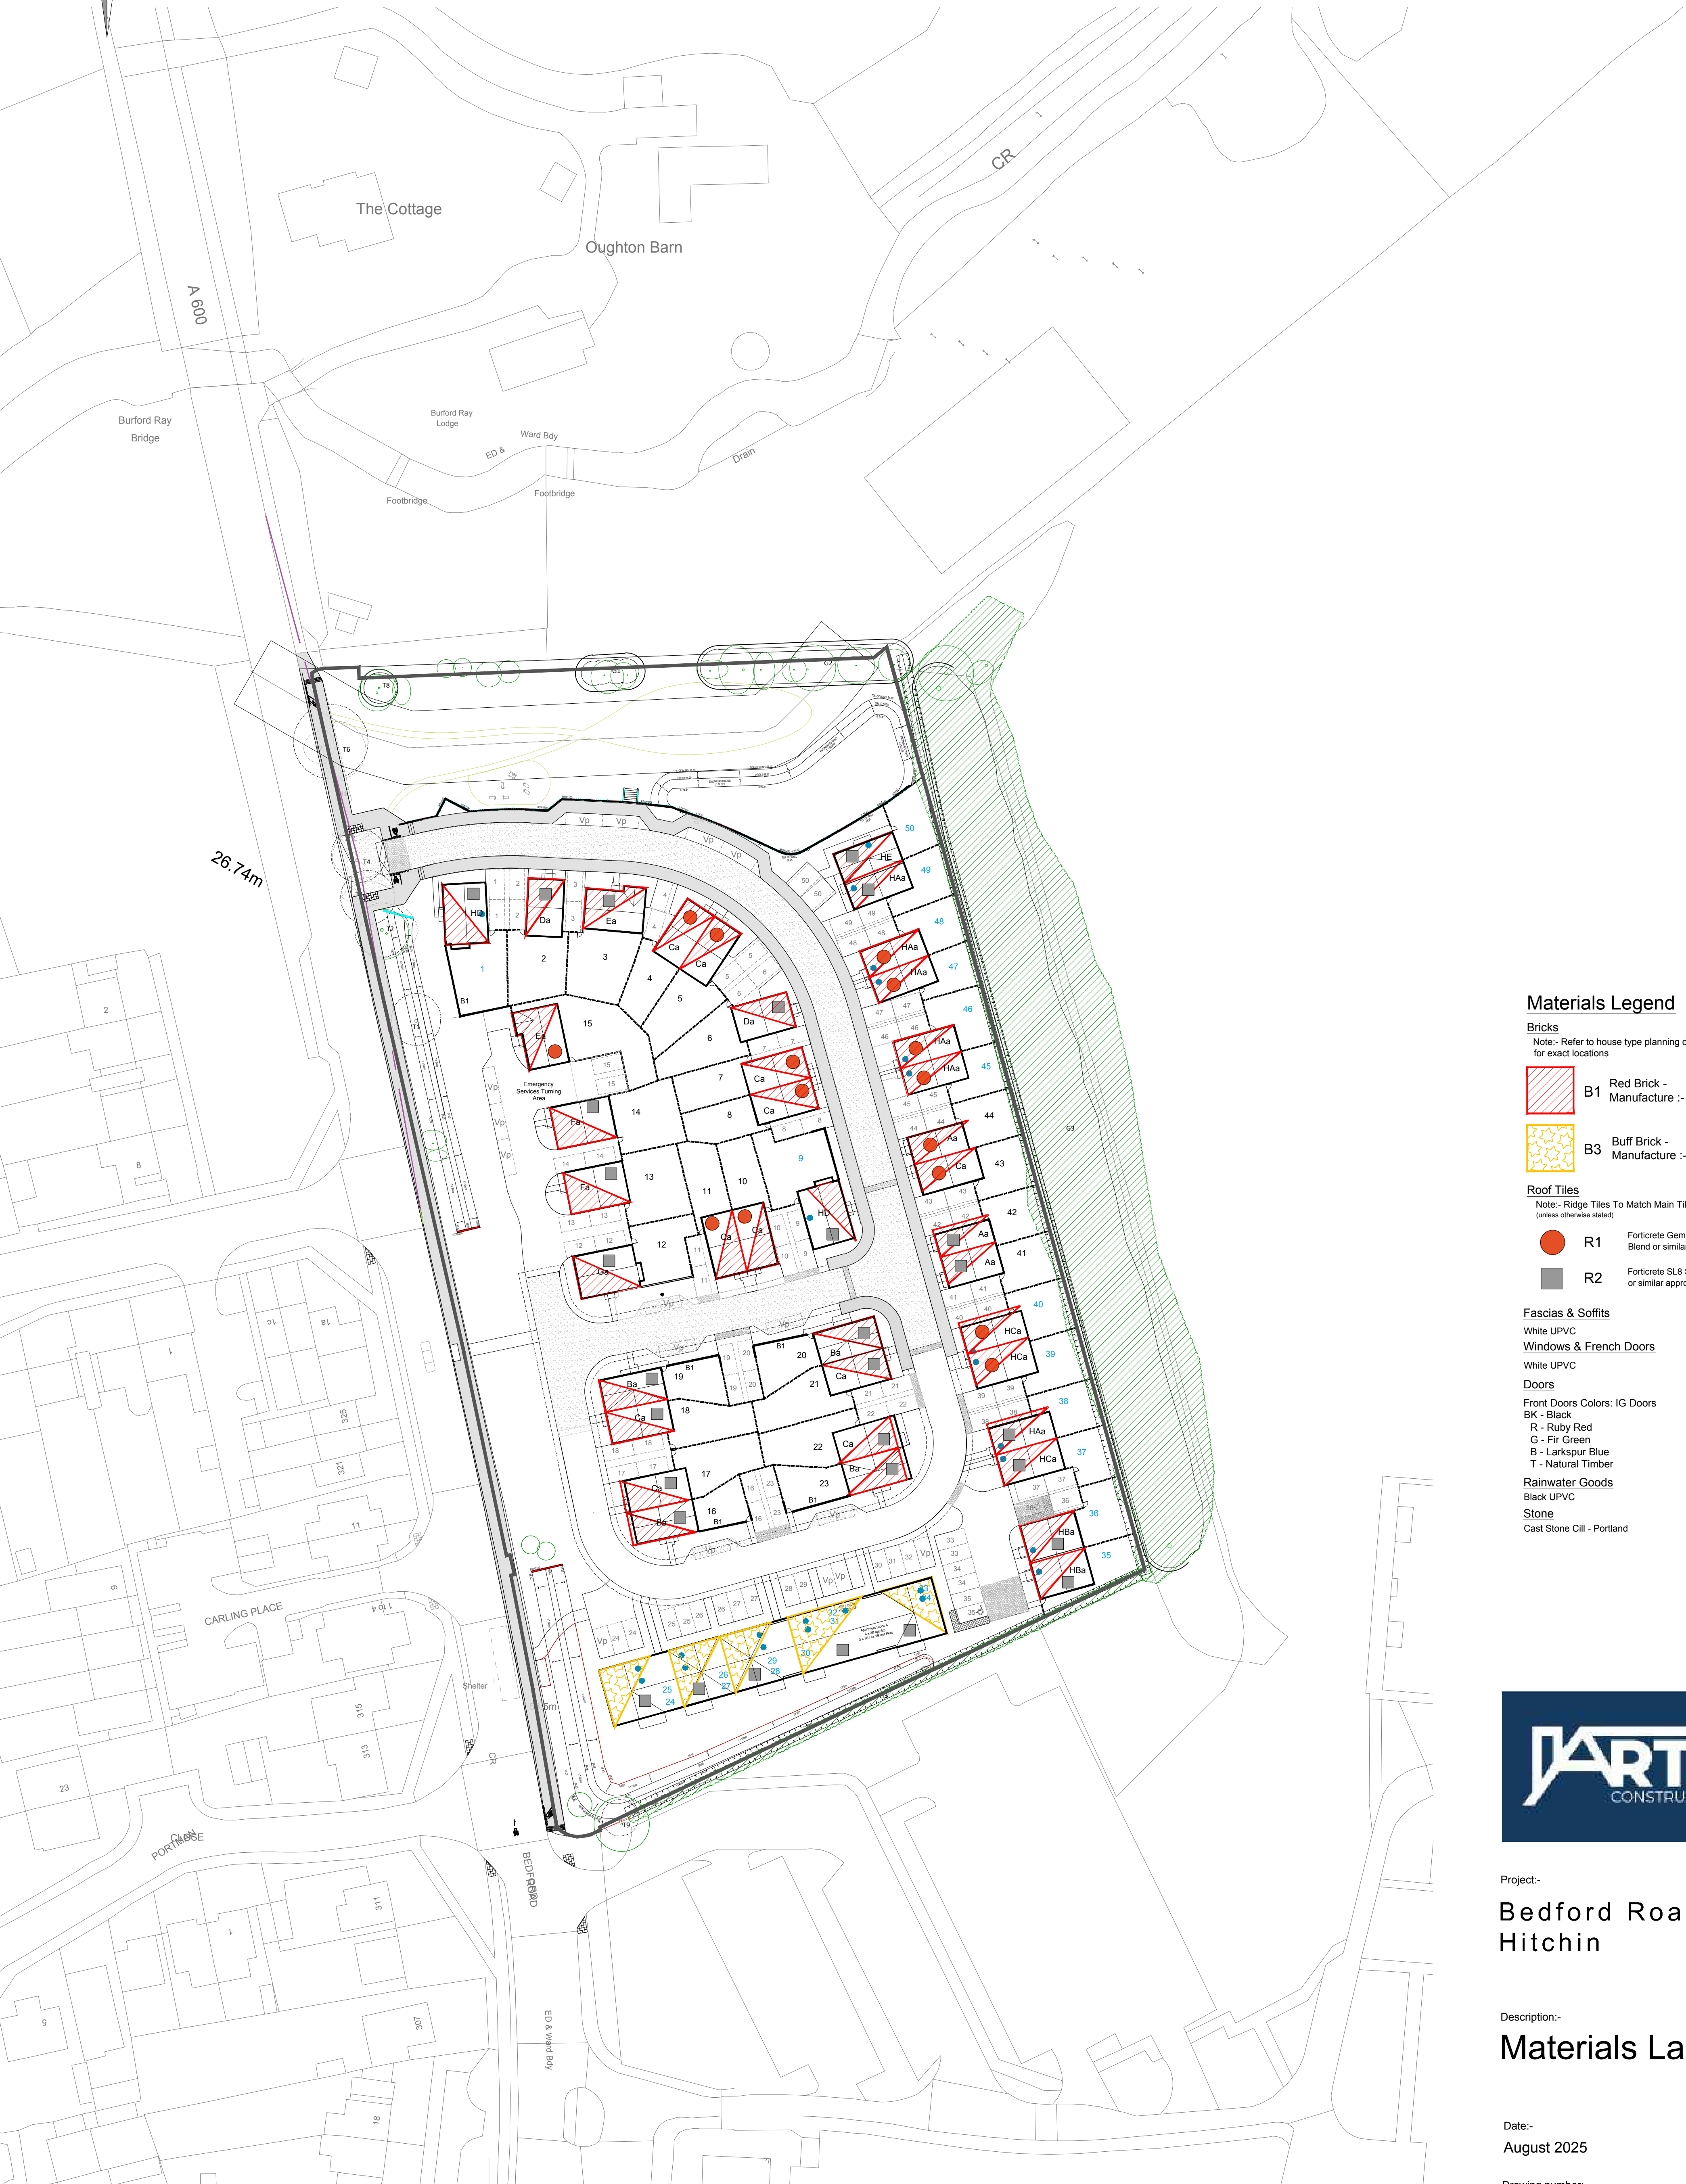


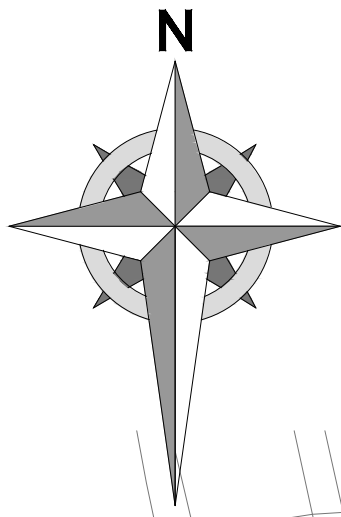

Materials Legend

Bricks  
Note:- Refer to house type planning drawings for exact locations

- B1 Red Brick - Manufacture :- tbc
- B3 Buff Brick - Manufacture :- tbc

- Roof Tiles  
Note:- Ridge Tiles To Match Main Tiles (unless otherwise stated)
- R1 Forticrete Gemini Sunrise Blend or similar approved
  - R2 Forticrete SL8 Slate Grey or similar approved

- Fascias & Soffits  
White UPVC
- Windows & French Doors  
White UPVC
- Doors  
Front Doors Colors: IG Doors  
BK - Black  
R - Ruby Red  
G - Fir Green  
B - Larkspur Blue  
T - Natural Timber
- Rainwater Goods  
Black UPVC
- Stone  
Cast Stone Cill - Portland



Project:-  
**Bedford Road Hitchin**

Description:-  
**Materials Layout**

Date:- August 2025  
Drawing number:- AC001-PL-08  
Drawing Scale:- 1 / 500 @ A1  
Revision:- E