


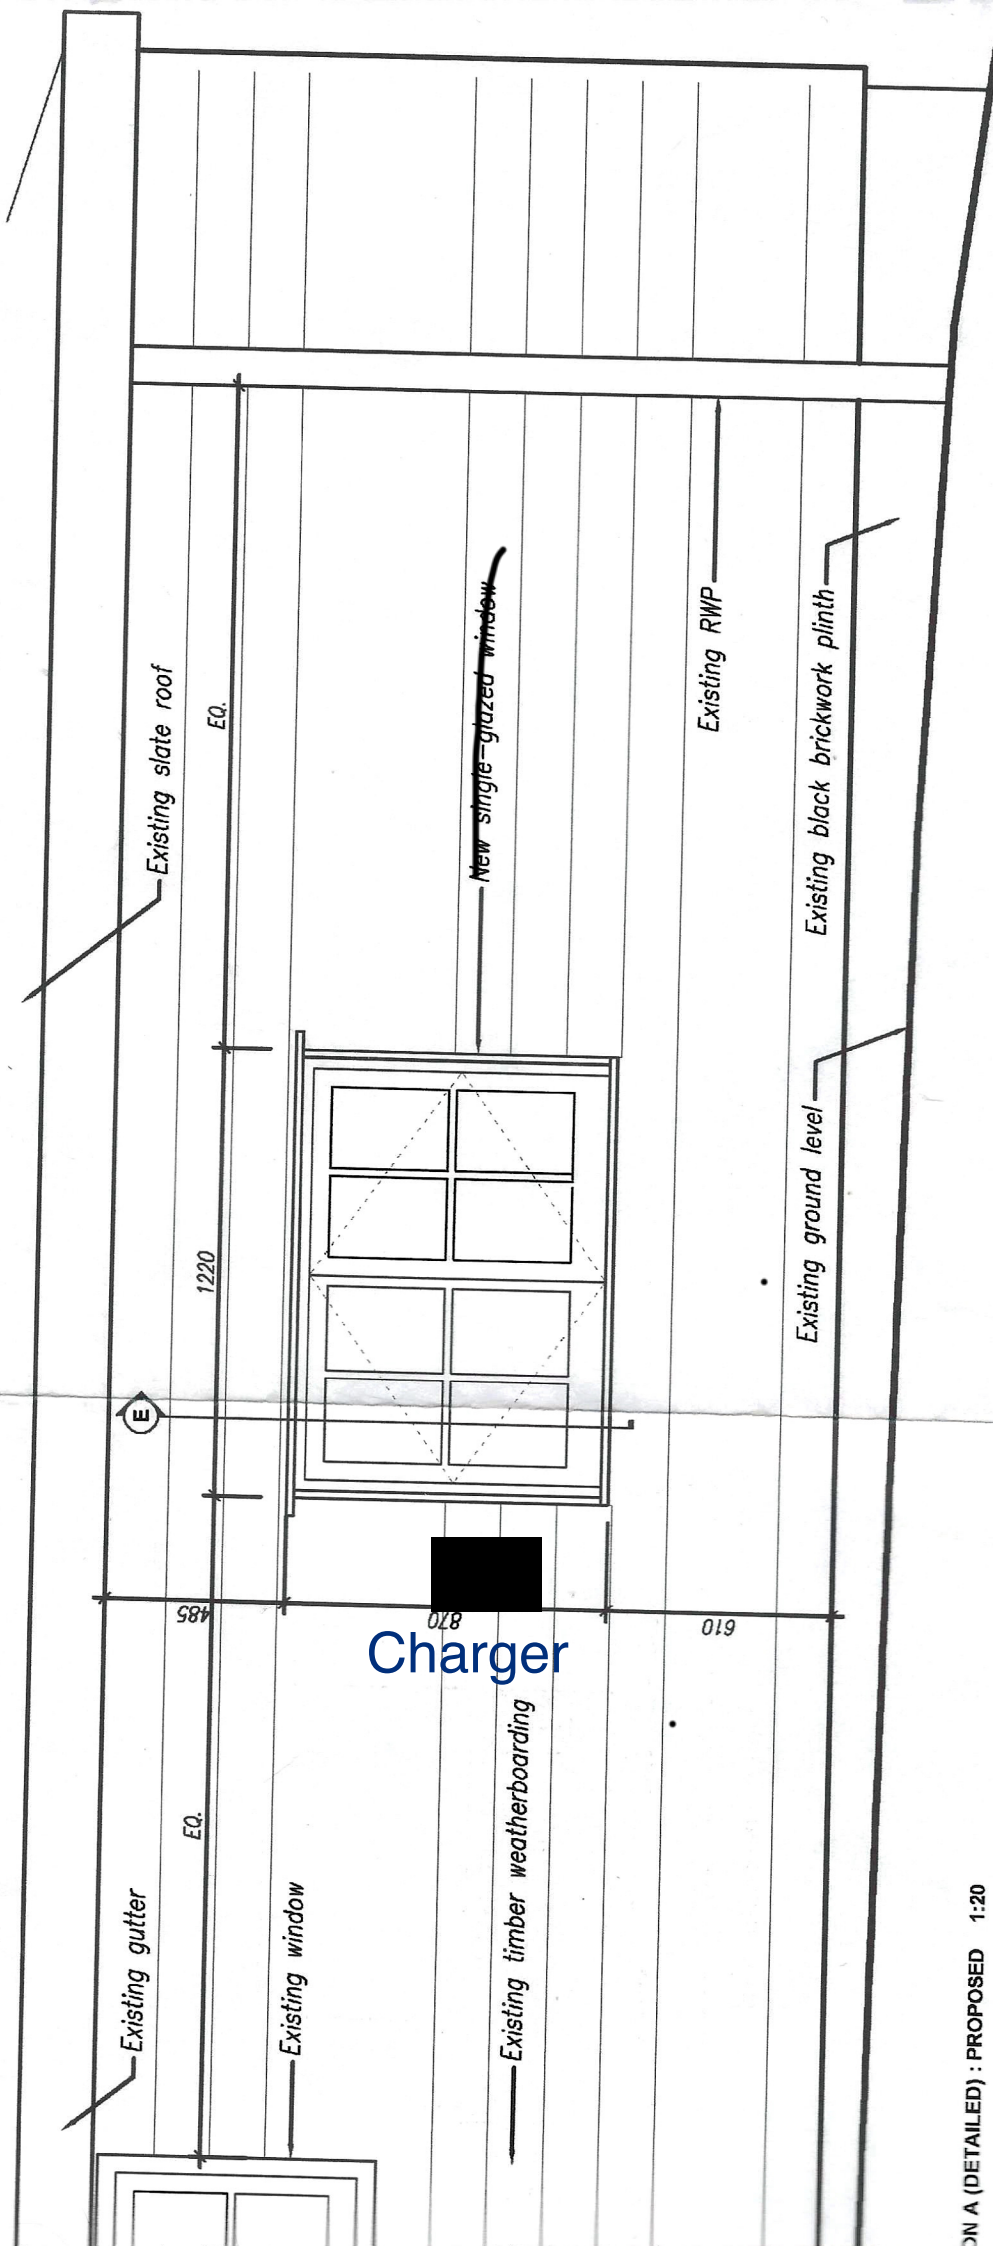

ON A (DETAILED) : PROPOSED 1:20

