

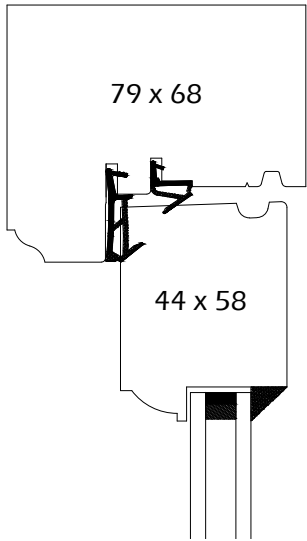



1 Head  
Scale: 1:2

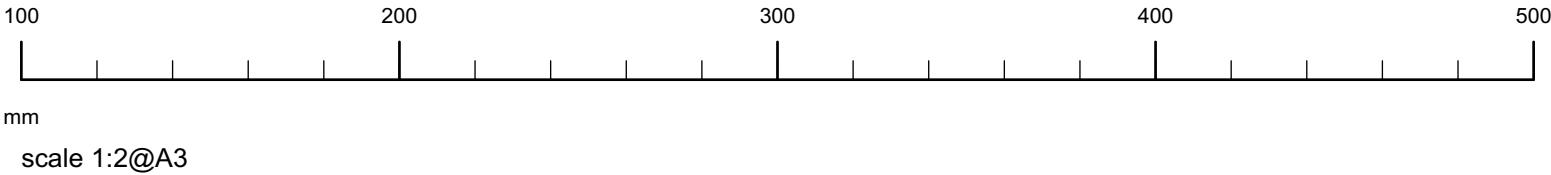


2 Transom  
Scale: 1:2

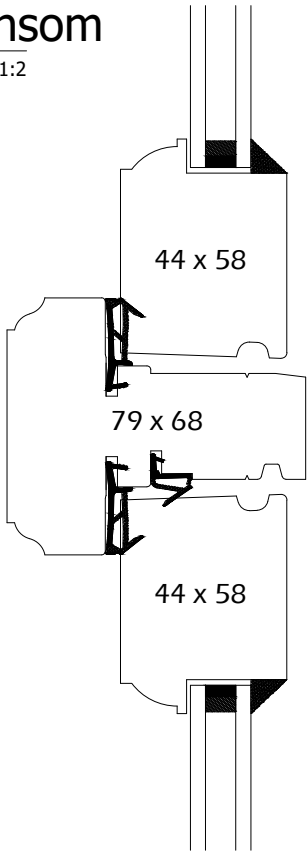


6 Glazing bar  
Scale: 1:1

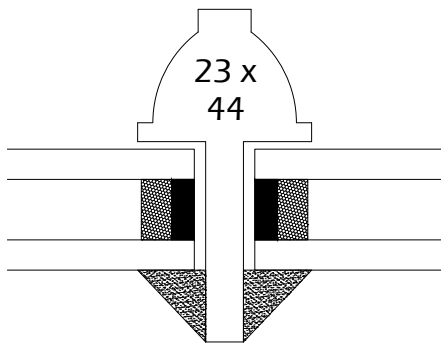


3 Cill  
Scale: 1:2

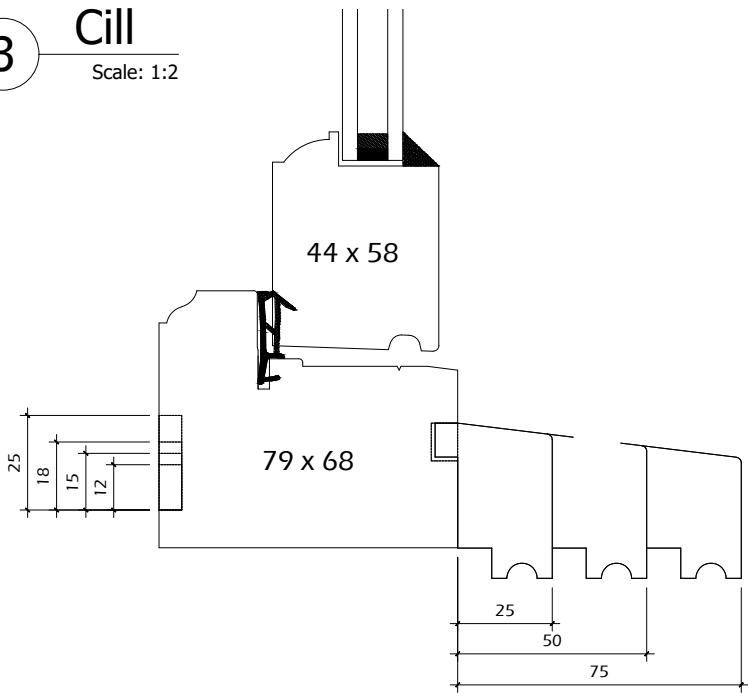

4 Stile  
Scale: 1:2

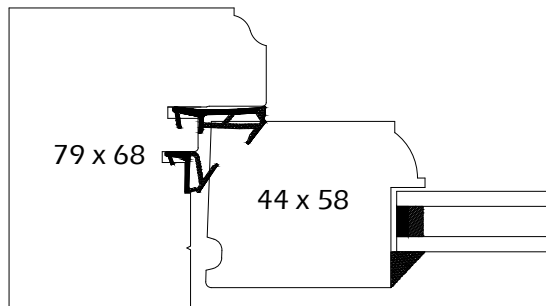

5 Mullion  
Scale: 1:2

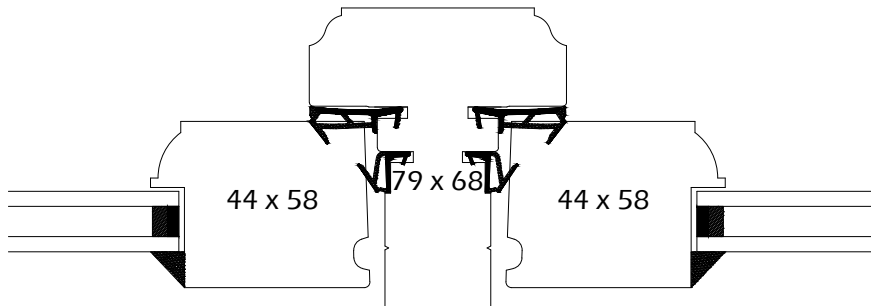



Head Office & Factory  
218 Ballybogey Road  
Portrush,  
Co. Antrim,  
BT56 8NE

Tel: 028 708 24100  
info@hamptonwindows.co.uk  
www.hamptonwindows.co.uk

| REVISION | ITEM                | DATE       |
|----------|---------------------|------------|
| A        | FRAME BEAD DETAIL   | 19/04/2018 |
| B        | GLAZING BEAD DETAIL | 05/06/2018 |
|          |                     |            |
|          |                     |            |
|          |                     |            |

Window description

Conservation casement window 79/44, 79mm frame depth, 44mm sash thickness, 16mm double glazed (4/8/4), 23mm solid glazing bars.

|            |             |
|------------|-------------|
| Date       | Scale @ A3  |
| 13/12/2017 | 1:1 & 1:2   |
| Drawn by:  | Checked by: |
| CM         | MM, KB, SC  |

Window ref:  
C-CSV79/44 03