
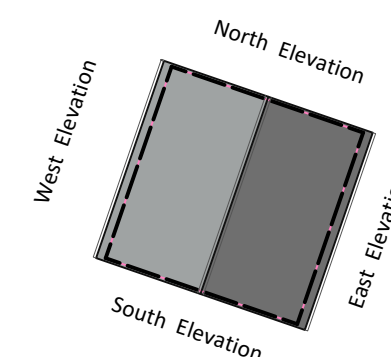
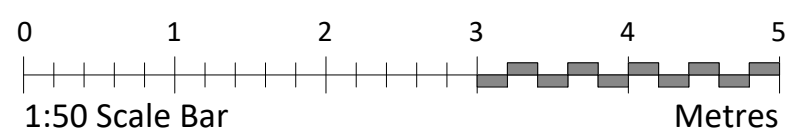
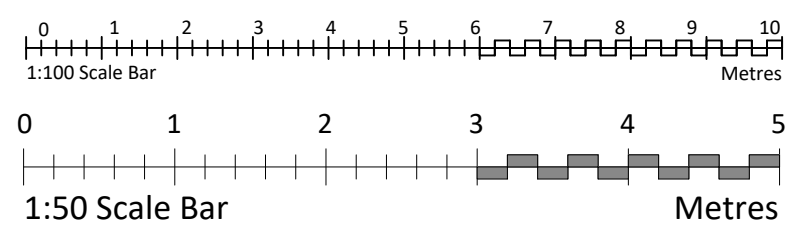
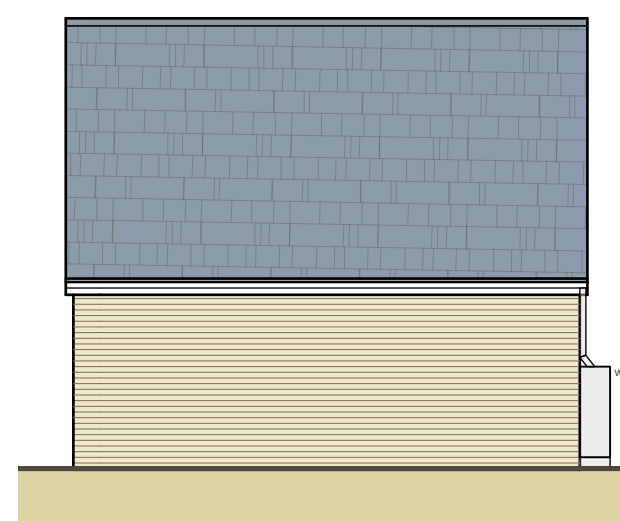
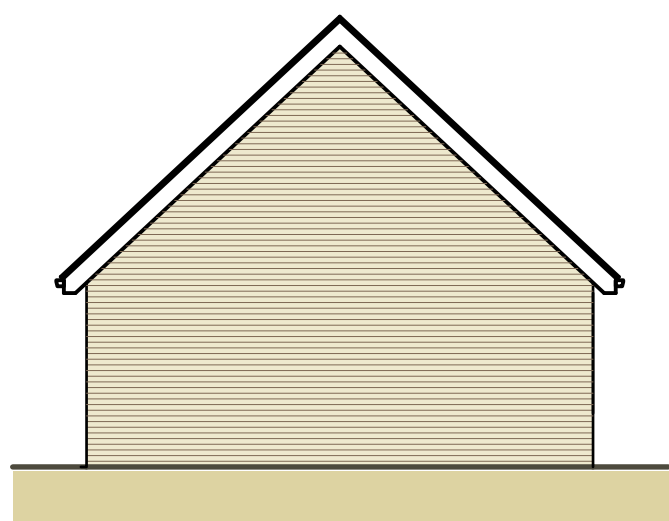
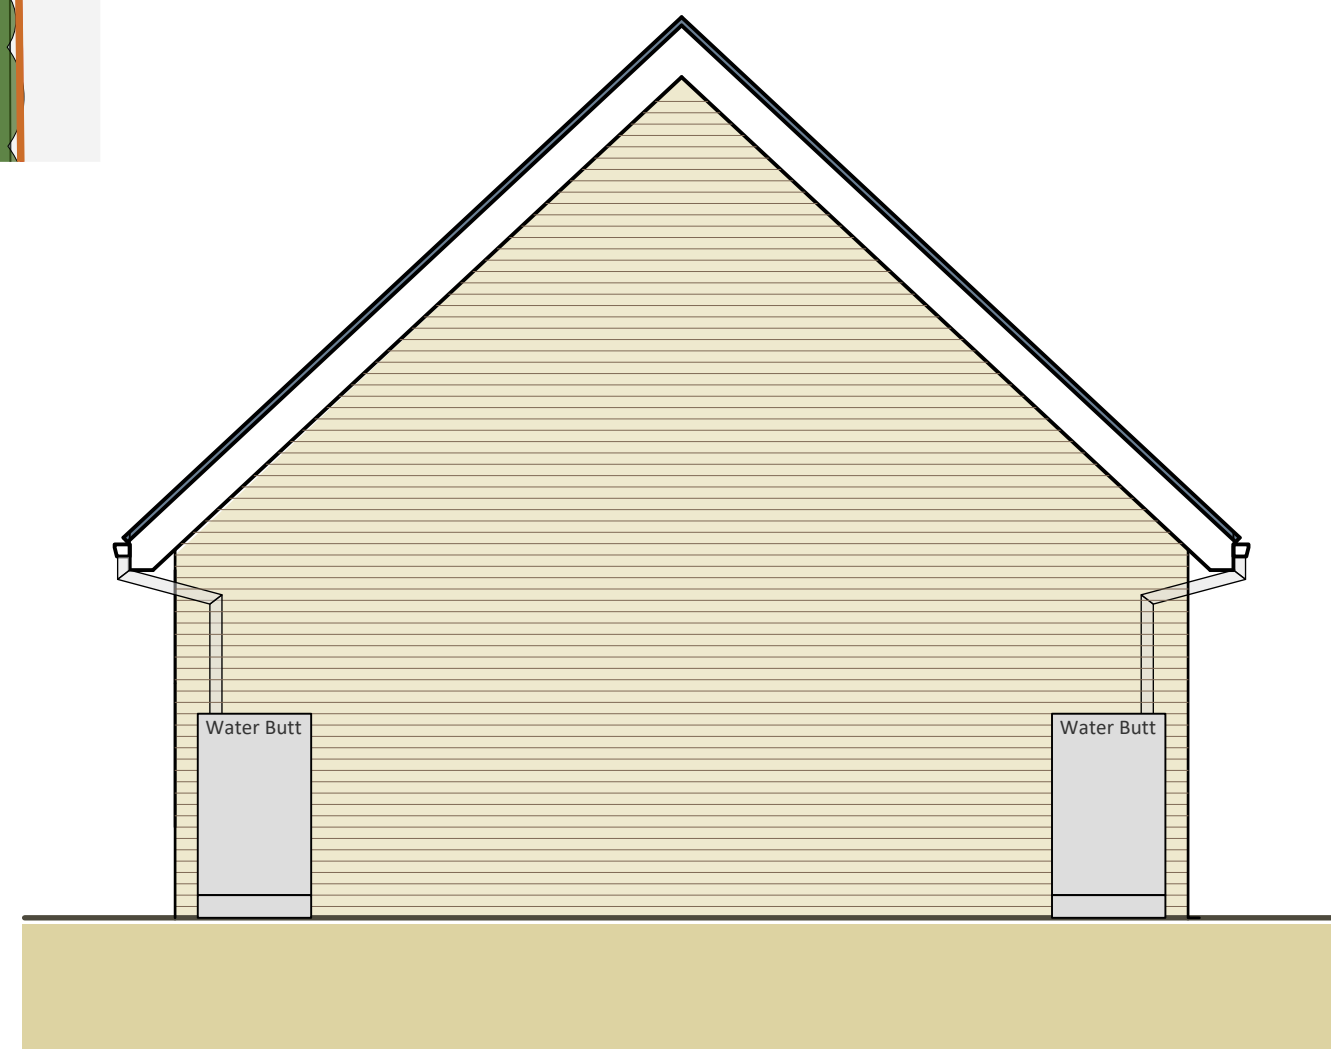
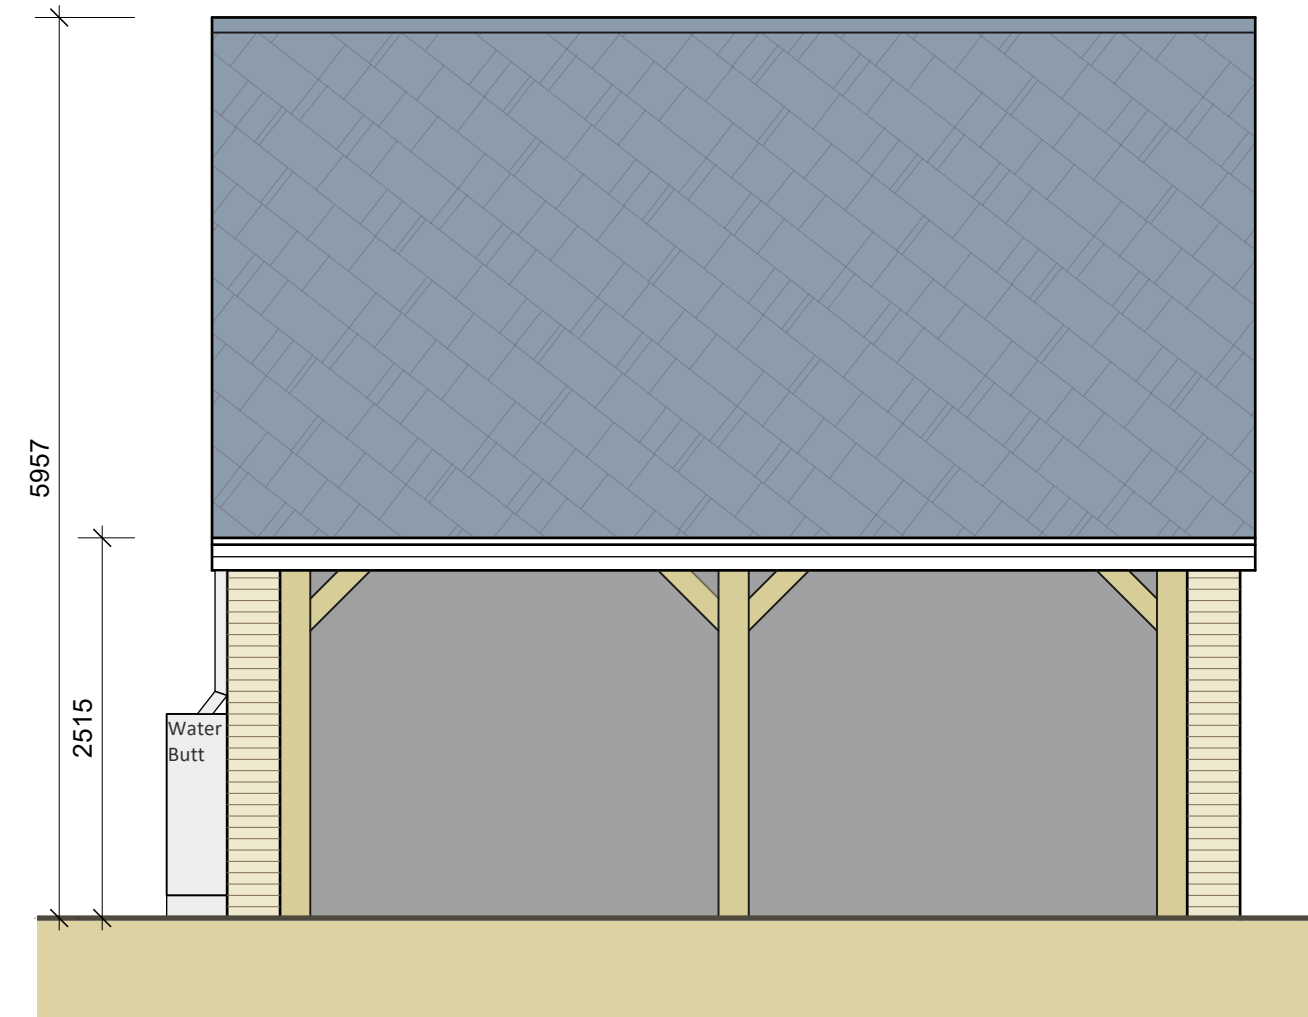


Notes:

REVISION	DATE	AMENDMENT
----------	------	-----------

ANY ORDNANCE SURVEY DATA USED IS BASED UPON THE ORDNANCE SURVEY MAP WITH THE SANCTION OF THE CONTROLLER OF H M STATIONERY OFFICE. CROWN COPYRIGHT RESERVED. ORDNANCE SURVEY LICENCE NUMBER UG015

NO RESPONSIBILITY CAN BE TAKEN FOR ANY RELIANCE BASED ON THE INFORMATION CONTAINED HEREIN

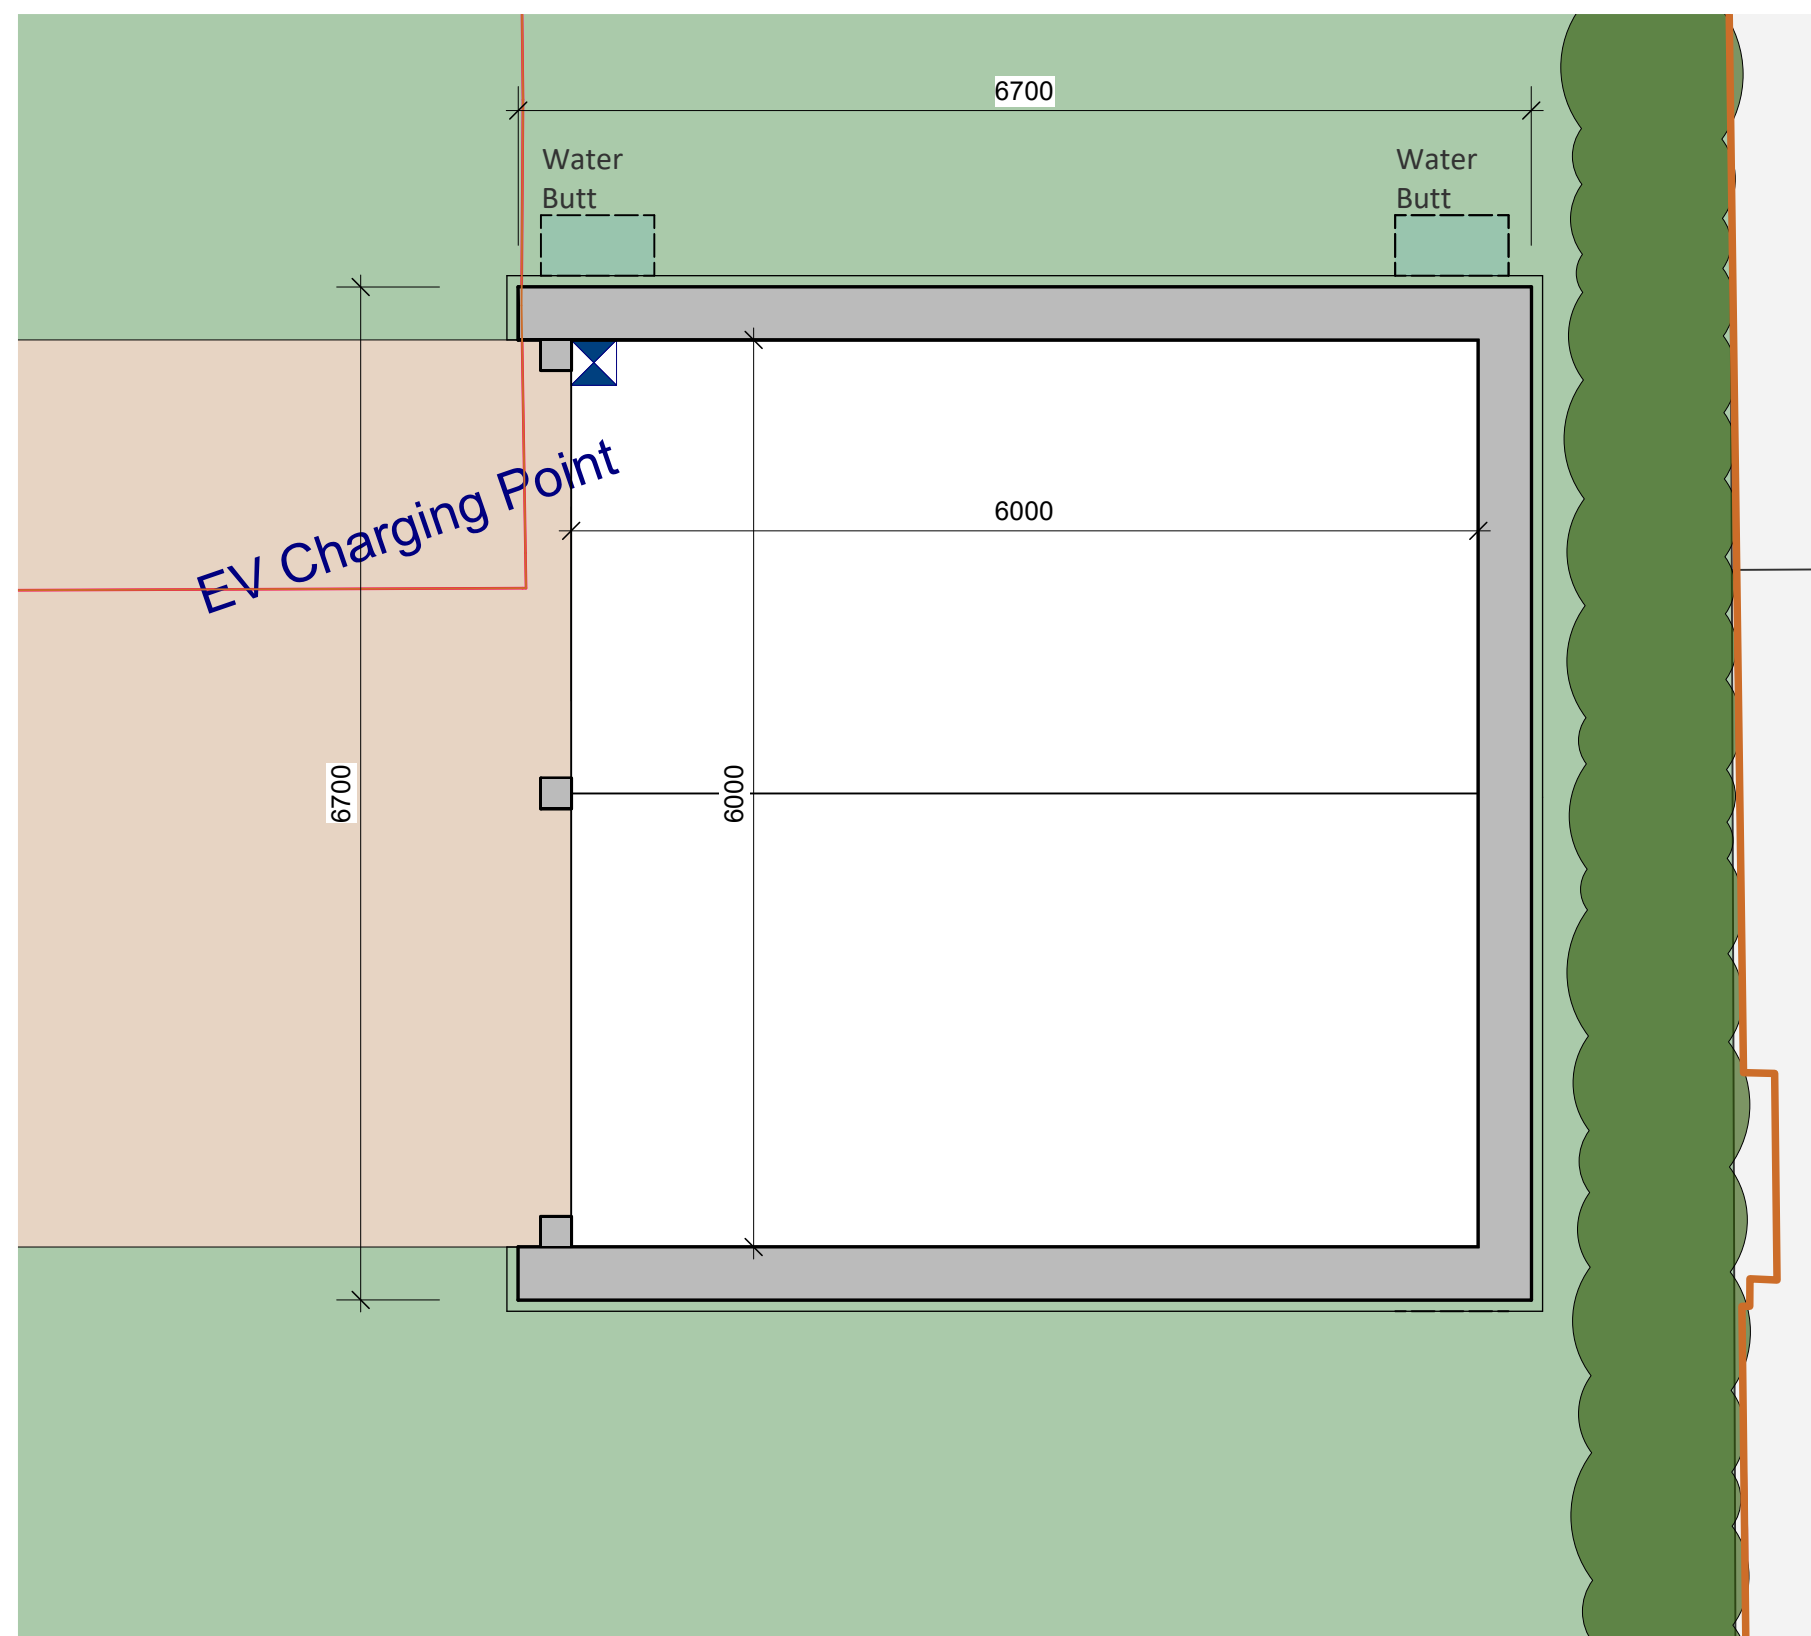

SURVEYORS | PLANNERS | ARCHITECTS
HERTFORDSHIRE | NORFOLK | WARWICKSHIRE | SOMERSET
Phone (01279) 771188 | E-mail post@sworders.com

SCHEME:

GLEBE HOUSE, HINXWORTH
BALDOCK.SG7 5HB

TITLE: PLOT 2
CART LODGE

SCALE VAR	PAPER SIZE A2L	DRAWN BY CW 5/29/2025	CHECKED BY TA 5/29/2025
CLIENT NO. SMY3507		DRAWING No. 224420-PL-02-110	

© Copyright 2022, Sworders. All rights reserved. The contents of this drawing remain the sole property of Sworders and must not be copied or reproduced without prior permission.