


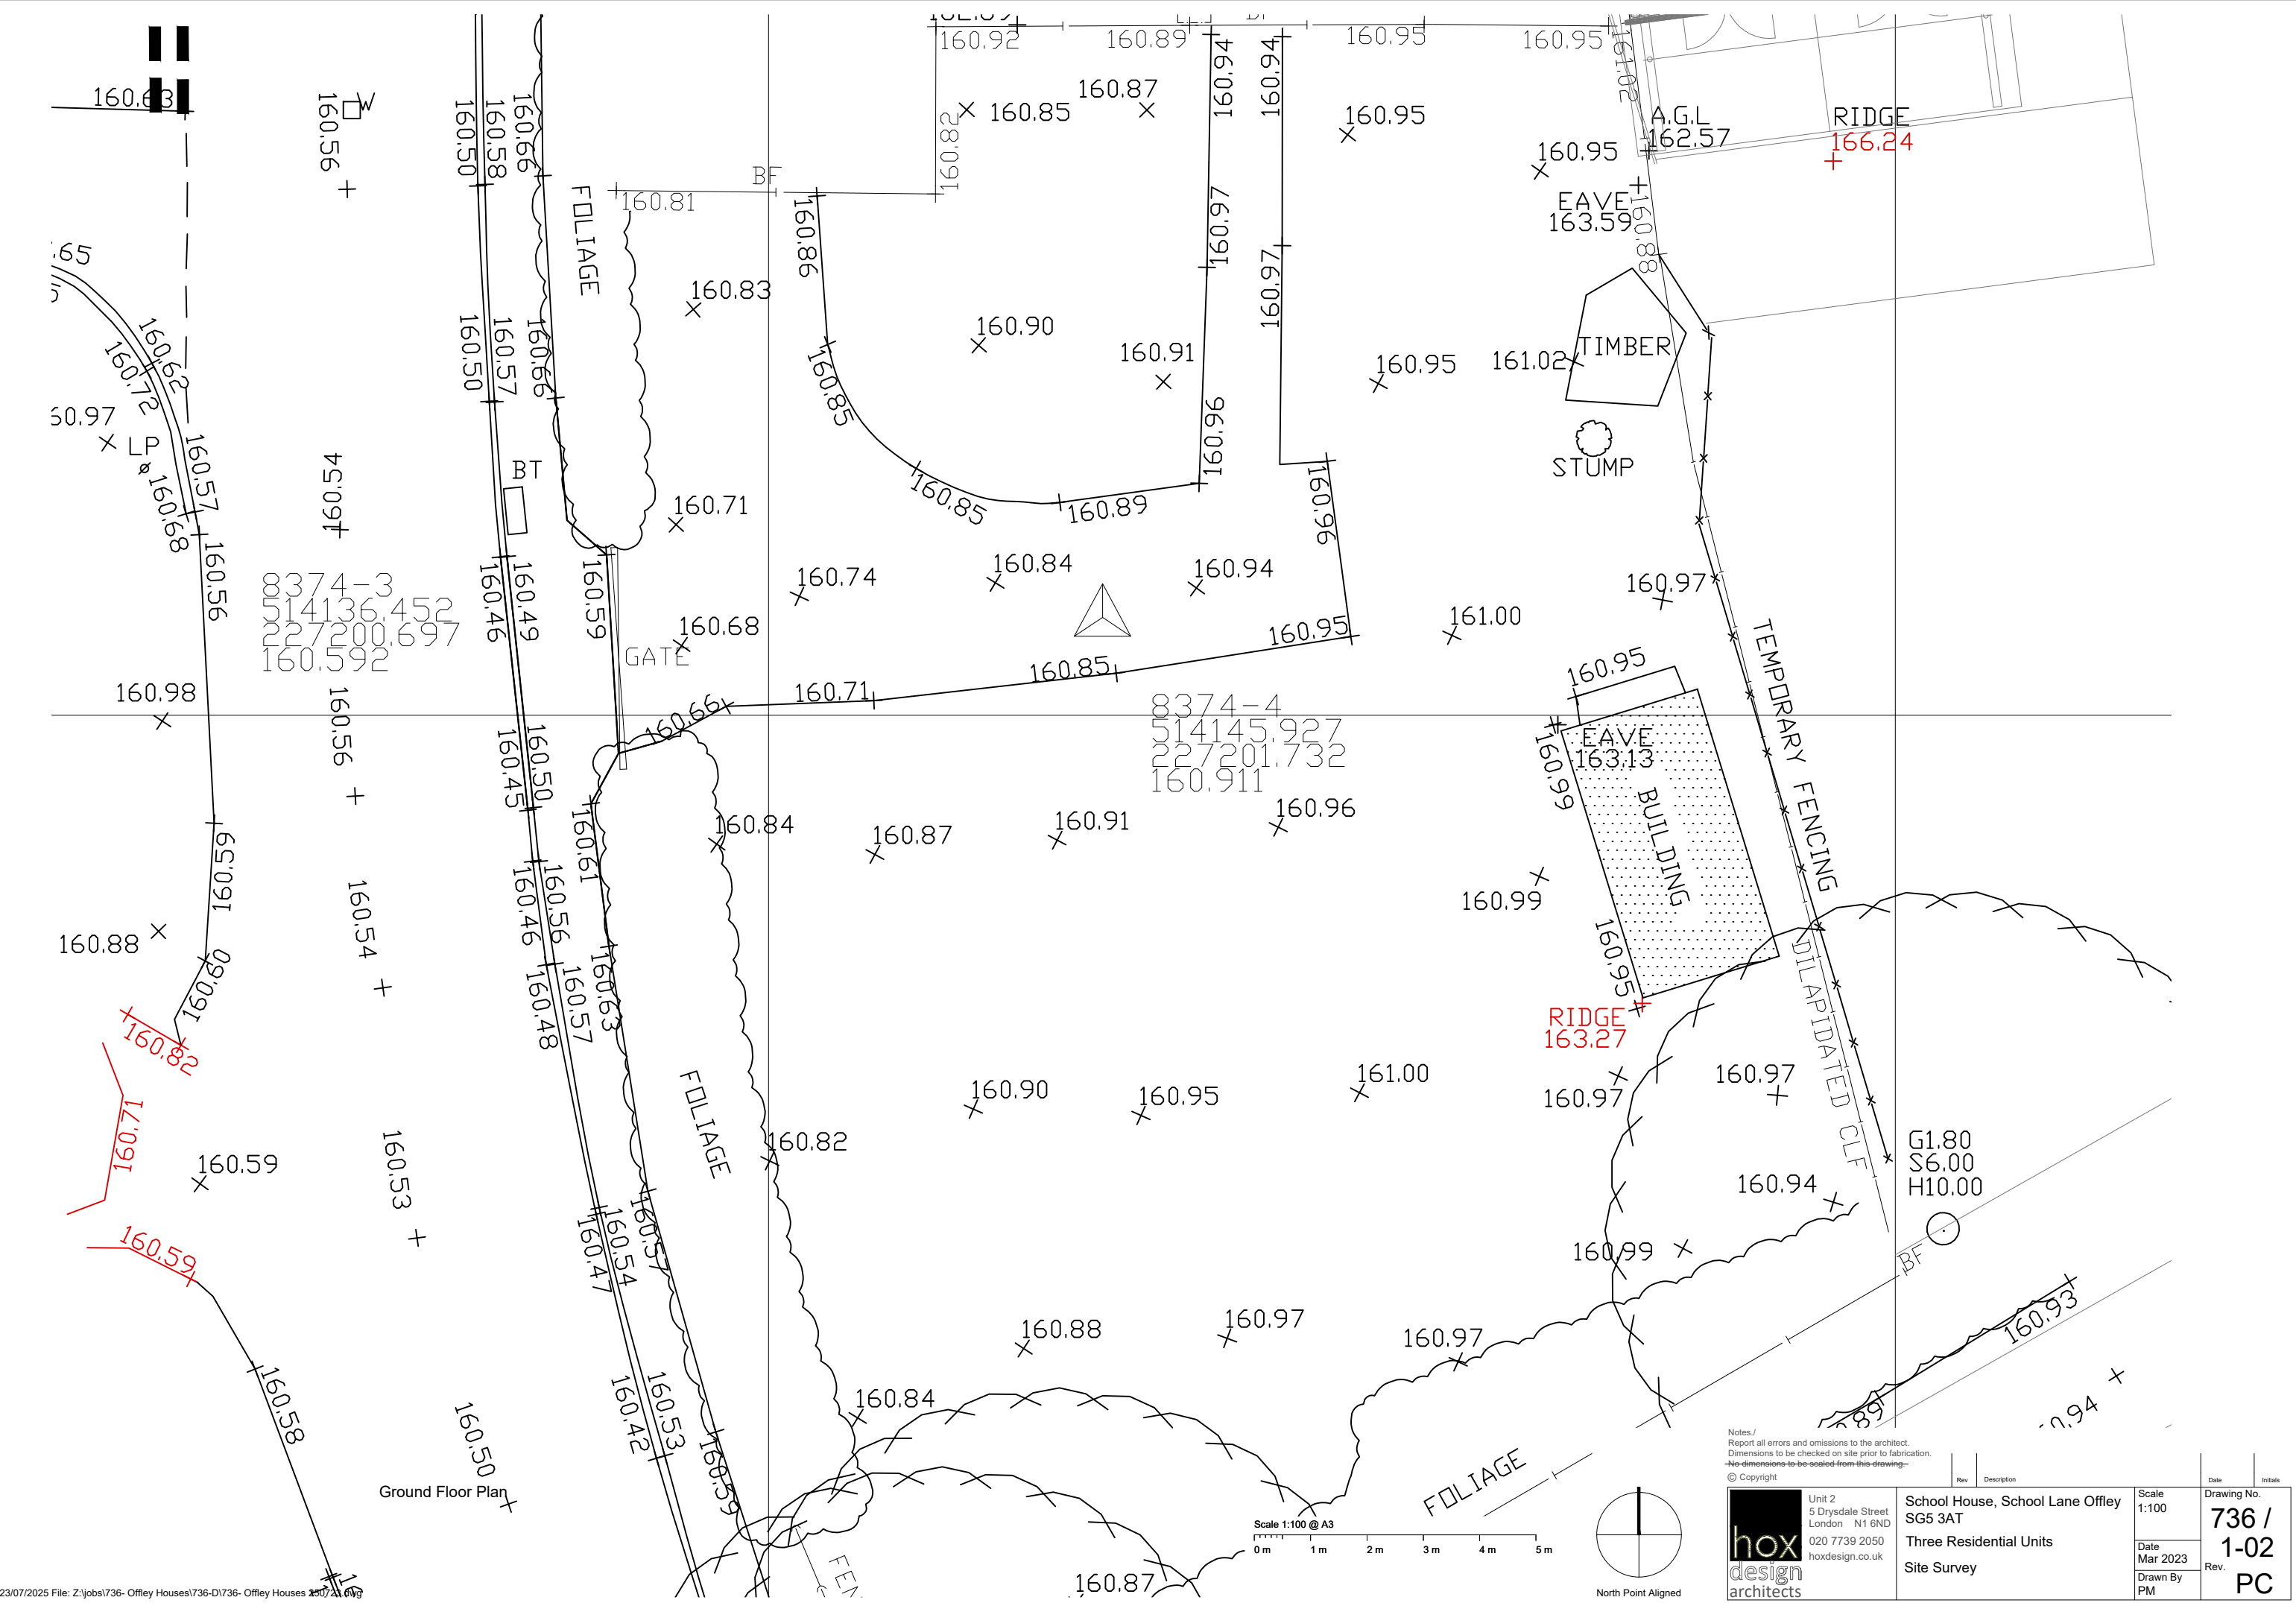

Notes./
Report all errors and omissions to the architect.
Dimensions to be checked on site prior to fabrication.
~~No dimensions to be scaled from this drawing.~~

© Copyright
Unit 2
5 Drysdale Street
London N1 6ND
020 7739 2050
hoxdesign.co.uk

hox
design
architects

Rev	Description

School House, School Lane Offley
SG5 3AT
Three Residential Units
Site Survey

Scale 1:100
Date Mar 2023
Drawn By PM

Drawing No. 736 / 1-02 Rev. PC
