


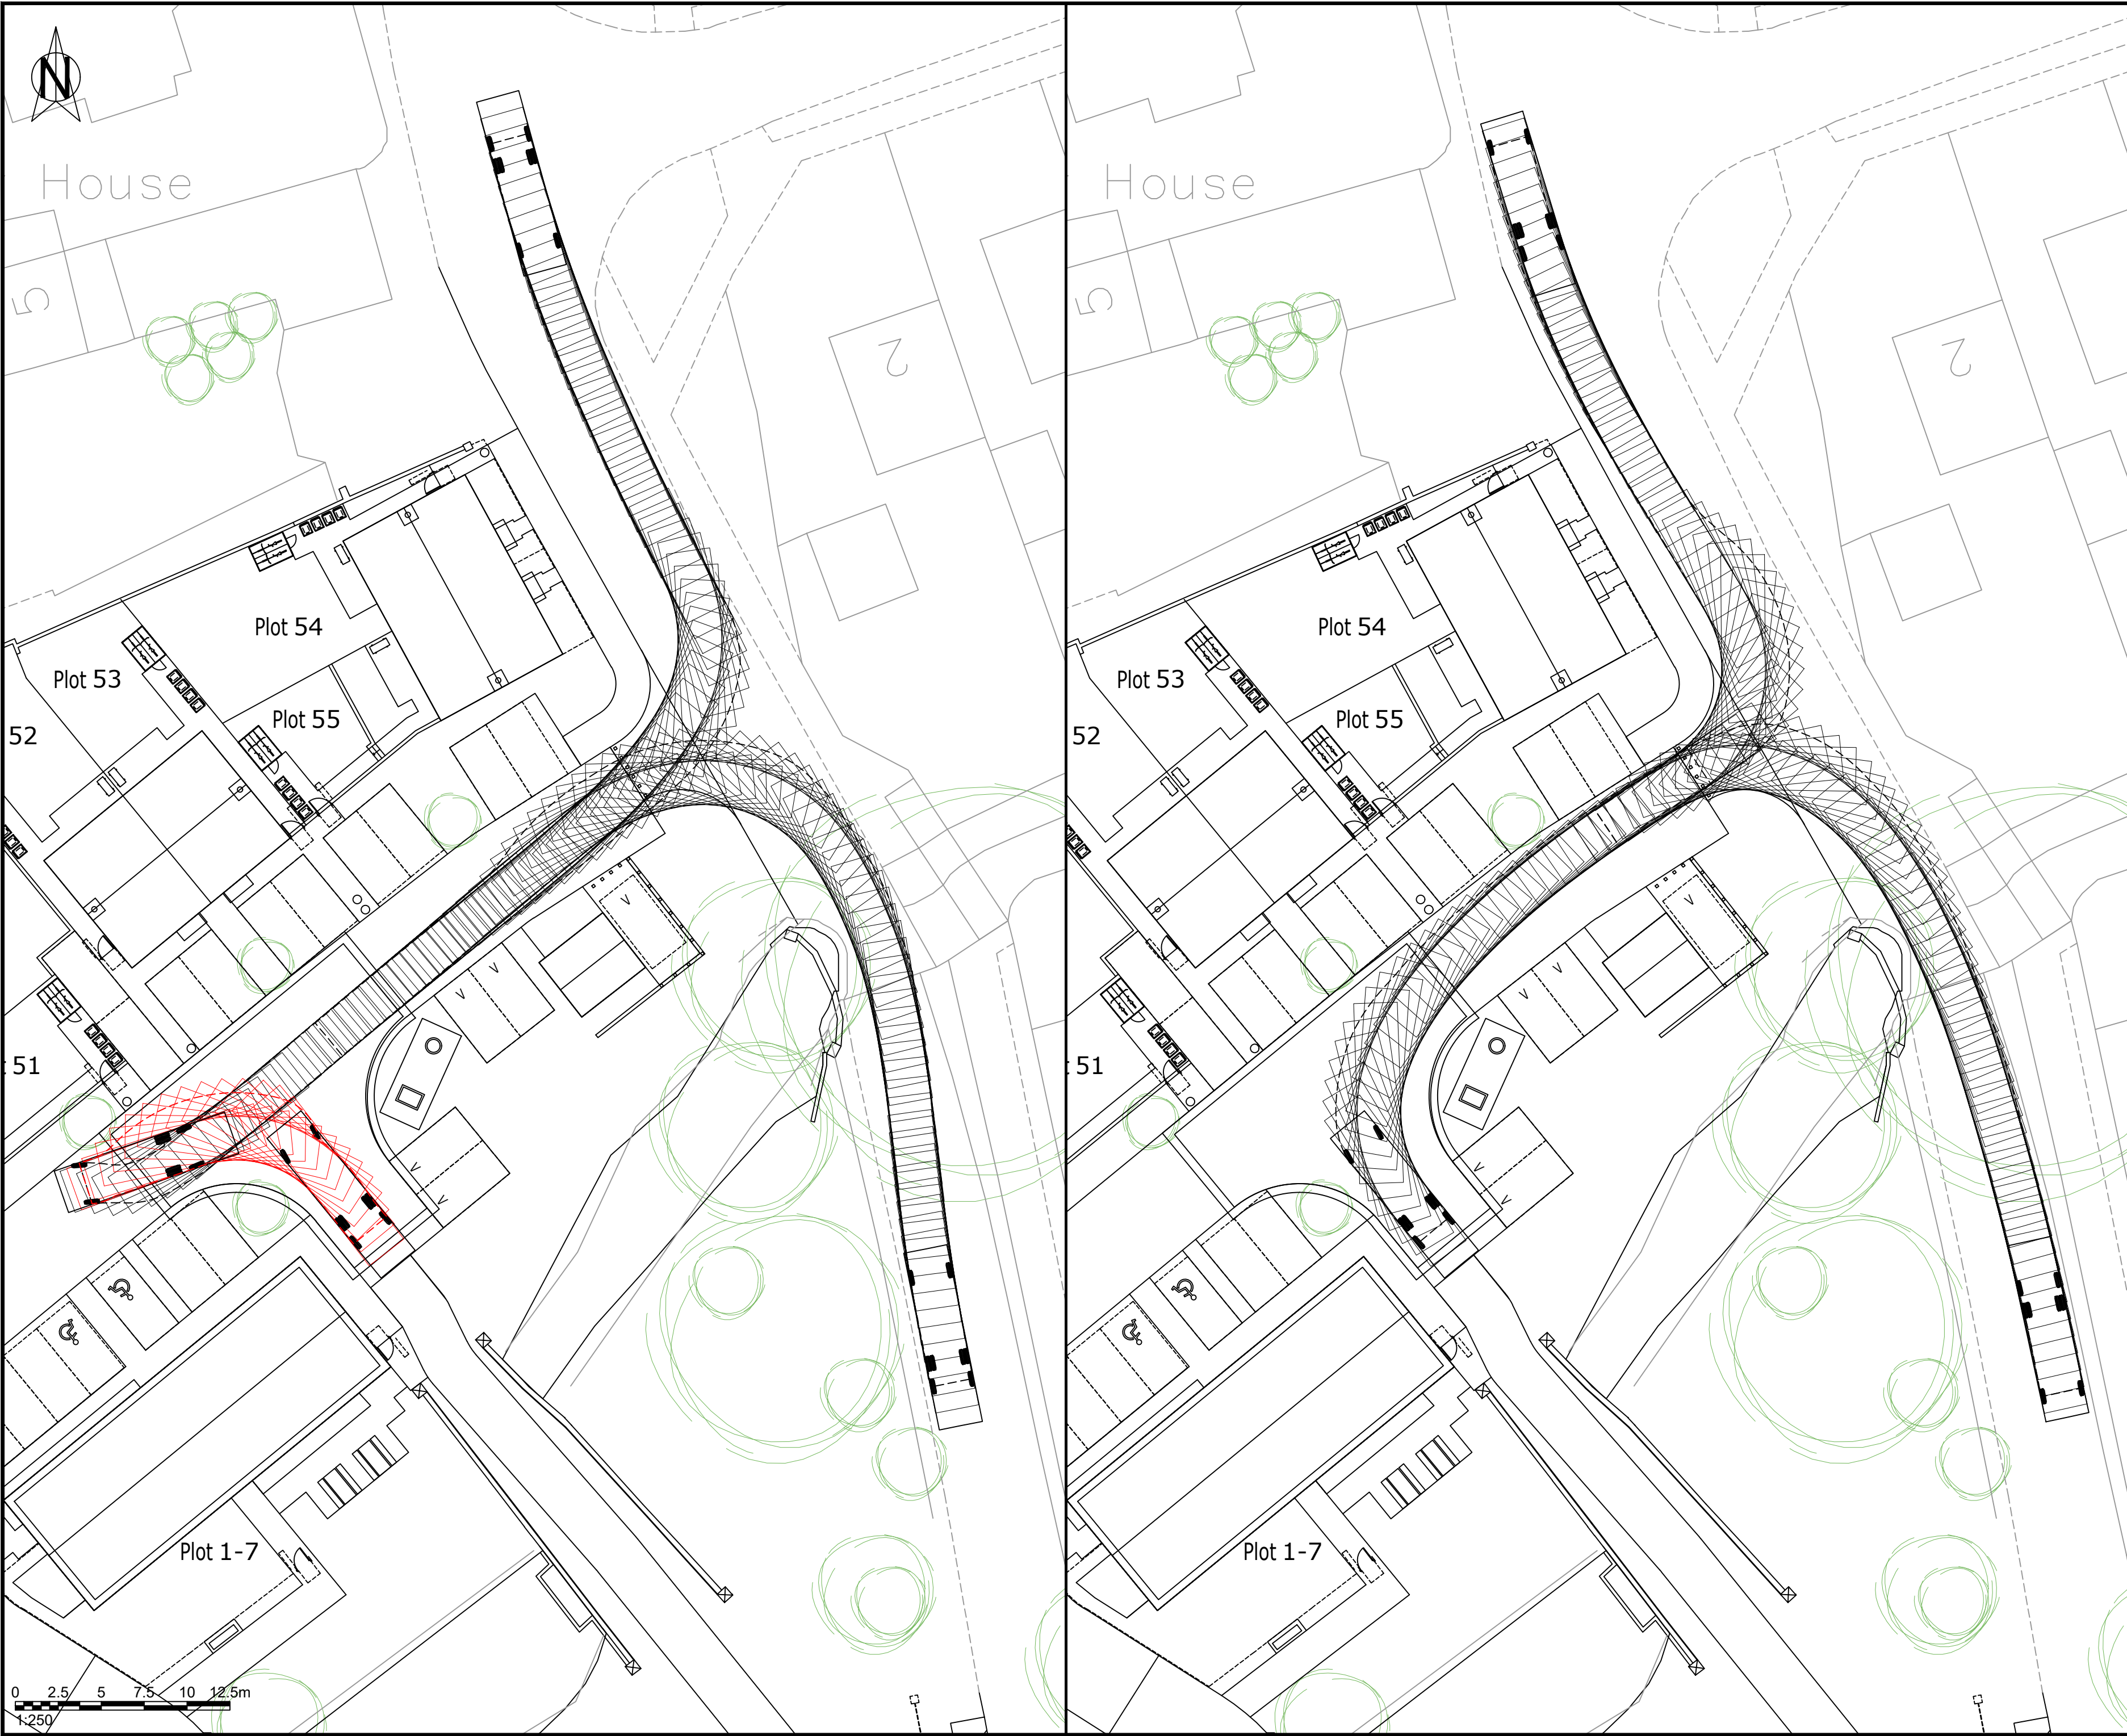

NOTES :

1. (C) This drawing is copyright.
2. All dimensions to be checked on site.
3. Do not scale from this drawing; only figured dimensions are to be worked from.
4. Any discrepancies must be reported immediately before proceeding.
5. This drawing to be read & printed in colour.

10.5m SCANIA FIRE TENDER

Overall Length 10.500m
Overall Width 2.550m
Overall Body Height 3.700m
Min Body Ground Clearance 0.416m
Track Width 2.490m
Lock to lock time 5.00s
Kerb to Kerb Turning Radius 9.900m

	FORWARD MOVEMENTS (design speed - 5kph)
	REVERSE MOVEMENTS (design speed - 2.5kph)

REV	DATE	DESCRIPTION	DRN	CHKD	APRD

Issue Status

☐ CONCEPT	☐ CONSTRUCTION
☒ PRELIMINARY	☐ AS BUILT
☐ TENDER	☐ H&S FILE ISSUE

Client
Hill Residential Ltd

Project
Ickleford Mill, Ickleford, Hertfordshire

Drawing Title
Vehicular Swept Paths Analysis of the Emergency Access using 10.5m 3-Axle Fire Tender Vehicle

Scale @ A2 1:250	Drwn Aprd	DW KMCM	Chkd Date	AS 26.04.2026
---------------------	--------------	------------	--------------	------------------

Drawing Ref
KMC25232 / TR04

Rev

kmc
transport planning