


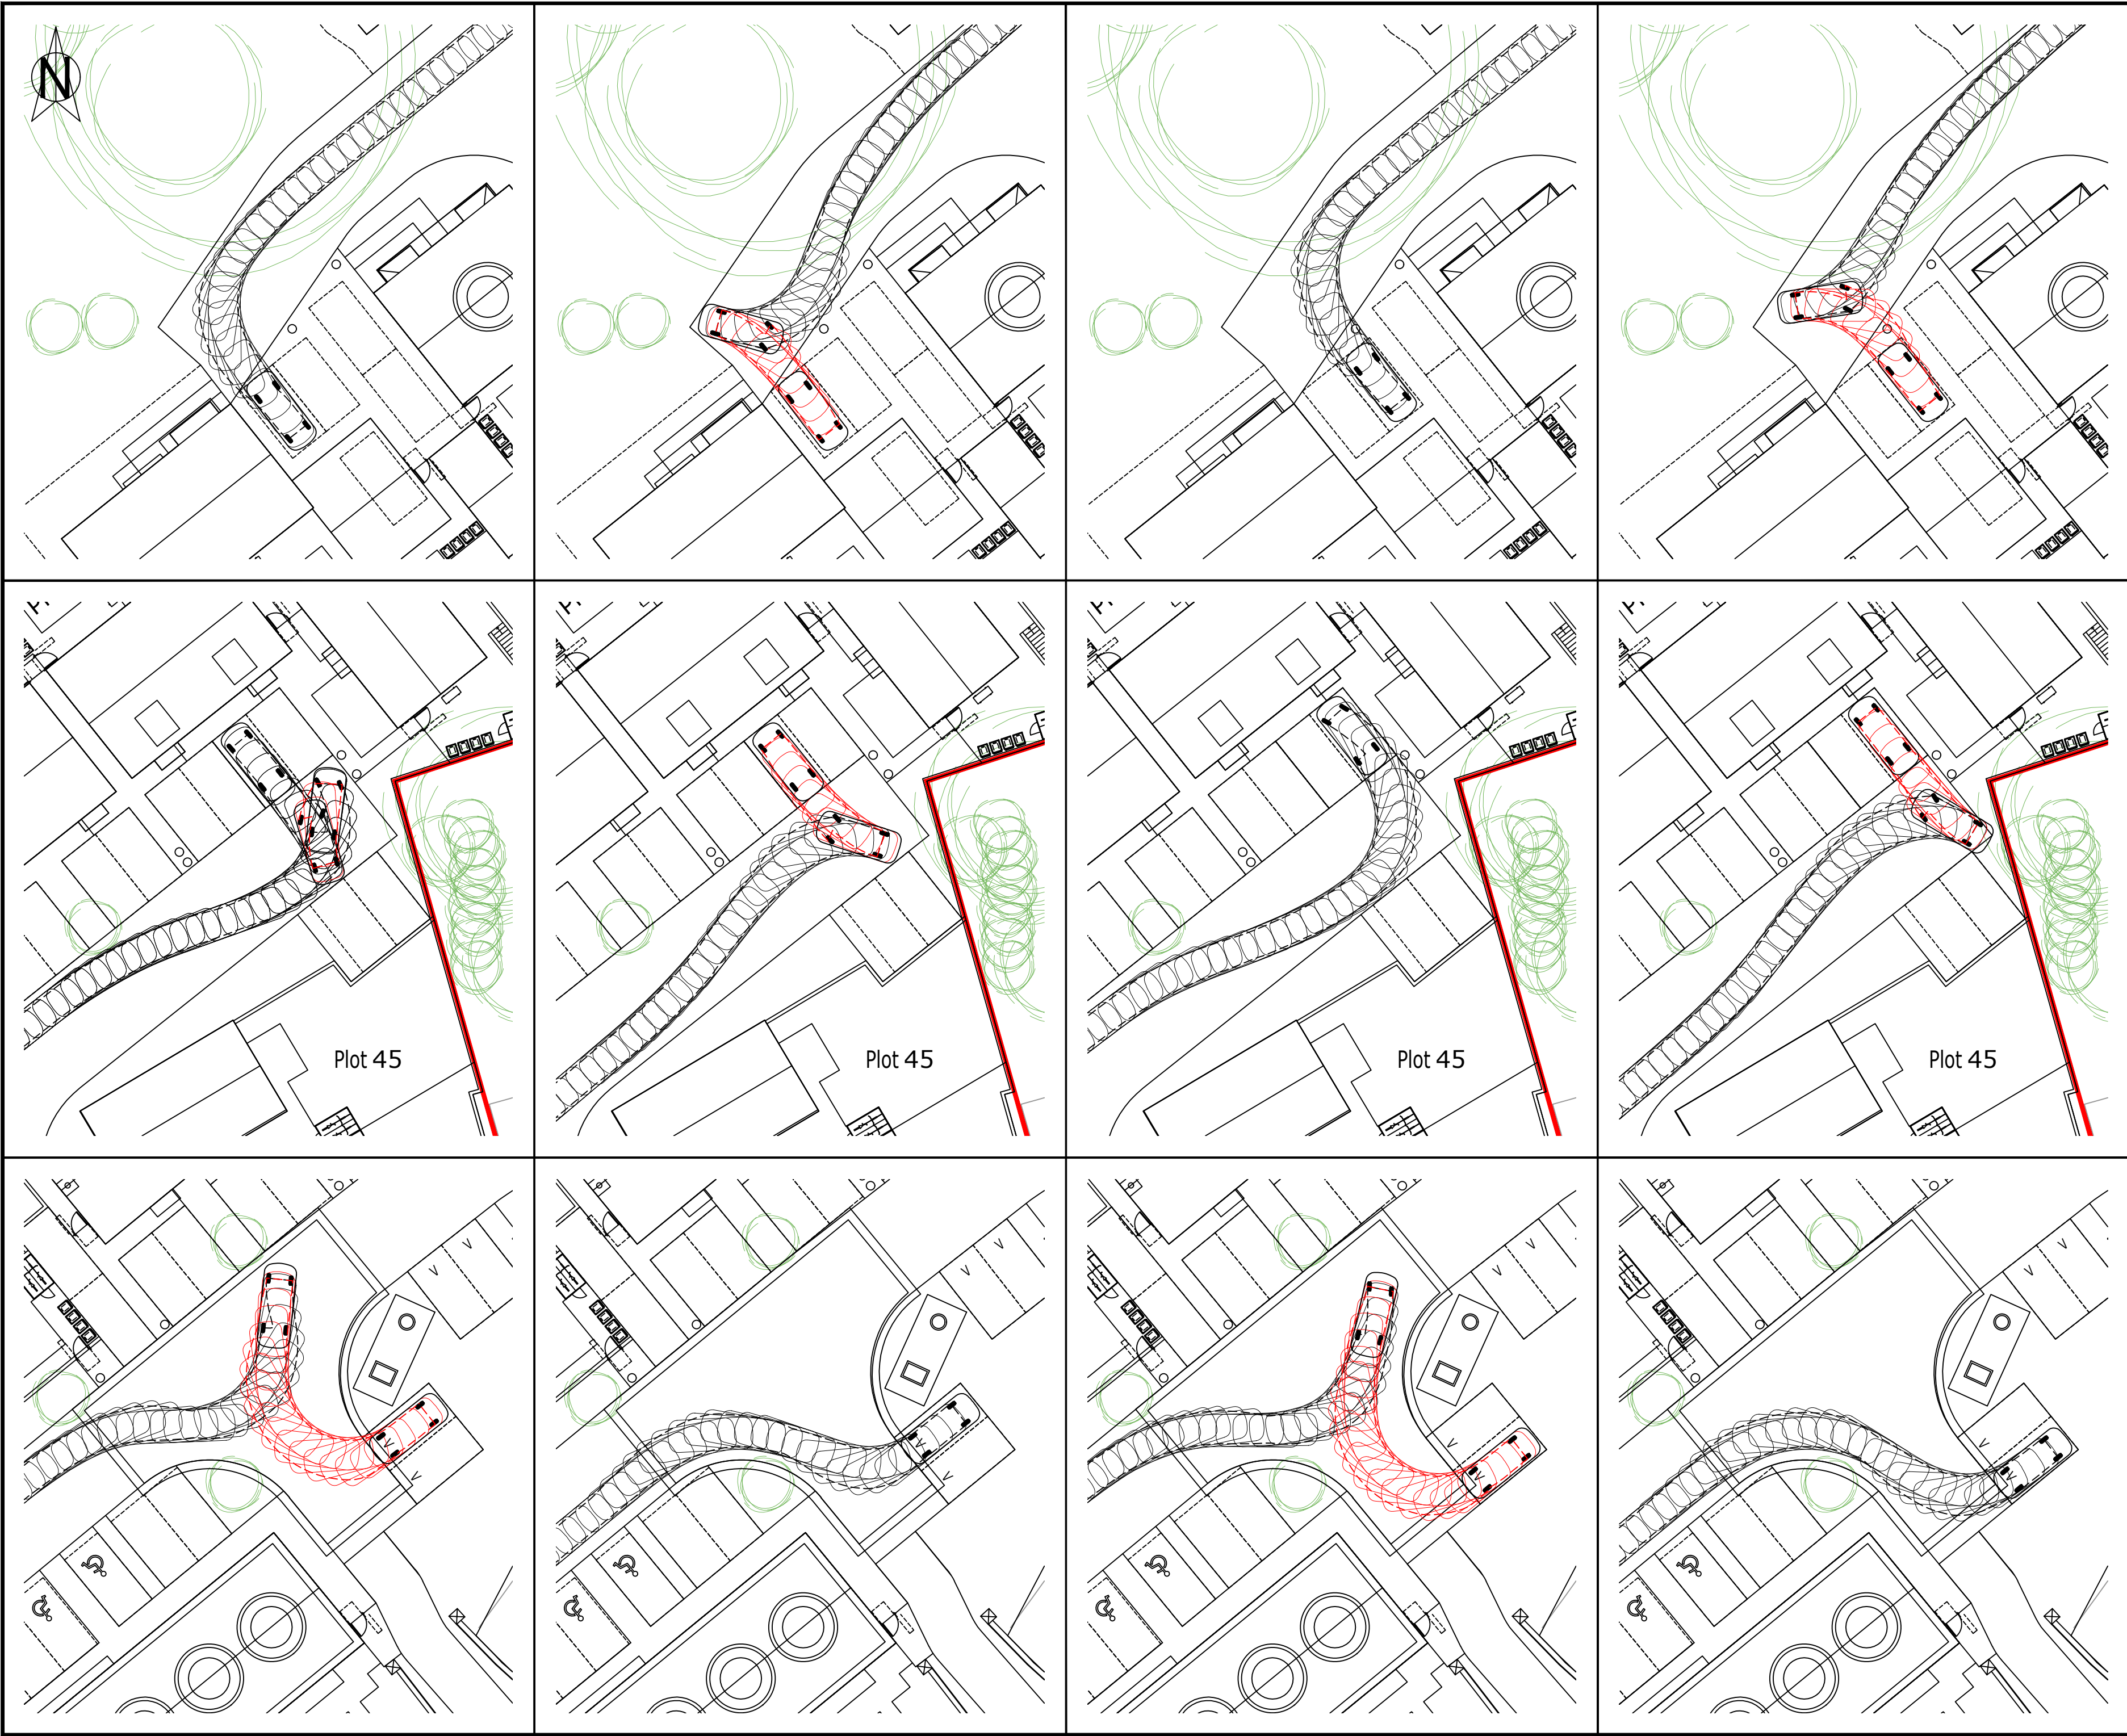

NOTES :

1. (C) This drawing is copyright.
2. All dimensions to be checked on site.
3. Do not scale from this drawing; only figured dimensions are to be worked from.
4. Any discrepancies must be reported immediately before proceeding.
5. This drawing to be read & printed in colour.

LARGE SIZE CAR (Jaguar S-Type)

Overall Length 4.939m
Overall Width 1.878m
Overall Body Height 1.474m
Min Body Ground Clearance 0.259m
Max Track Width 1.544m
Lock to Lock Time 4.00s
Kerb to Kerb Turning Radius 6.000m

FORWARD MOVEMENTS
(design speed - 5kph)

REVERSE MOVEMENTS
(design speed - 2.5kph)

0 2.5 5 7.5 10 12.5m
1:250

B	27.04.2026	Swept paths revised.	DW	AS	KMcM
A	18.02.2026	Site layout updated.	DW	AS	KMcM
REV	DATE	DESCRIPTION	DRN	CHKD	APRD

Issue Status

☐ CONCEPT

☐ CONSTRUCTION

☒ PRELIMINARY

☐ AS BUILT

☐ TENDER

☐ H&S FILE ISSUE

Client

Hill Residential Ltd

Project

Ickleford Mill, Ickleford, Hertfordshire

Drawing Title

Vehicular Swept Paths Analysis
using Large Size Car

Scale @ A2
1:250

Drwn DW
Aprd KMcM

Chkd AS
Date 12.01.2026

Drawing Ref
KMC25232 / TR03

Rev
B