


Note: Landscape shown
indicatively

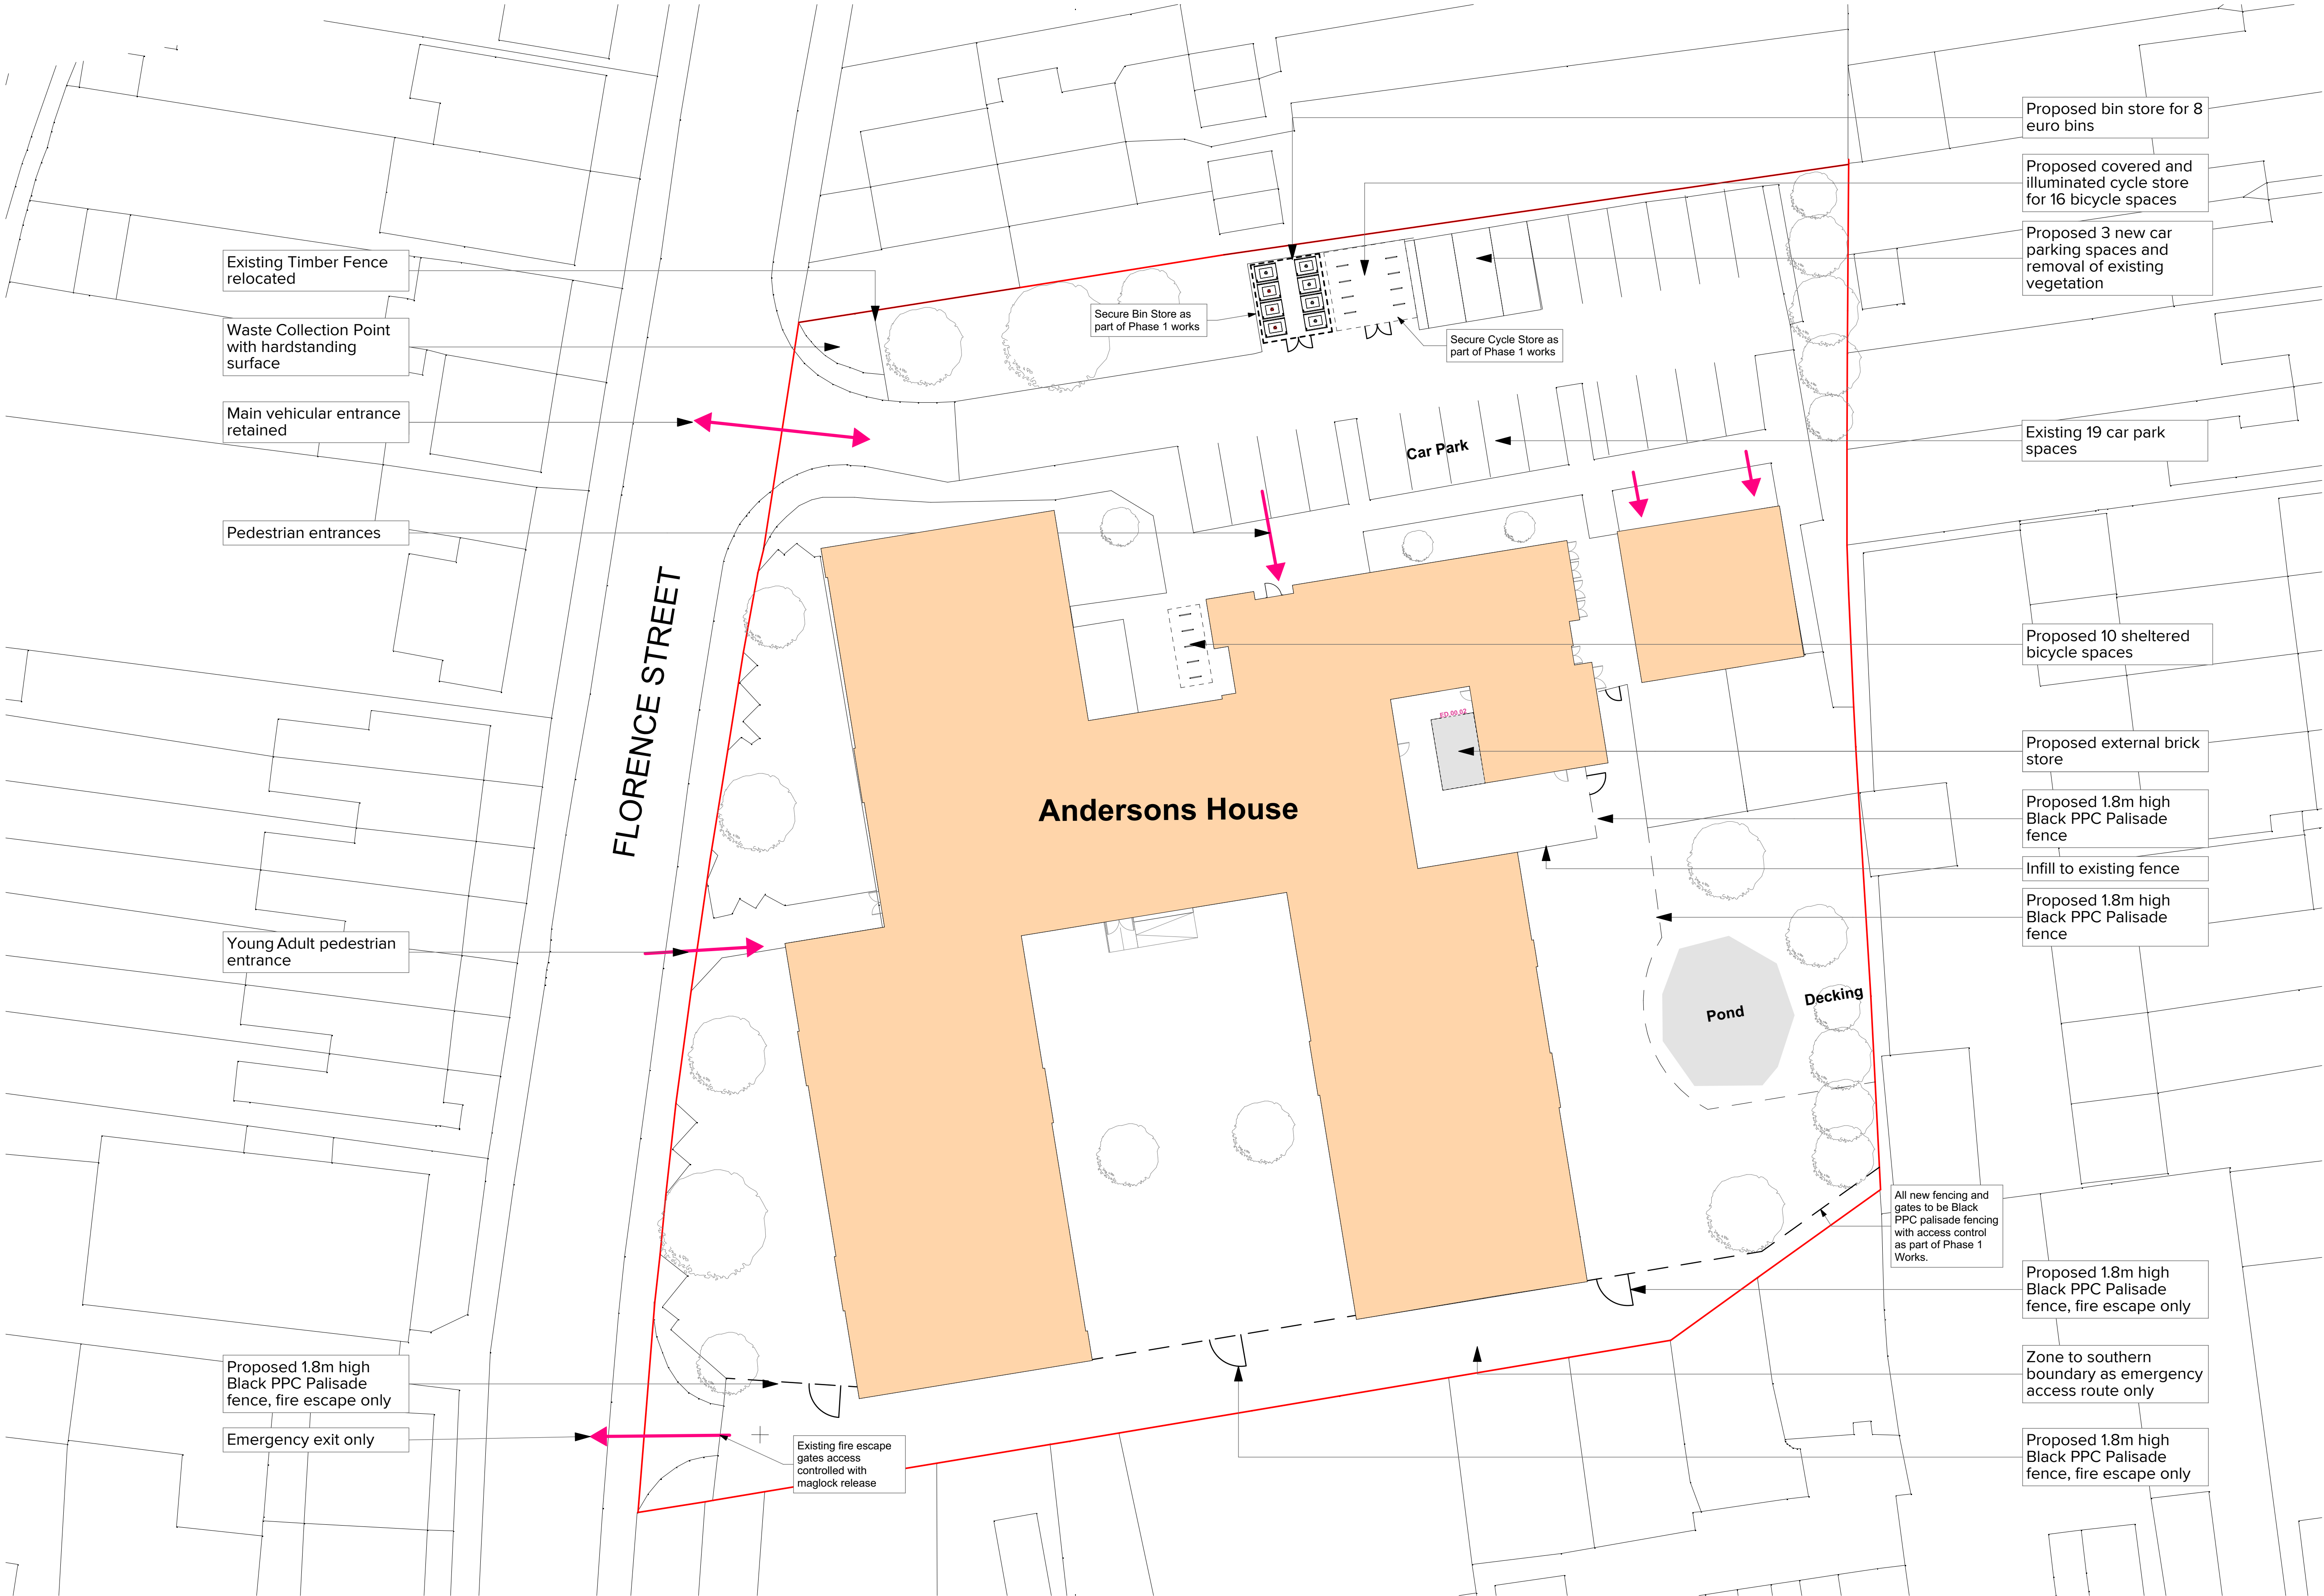

S2	P07	14/11/2024	AJ	Revised following Planning comment.
S2	P06	13/11/2024	AJ	Revised following Planning comment.
S2	P05	13/11/2024	JM	Revised following consultee responses
S2	PK4	27/09/2024	JM	Revised following Planning comment.
S2	P03	28/09/2024	JM	Updated following Client comment.
S2	P02	02/09/2024	AJ	Updated following Client review.
S2	P01	20/08/2024	AJ	Issued for Information
Stat.	Rev.	Date	Init.	Revision Notes

NORWICH
The Old Drill Hall
23a Cattle Market Street
Norwich NR1 3DY
+44(0)1603 660711

LONDON
Floor 2
50-54 Clerkenwell Road
London EC1M 5PS
+44(0)20 7278 1739
www.lsiarchitects.co.uk

Client
One YMCA

Project
Andersons House

Title
Site

Proposed Site Plan

Scale @ A1 1:200	Date 20/08/2024	Drawn
Purpose of issue Issued for Planning		
Drawing Code 24159-LSI-AAA-XX-DR-A-1181	Status S2	Rev. P07