


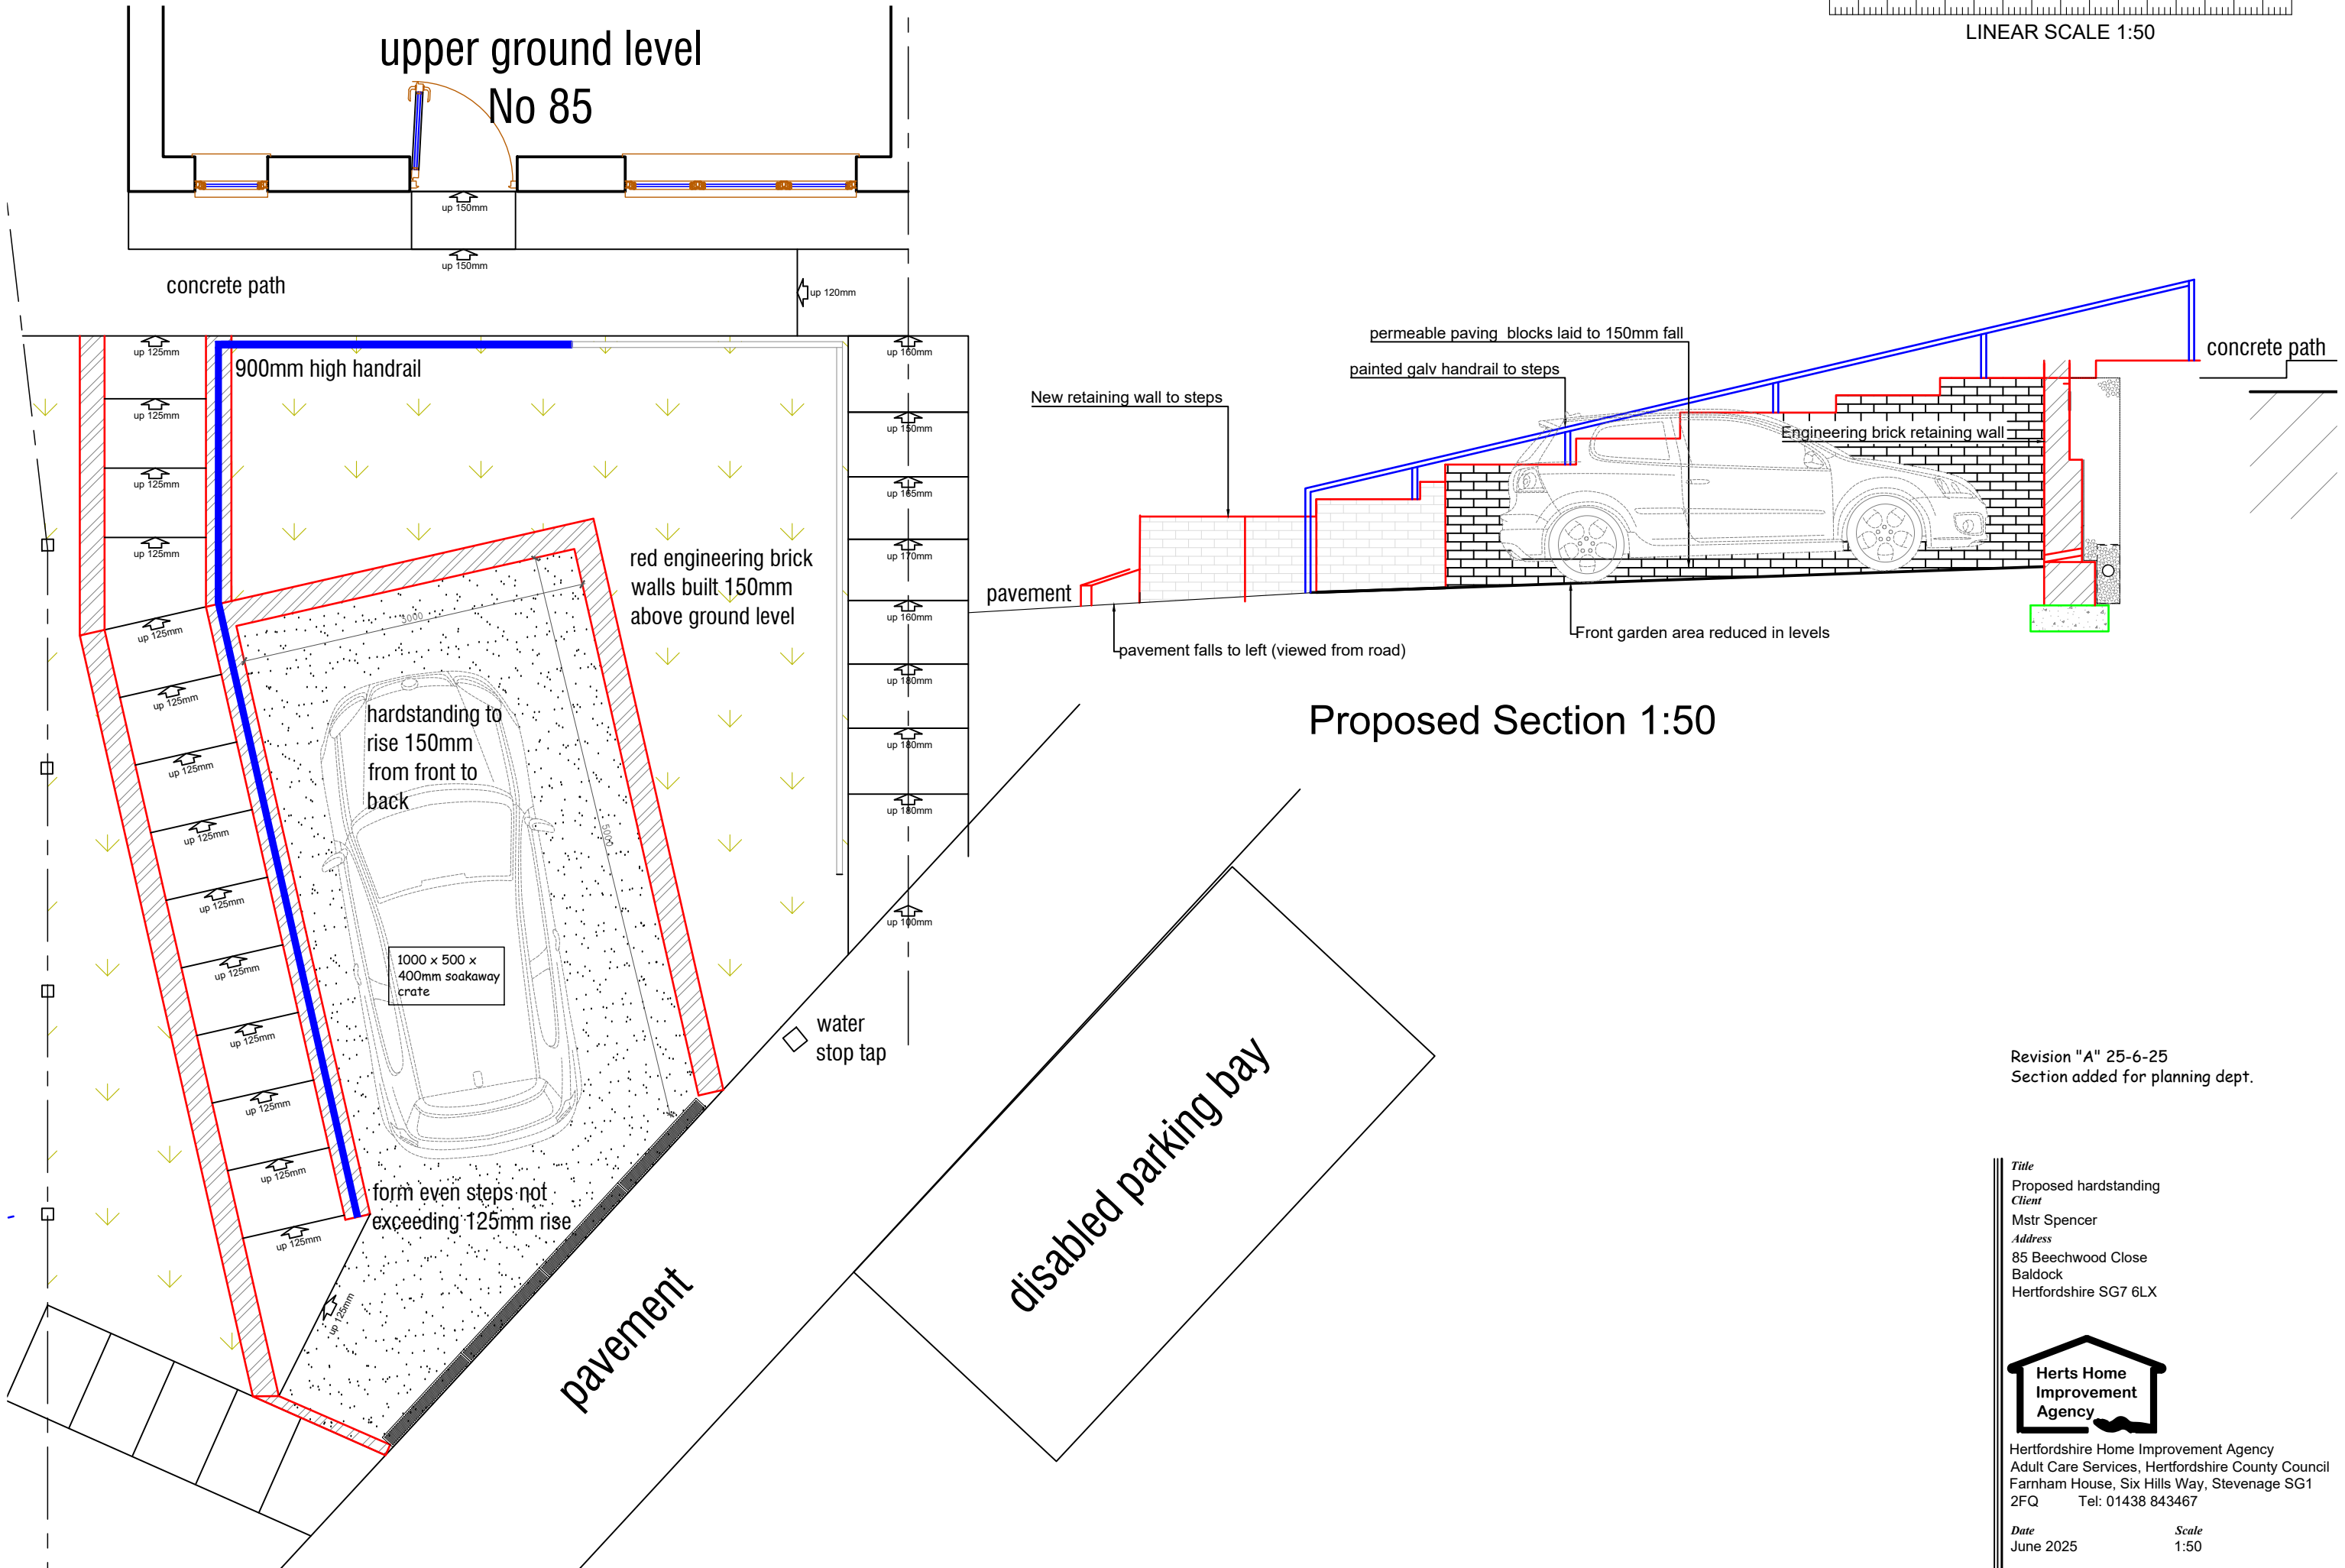

Revision "A" 25-6-25
Section added for planning dept.

Title
Proposed hardstanding

Client
Mstr Spencer

Address
85 Beechwood Close
Baldock
Hertfordshire SG7 6LX

Herts Home Improvement Agency

Hertfordshire Home Improvement Agency
Adult Care Services, Hertfordshire County Council
Farnham House, Six Hills Way, Stevenage SG1 2FQ
Tel: 01438 843467

Date
June 2025

Scale
1:50

Drawing No.
CA-034192/3