
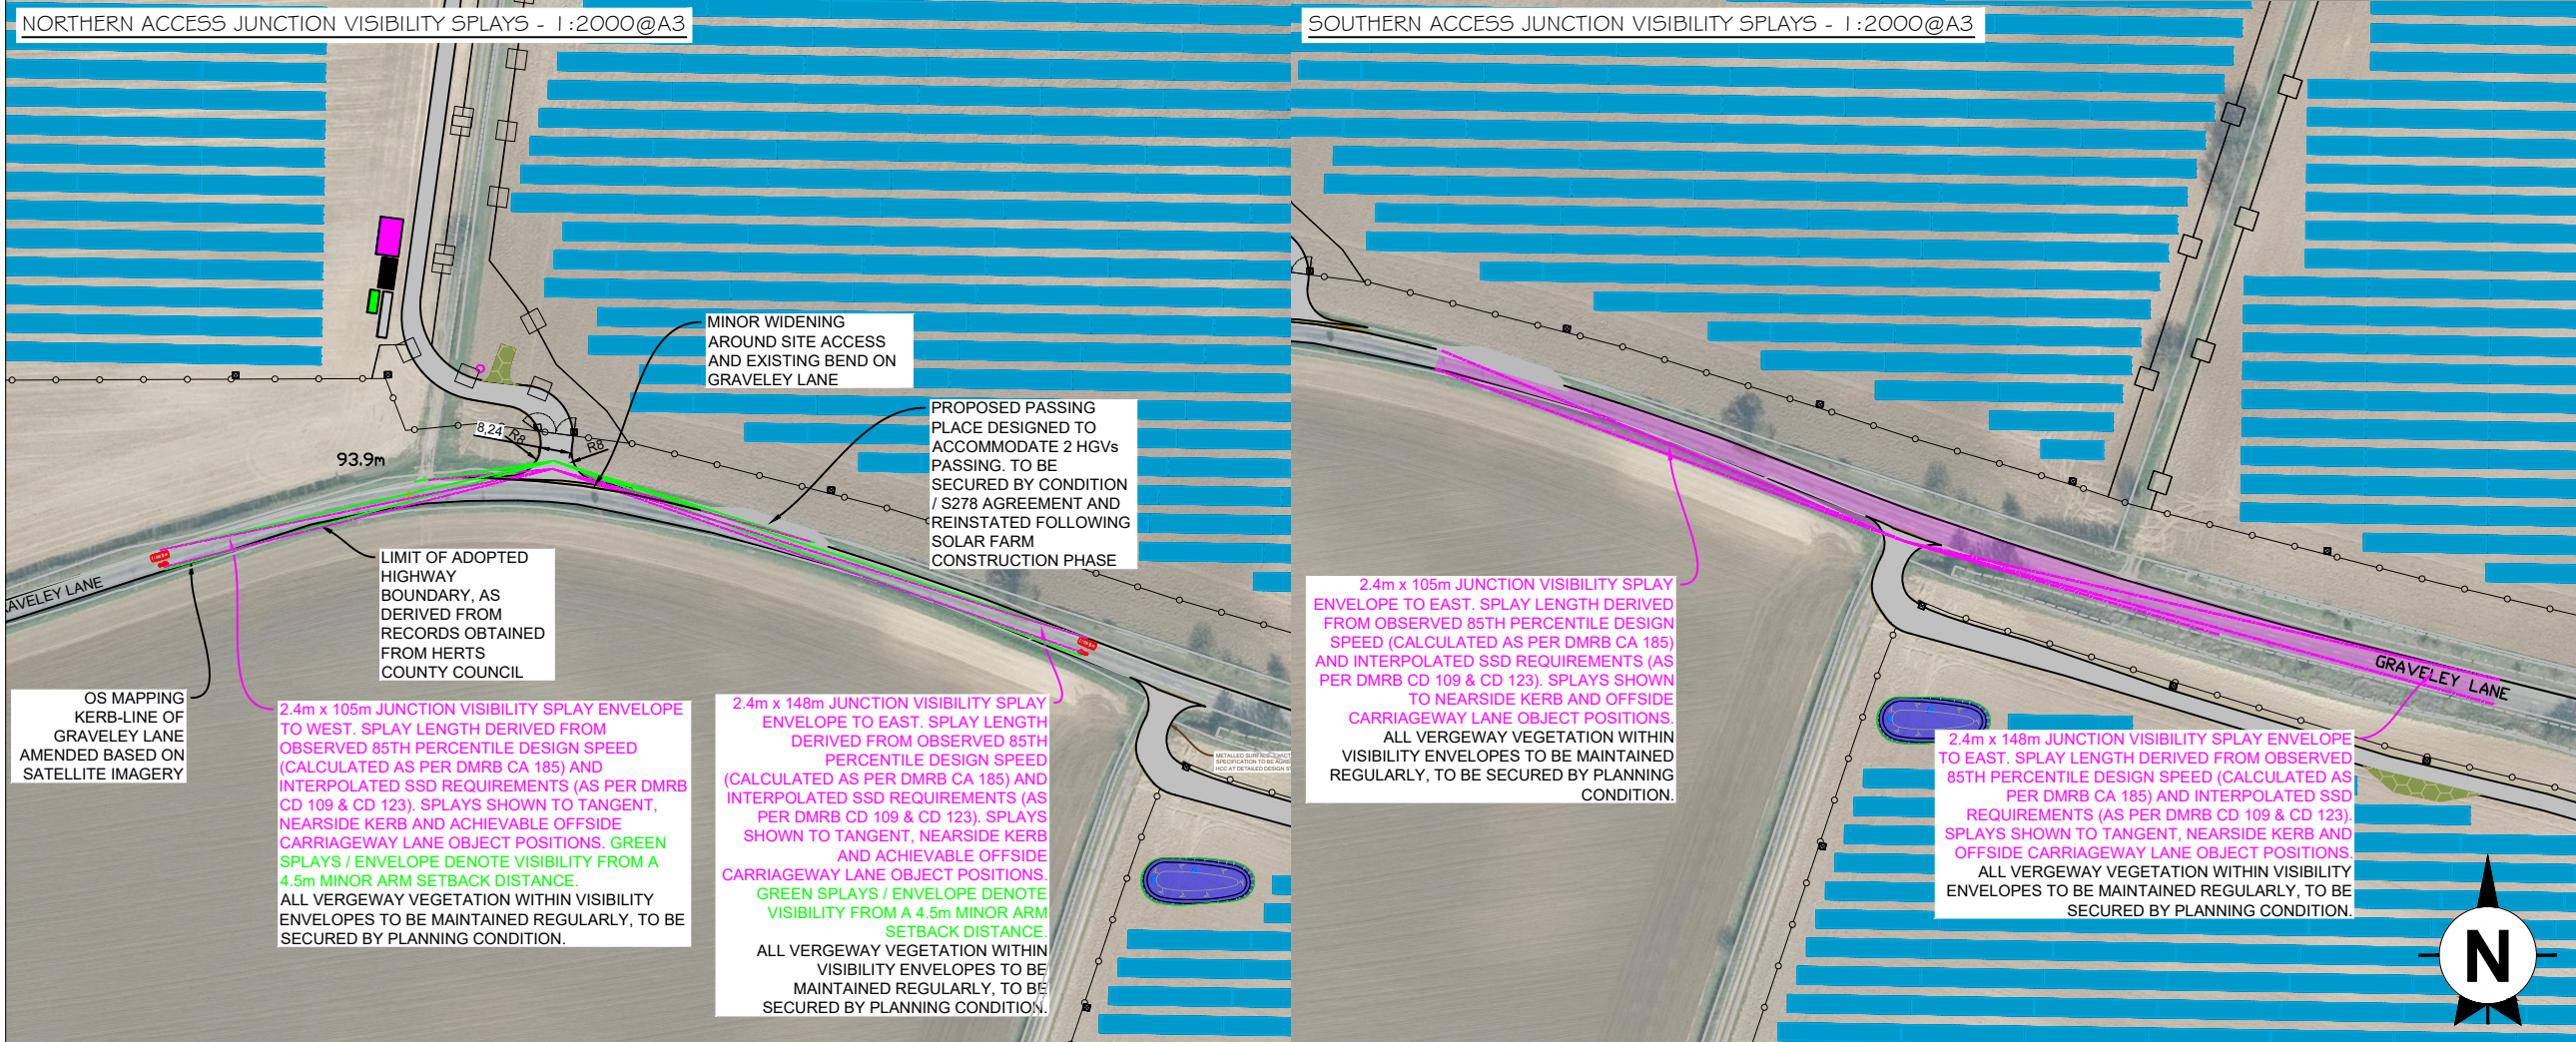


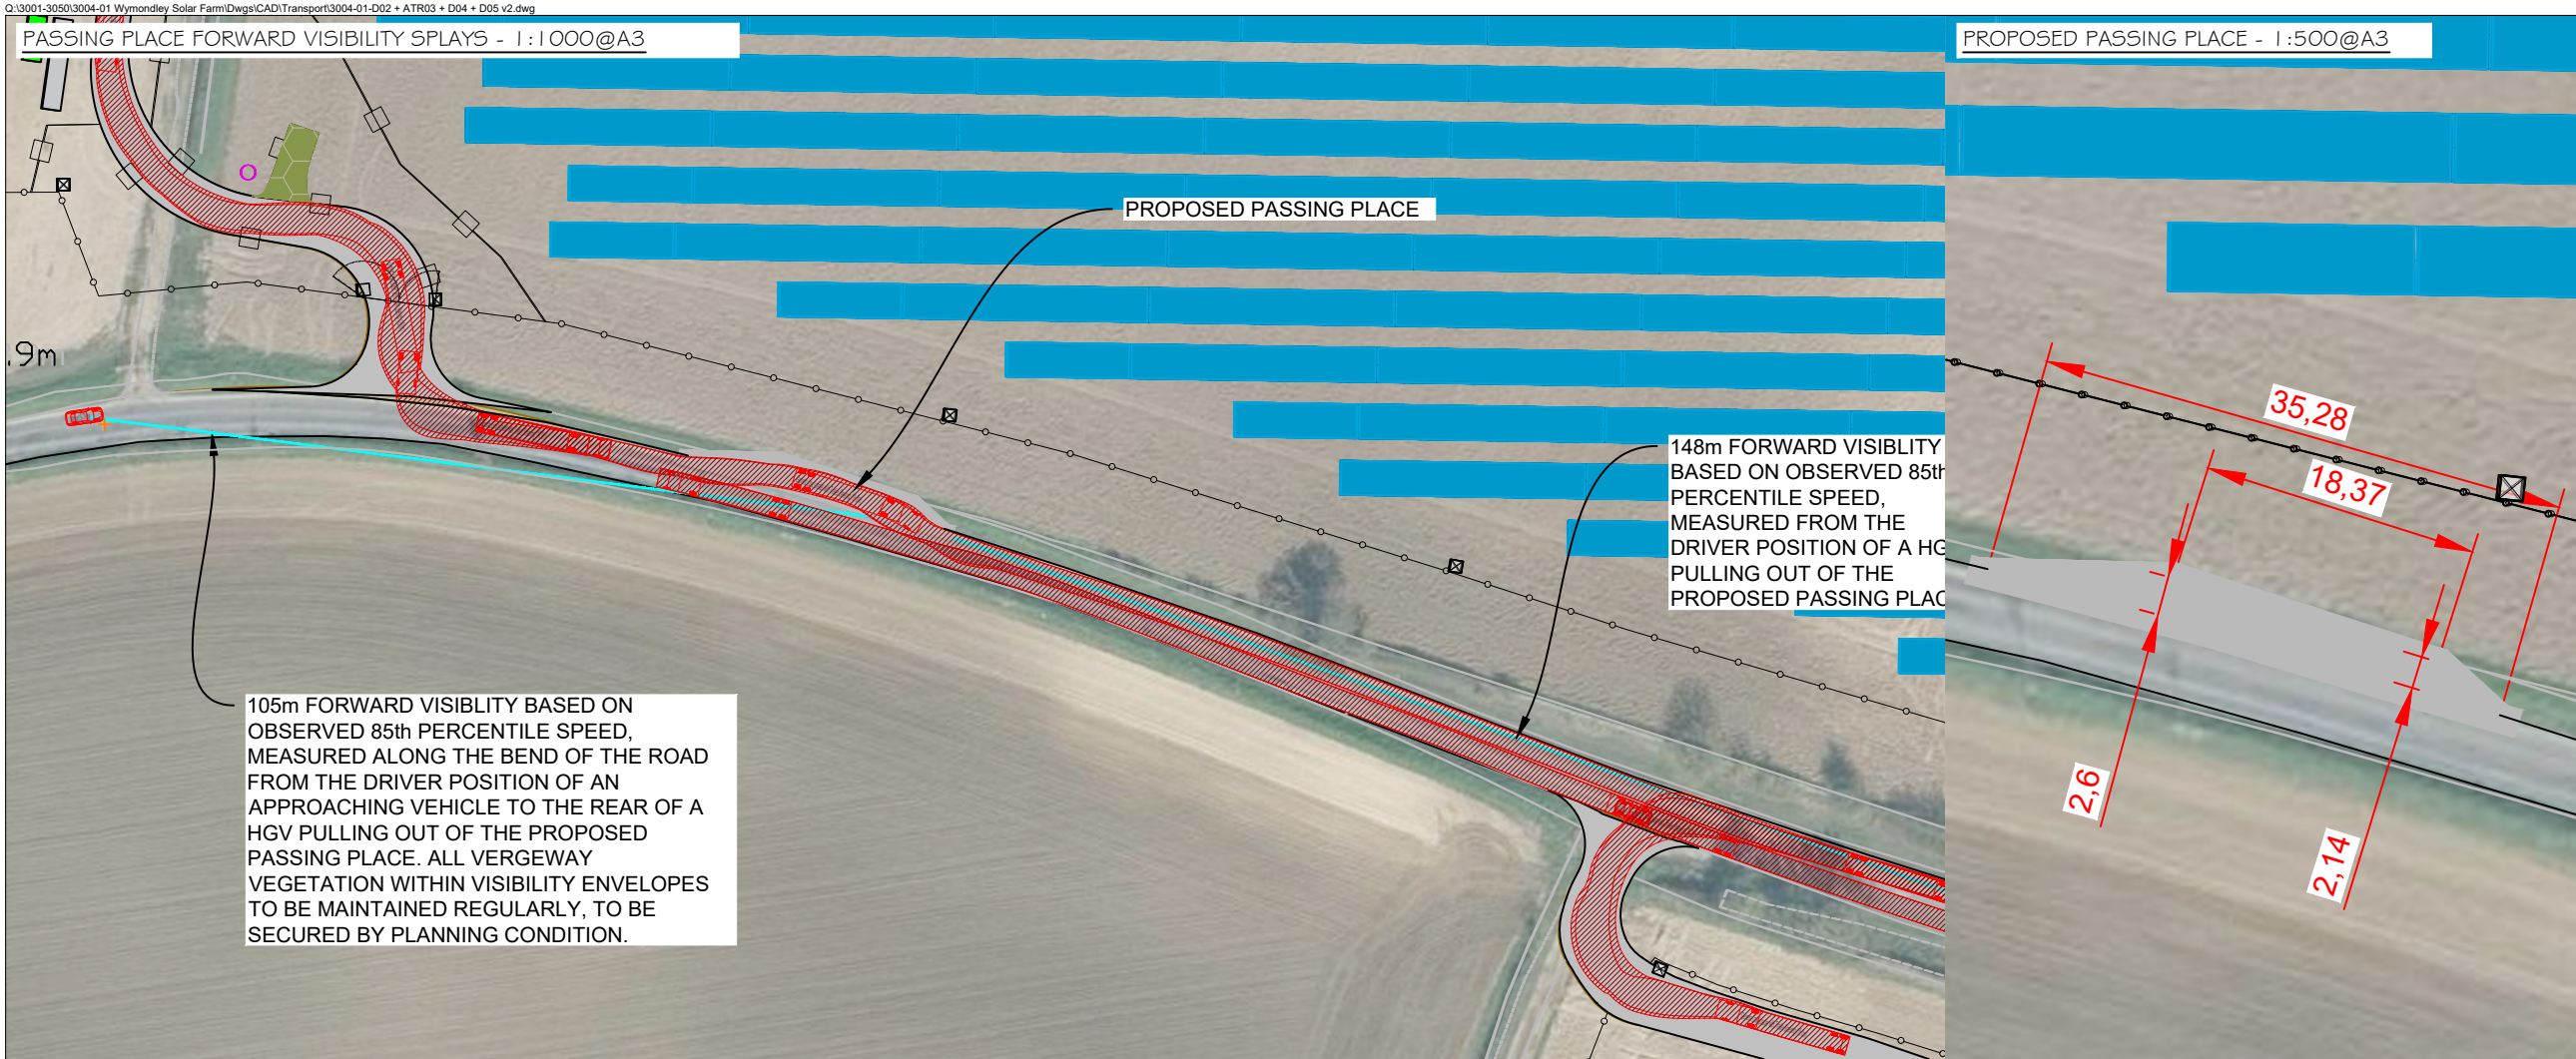

This drawing is the copyright of AXIS P.E.D Limited and may not be loaned, copied or reproduced in any way -or used for any offer, quote, tender or construction purposes without written consent of the company to do so

Follow any figured dimensions - do not scale for construction purposes. IF IN DOUBT ASK.

Revision History		Date
A	Non-Material Amendment	Mar 26

VEHICLE USED IN TRACKING:

Generic Low Loader with Trailer Steering (18.0m)

Overall Length	17.918m
Overall Width	2.540m
Overall Body Height	3.408m
Min Body Ground Clearance	0.332m
Max Track Width	2.520m
Lock to lock time	6.00s
Kerb to Kerb Turning Radius	6.350m

axis	
Client:	AGR 4 SOLAR LIMITED
Project:	PRIORITY FARM SOLAR ARRAY
Drawing title:	PROPOSED PASSING PLACE AND JUNCTION VISIBILITY SPLAYS
Date:	06.10.22
Drawing number:	3004-01-D04
Scale(s):	AS INDICATED@A3
Drawn by:	JW
Checked by:	UK
Status:	PRELIM
Rev:	A
planning environment design	