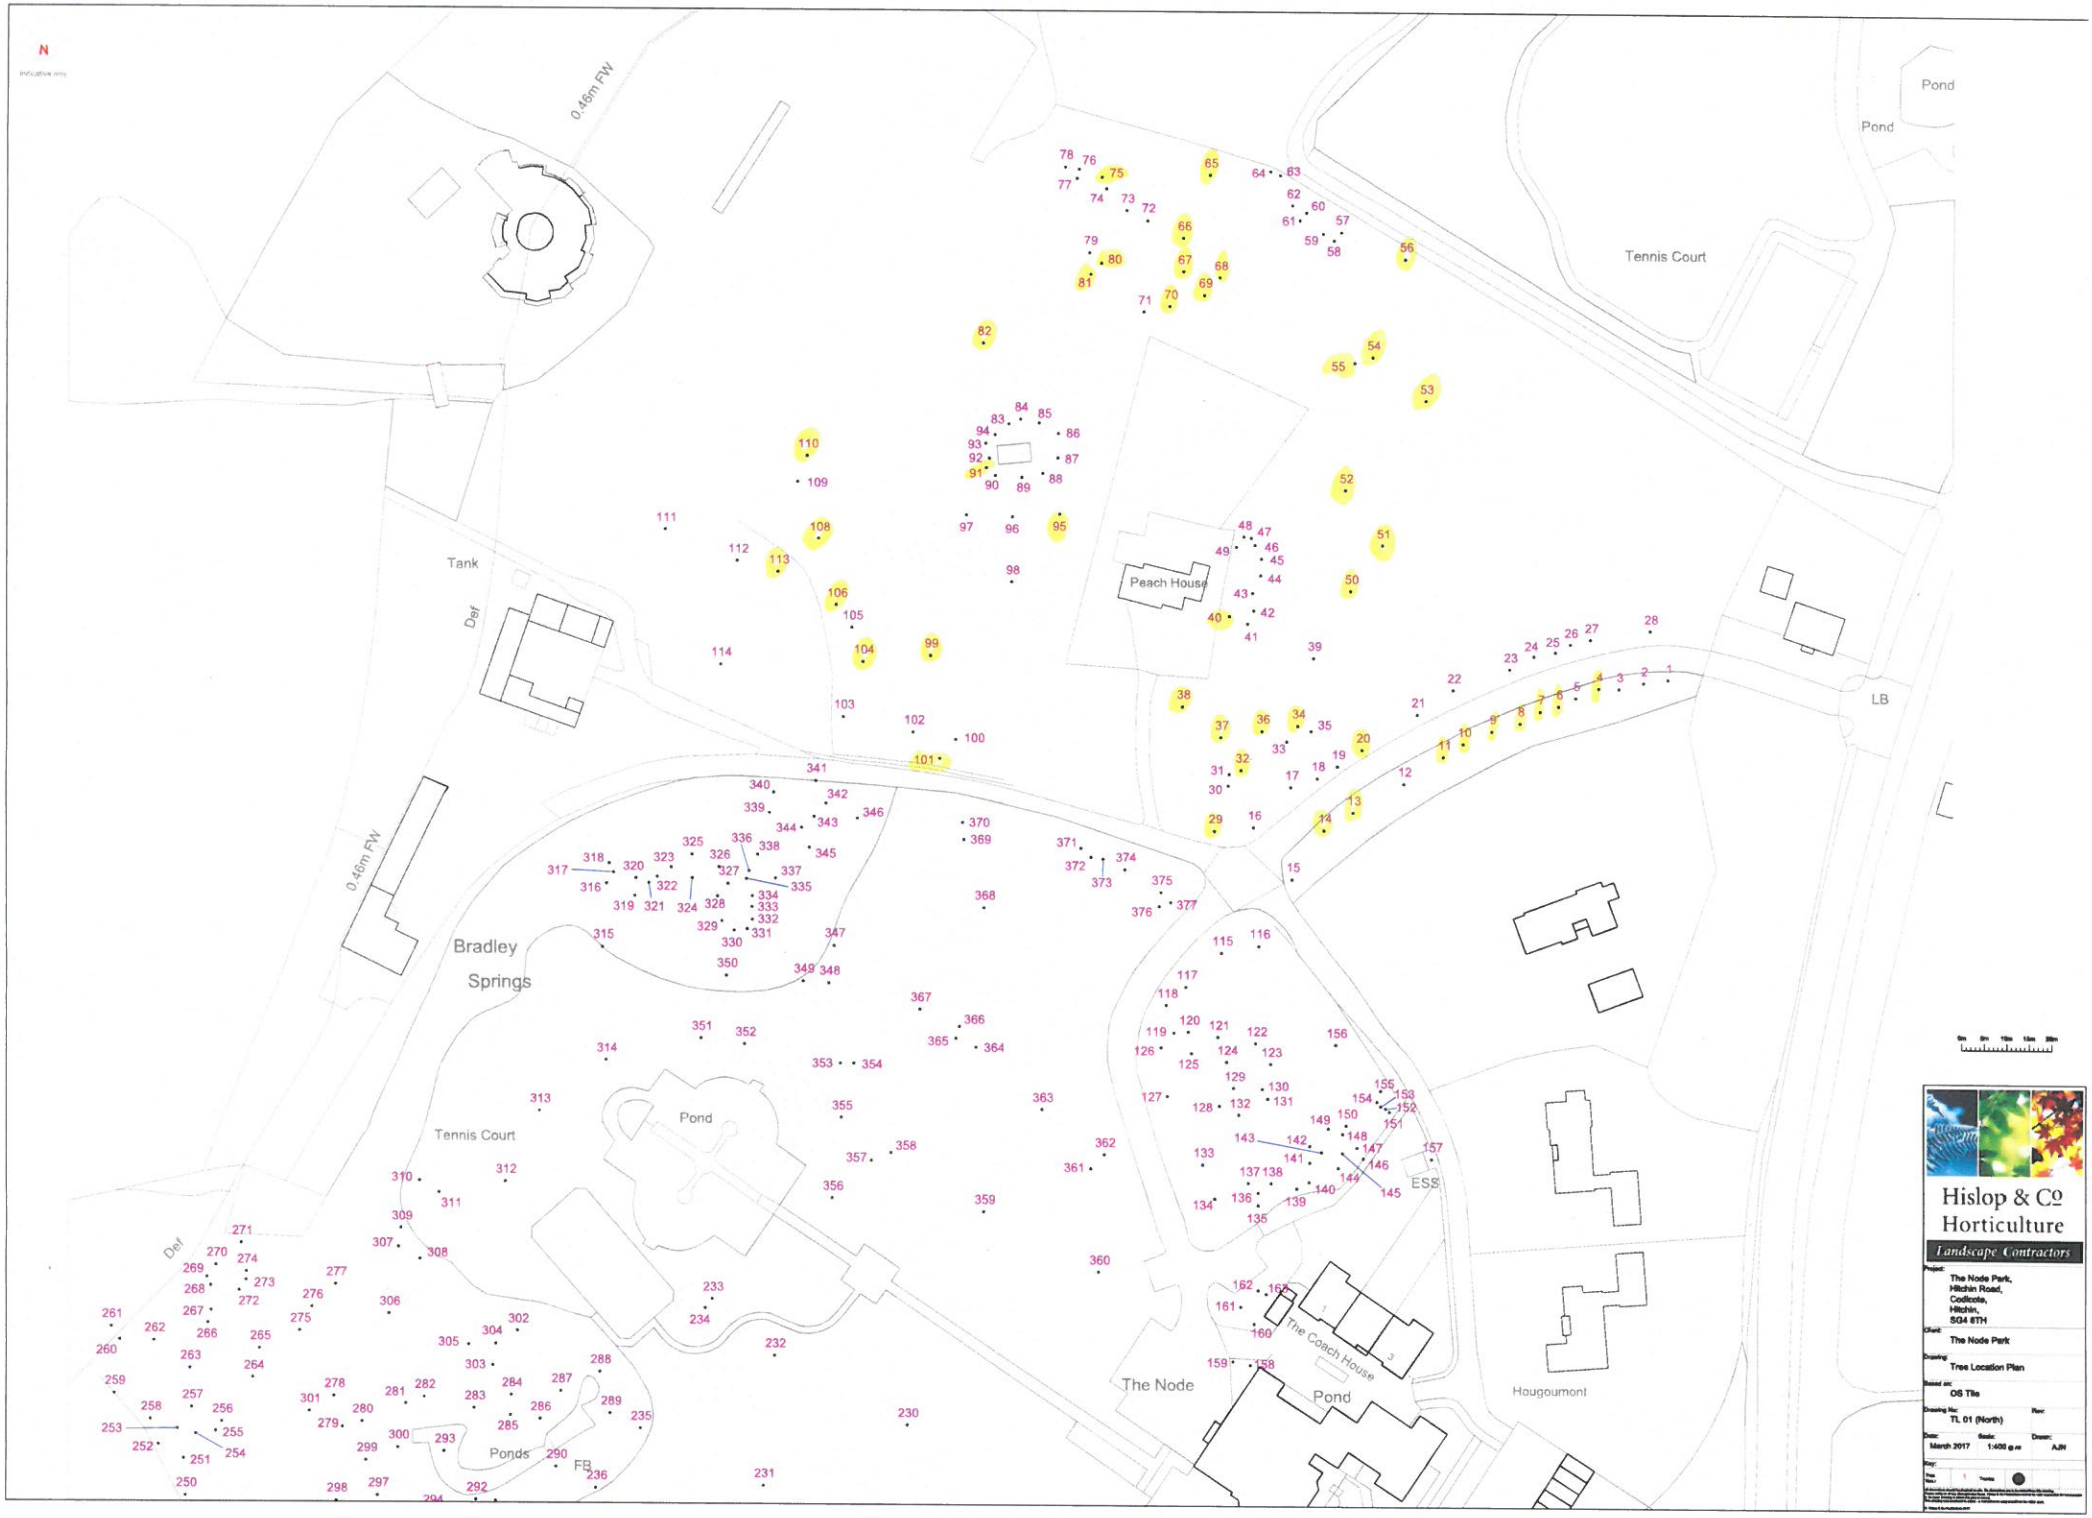
N
0.45m FW
Pond
Pond
Tennis Court
Tank
Def
Peach House
LB
0.45m FW
Bradley
Springs
Tennis Court
Pond
Def
Ponds
FB
The Node
Pond
The Coach House
Hougoumont
ESS
Hislop & Co
Horticulture
Landscape Contractors
The Node Park,
Hitchin Road,
Codicote,
Hitchin,
SG4 8TH
The Node Park
Tree Location Plan
OS Tile
TL 01 (North)
March 2017
1:400 @ A0
AJH

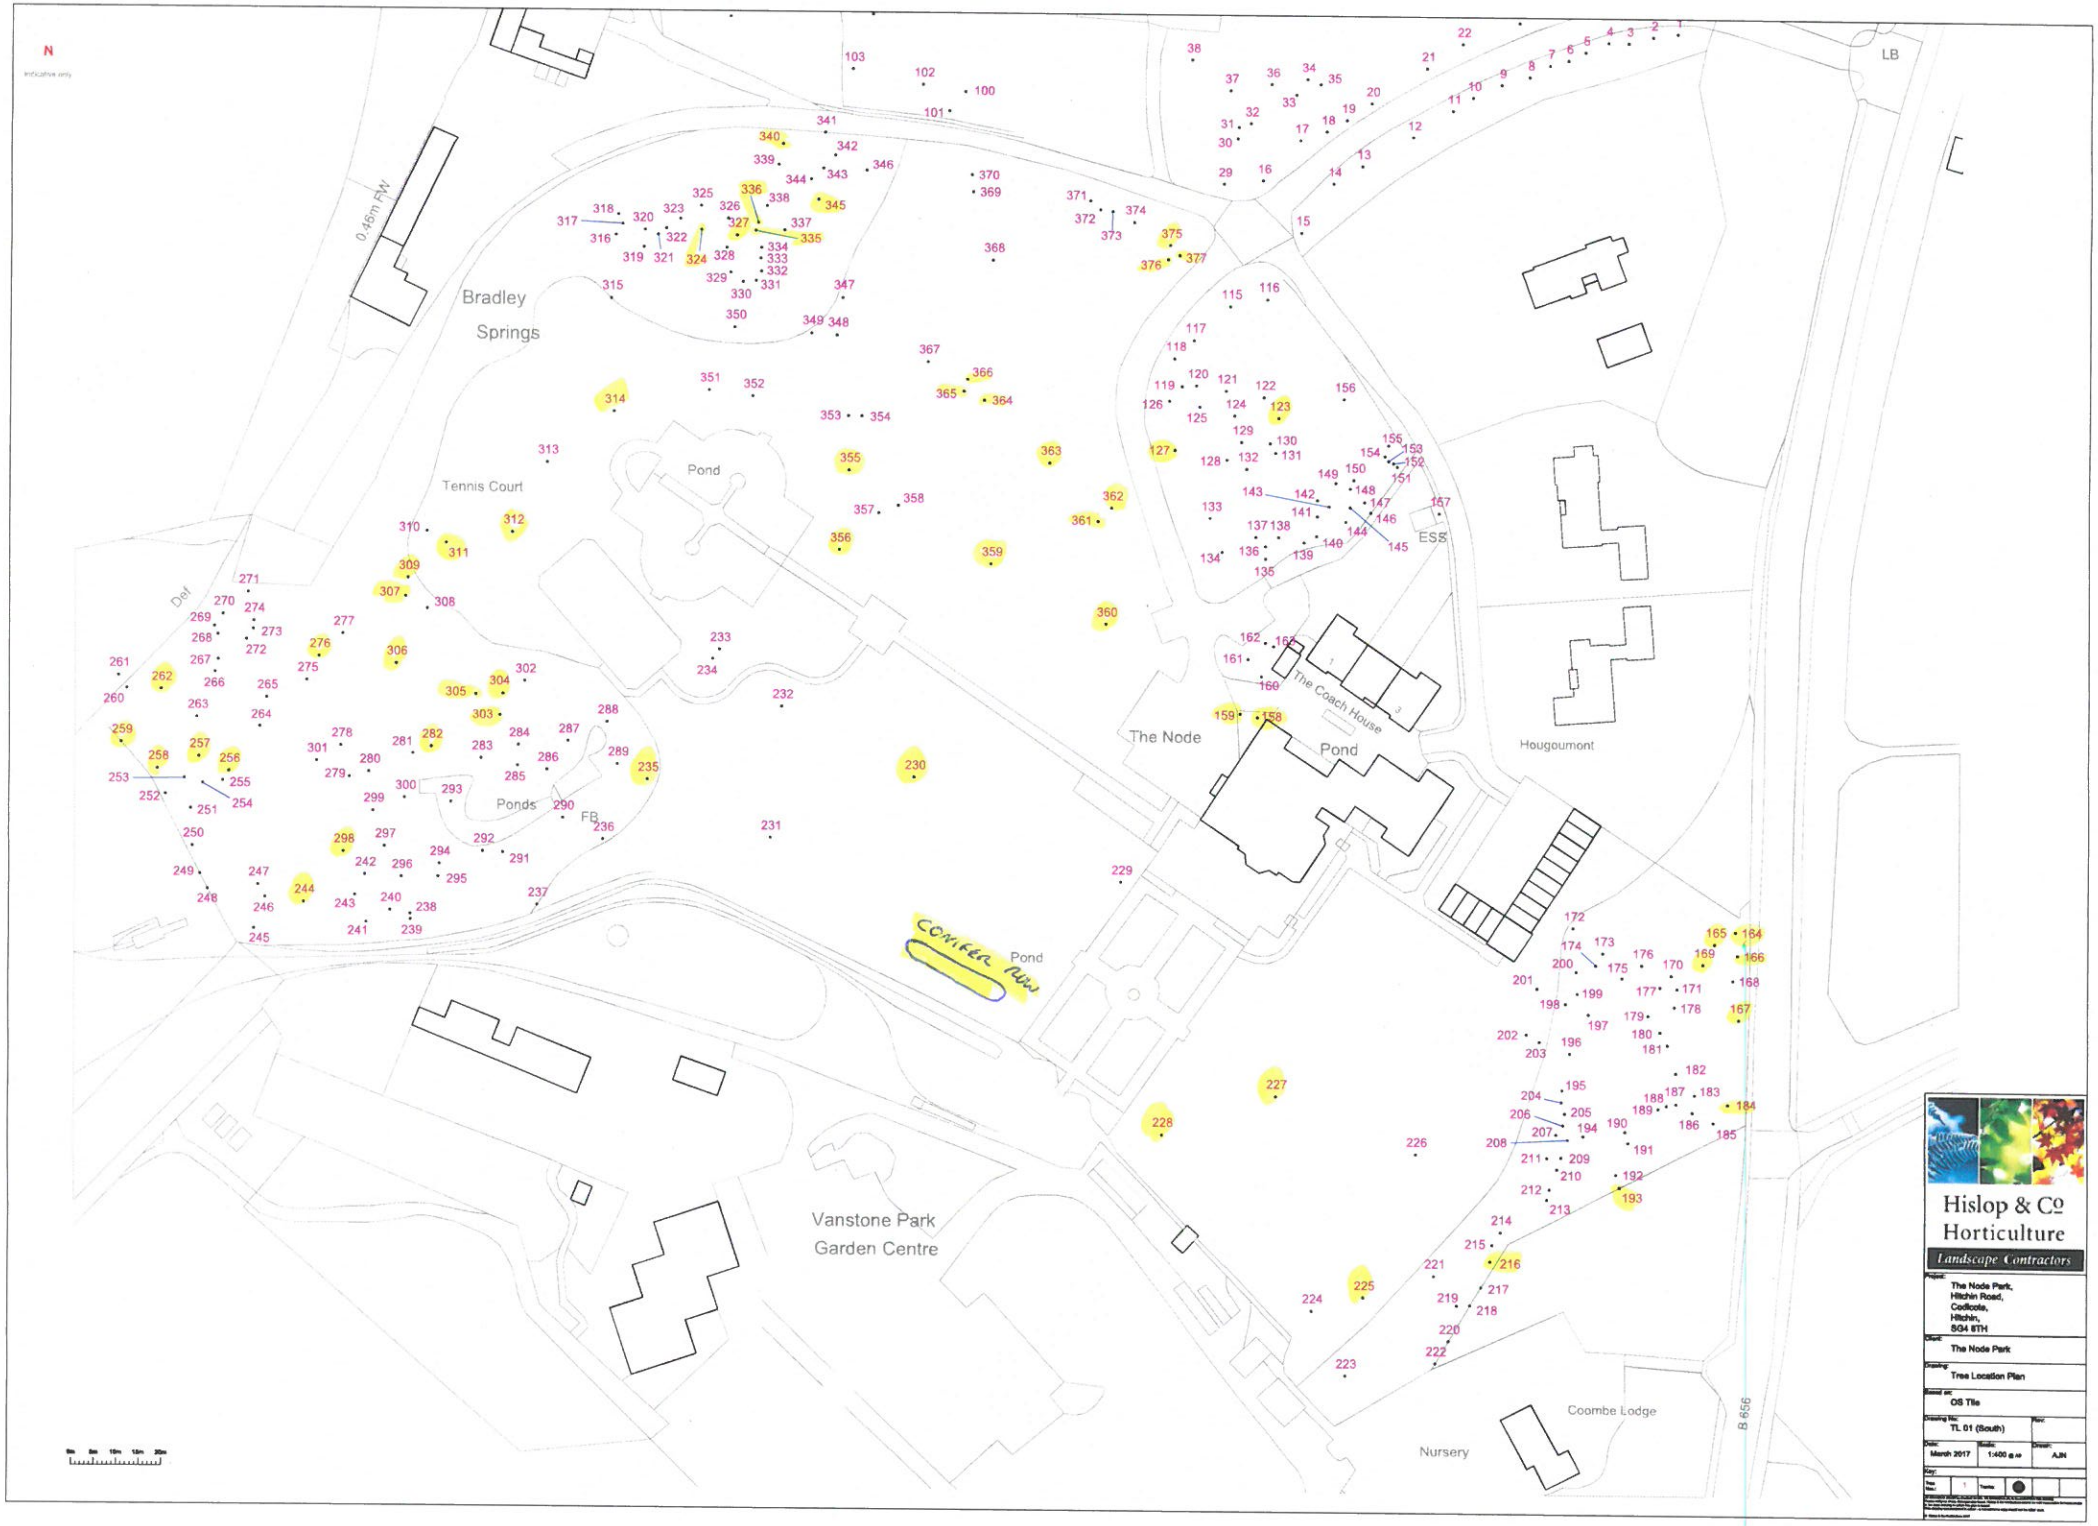
N
Indicative only
0.46m FW
Bradley
Springs
Tennis Court
Pond
Def
Ponds
FB
The Node
Pond
The Coach House
Hougoumont
ESS
LB
Conifer Row
Pond
Vanstone Park
Garden Centre
Coombe Lodge
Nursery
B 656
Hislop & Co
Horticulture
Landscape Contractors
The Node Park,
Hitchin Road,
Codicote,
Hitchin,
SG4 8TH
The Node Park
Tree Location Plan
OS Tile
TL 01 (South)
March 2017
1:400 @ A2
AJH