



231600N

231550N

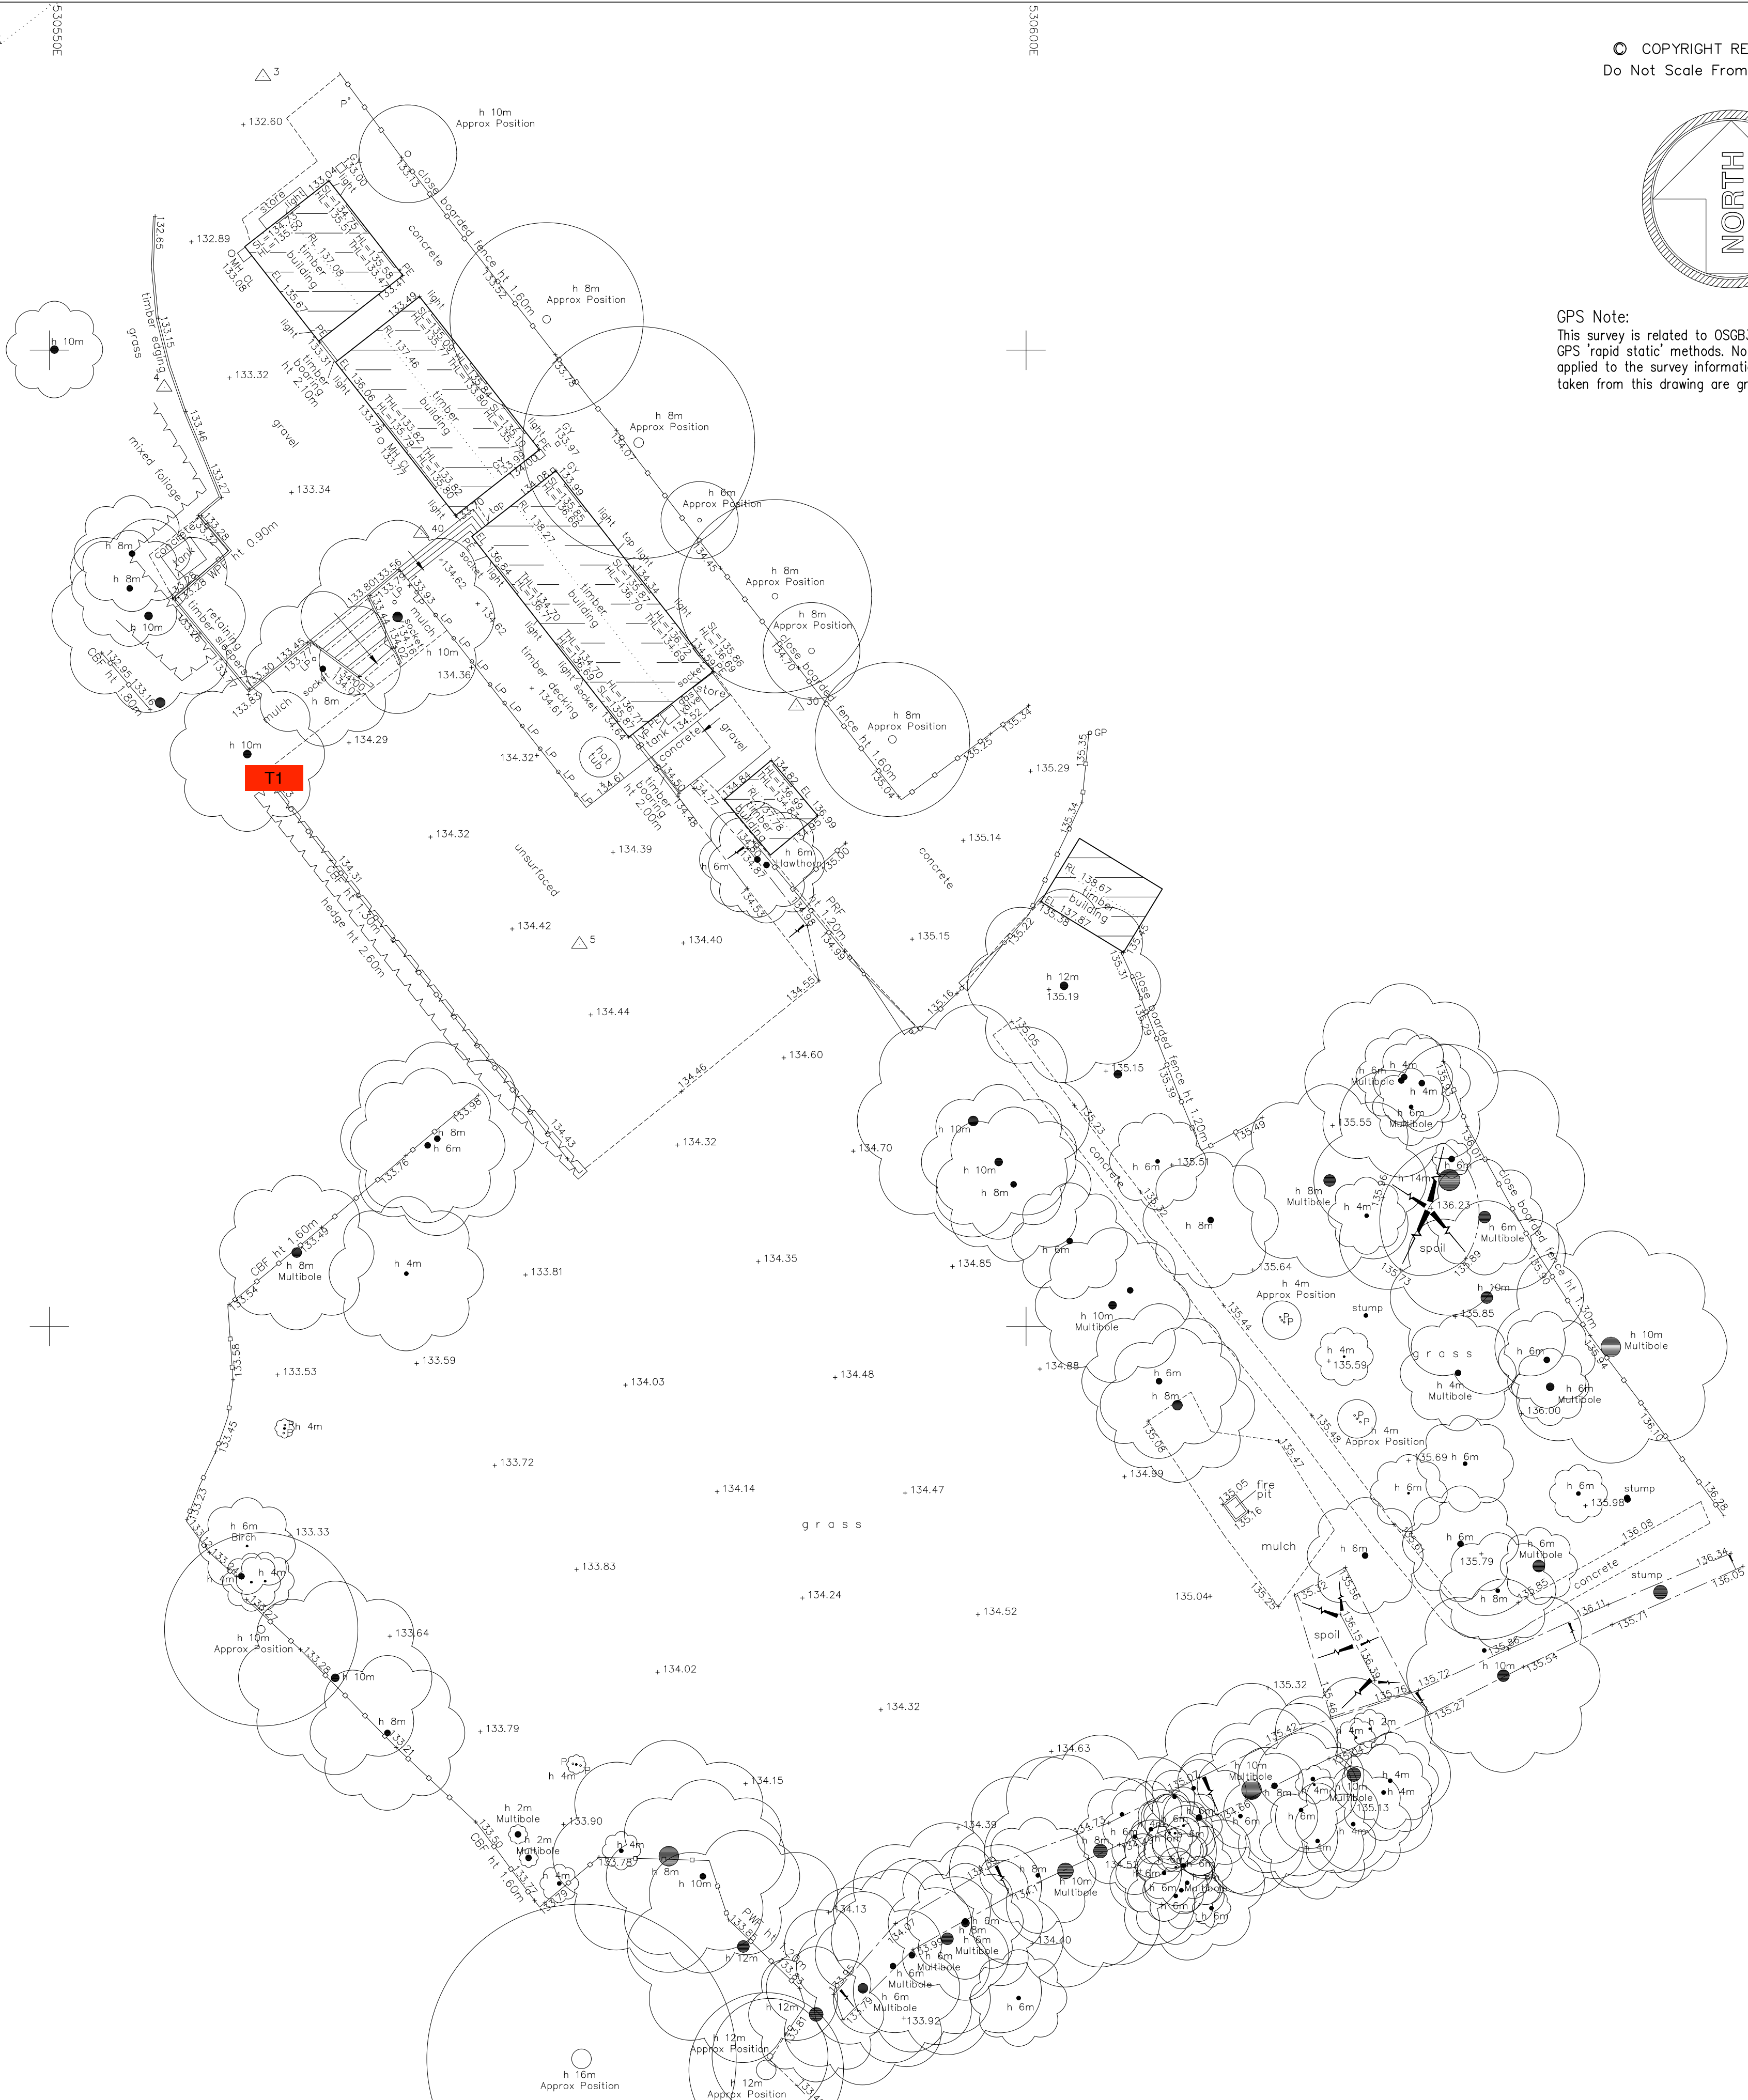

© COPYRIGHT RESERVED
Do Not Scale From Paper Copies

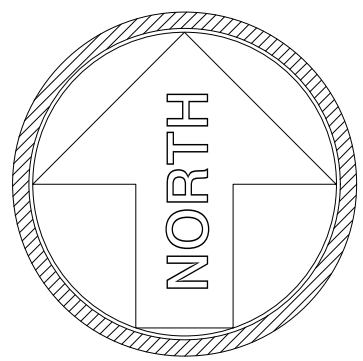

GPS Note:
This survey is related to OSGB36(15) coordinate system by GPS 'rapid static' methods. No scale factor has been applied to the survey information. All horizontal distances taken from this drawing are ground distances.

Co-ordinate Table			
Station	Easting	Northing	Level
1	530552.844	231658.969	129.430
2	530533.708	231651.320	128.858
3	530560.934	231614.012	132.517
4	530555.877	231598.107	133.456
5	530577.133	231569.573	134.480
30	530588.236	231581.776	134.767
40	530569.034	231590.621	133.760


All levels related to Ordnance Survey active GPS network, at survey station 2.

DISCLAIMERS

Every effort has been made to confirm tree species on site, yet it is advised to confirm these details with an arborist before proceeding with any design.

Every effort has been made to confirm drainage run, type and size on site, yet it is advised to check these details against statutory authority records before proceeding with any design.

KEY

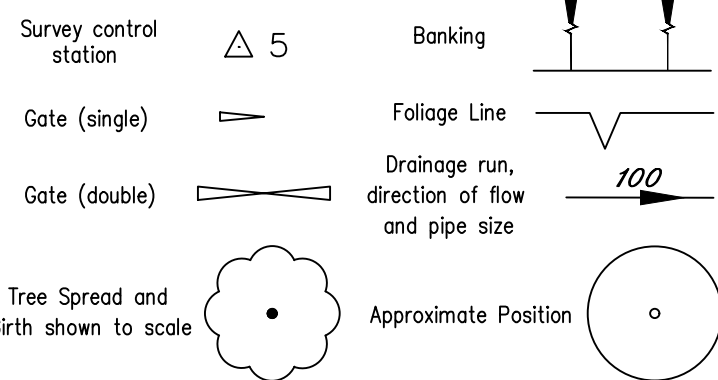

ABBREVIATIONS

Air Handling Unit	AHU	Water Meter	WM
Bellish Beacon	BB	Eaves Level	EL
Ballard	BD	Ridge Level	RL
Borehole	BH	Roof Level	RFL
BT Inspection Cover	BT	Soffit Level	SFL
Cable Television Cover	CTV	Threshold Level	THL
Drainage Channel	DC	Parapet Wall Level	PWL
Electricity Cover	EC	Finished Floor Level	FFL
Electricity Pole	EP	Head Level	HL
Earth Rod	ER	Sill Level	SL
Fire Hydrant	FH	Cover Level	CL
Gas Valve	GV	Invert Level	IL
Gate Post	GP	No Visible Pipes	NVP
Gully	GY	Unable to Lift	UTL
Inspection Cover	IC	Foul Water	FW
Junction Box	JB	Sump Level	SUL
Kerb Outlet	KO	Surface Water	SW
Lamp Post	LP	Brick Paviers	BP
Manhole	MH	Concrete	CON
Marker Post	MK	Concrete Paving Slabs	CPS
Post	P	Flower Bed	FB
Pipe	PE	Shrub Bed	SB
Road Sign	RS	Tactile Paving	TAC
Rodding Eye	RE	Unsurfaced	U/S
Marker Post	MK	Brick Wall	BW
Sign Post	SP	Retaining Wall	RW
Stop Valve	SV	Chainlink Fence	CLF
Stop Tap	ST	Chestnut Paving Fence	CPF
Telegraph Pole	TP	Iron Rolling Fence	IRF
Traffic Light	TL	Metal Security Fence	MSF
Vent Pipe	VP	Post and Chain Fence	PCF
Post and Rail Fence	PRF	Post and Wire Fence	PWF
Wooden Panel Fence	WPF		

Client

REFINED LANDSCAPES

Project

CHURCH FARM HOUSE
RUSHDEN
SG9 0SQ

Title

TOPOGRAPHICAL SURVEY

Drawing Number


TS22-114-1

Revision	Description	Date

Scale 1:200@A1

Sheet 1 of 1

Drawn by	Checked by	Date of Survey
JK	NEM	FEB 2021

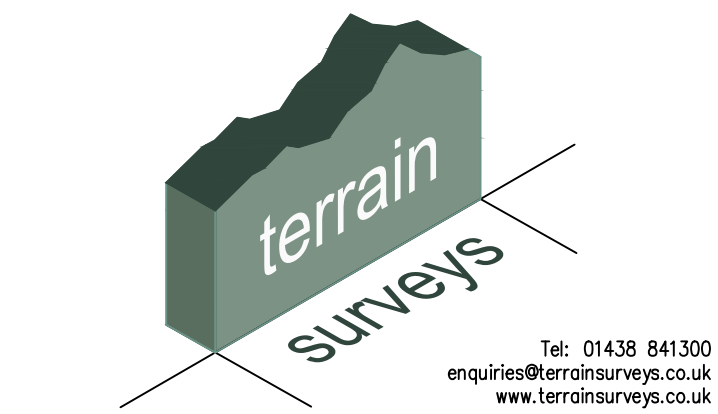

Accreditations

