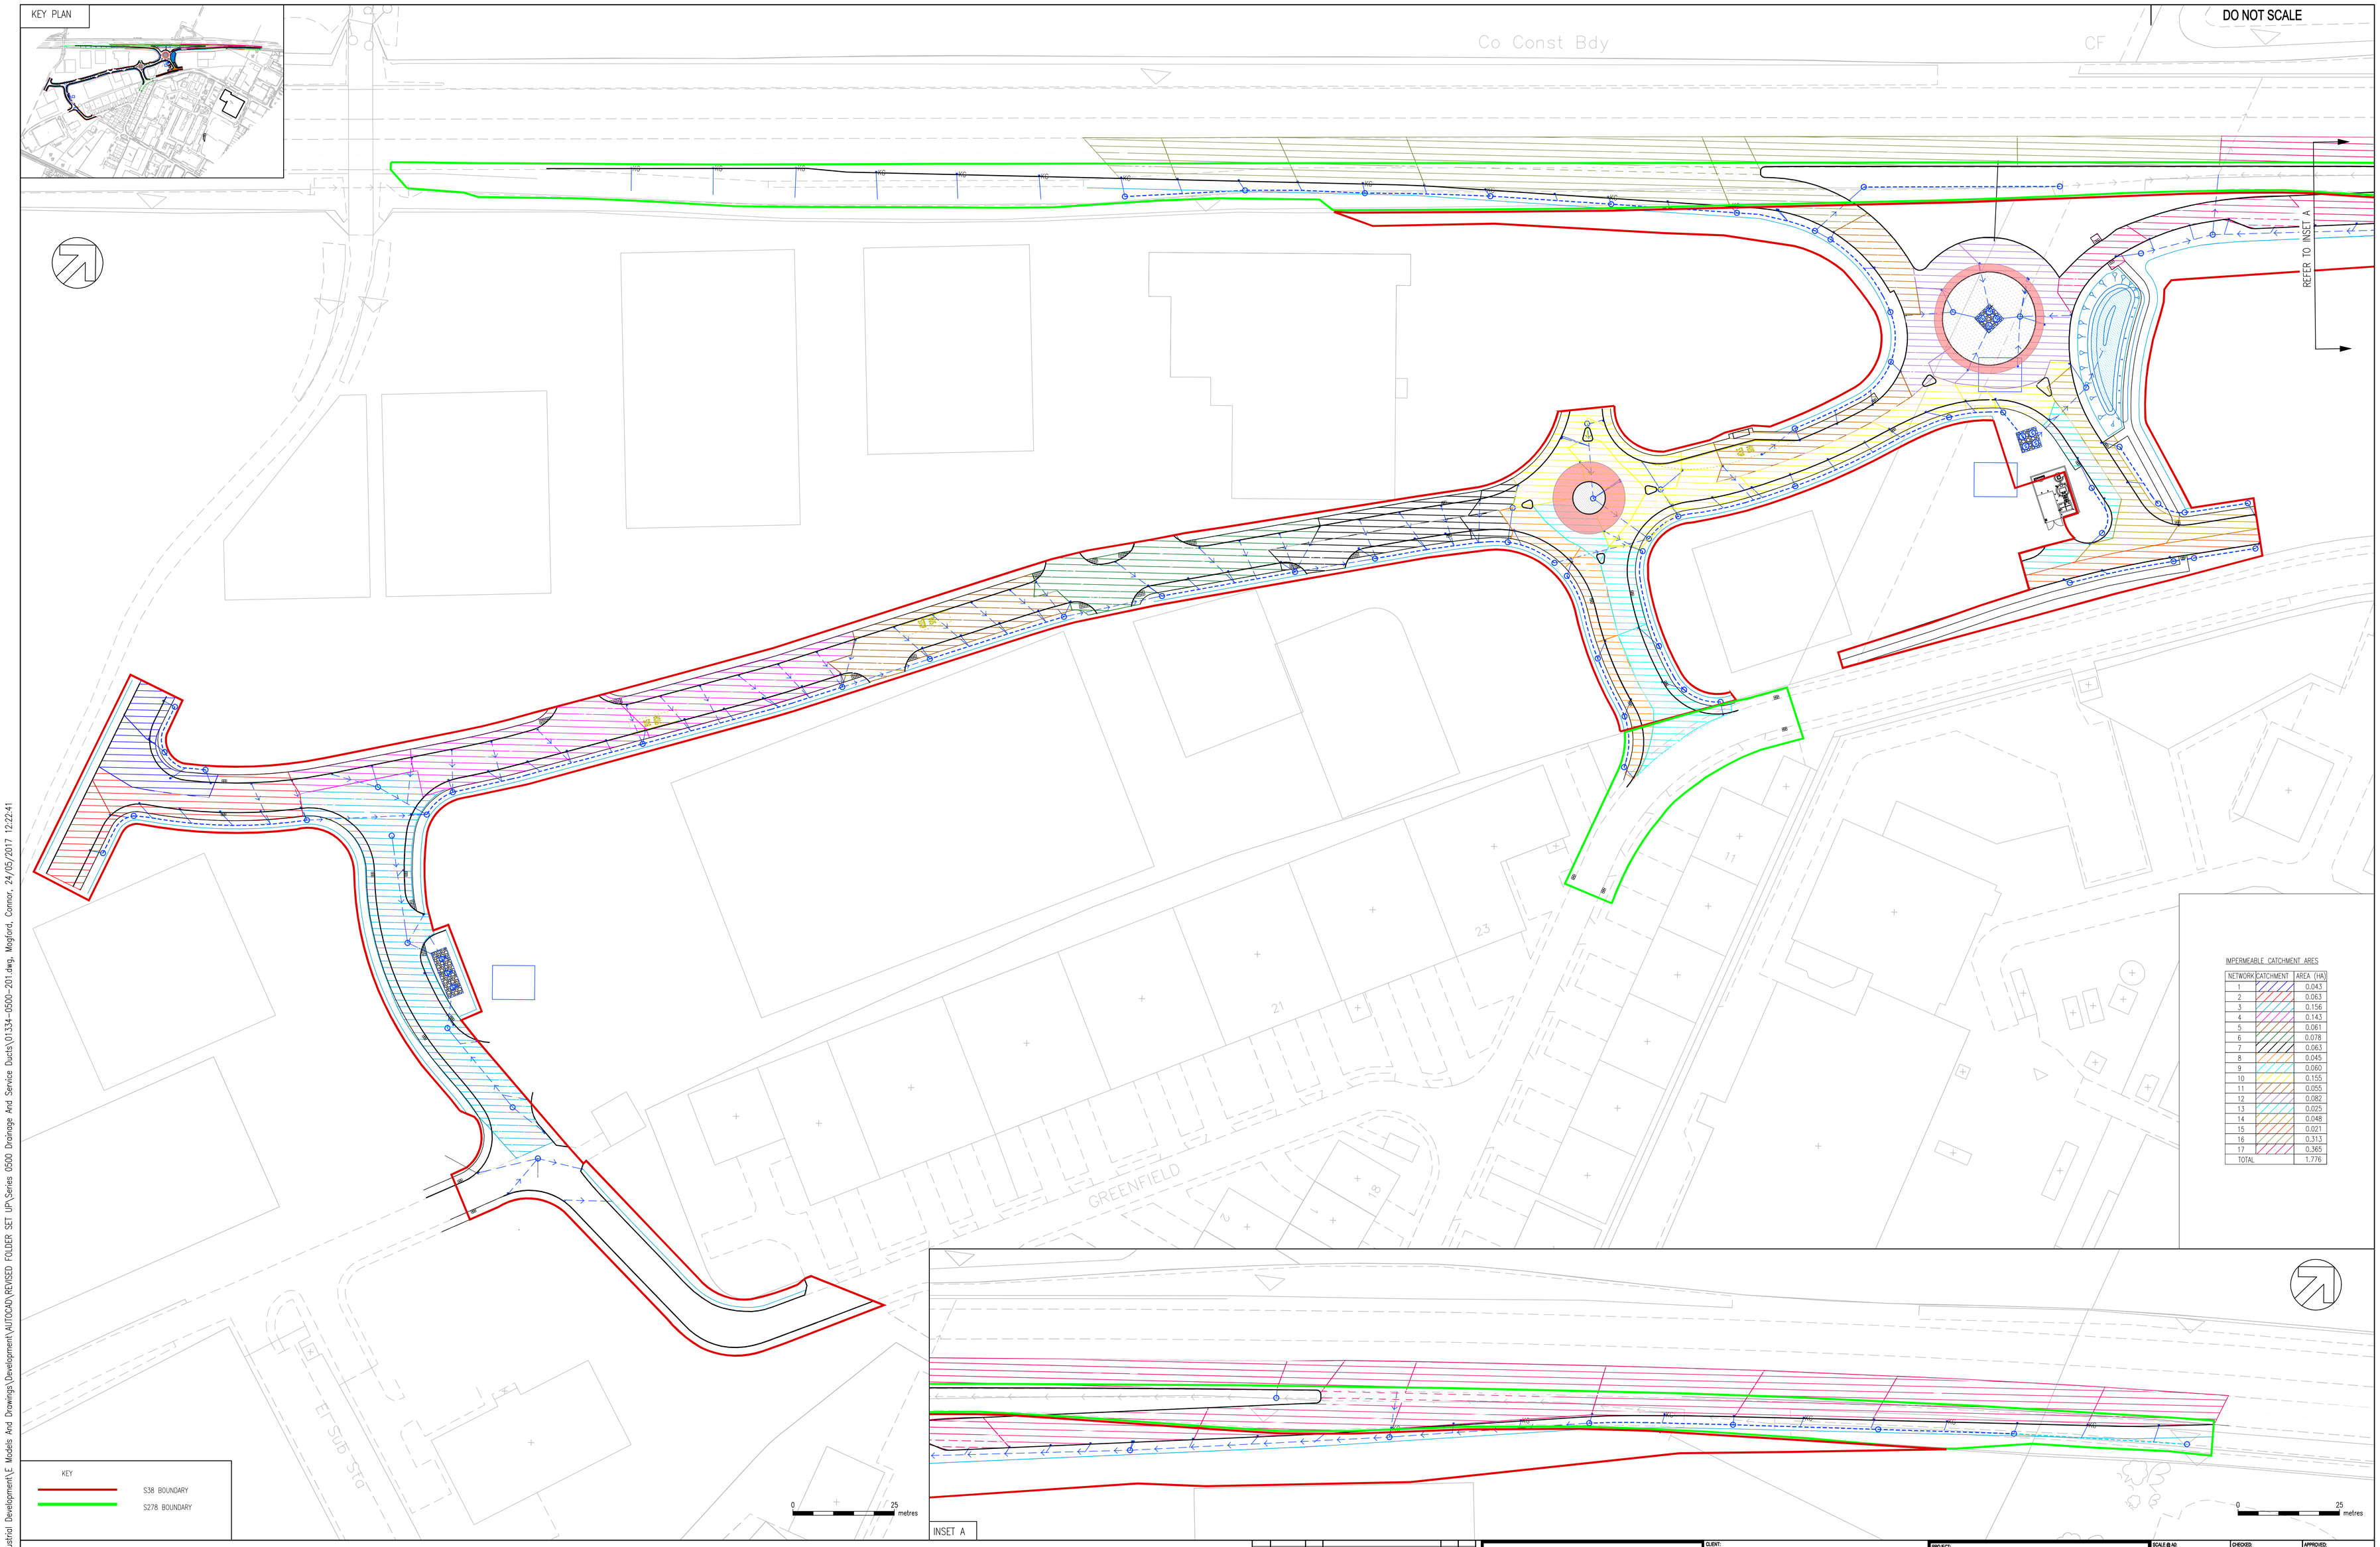

IMPERMEABLE CATCHMENT AREAS

NETWORK	CATCHMENT	AREA (HA)
1		0.043
2		0.063
3		0.156
4		0.143
5		0.061
6		0.078
7		0.063
8		0.045
9		0.060
10		0.155
11		0.055
12		0.082
13		0.025
14		0.048
15		0.021
16		0.313
17		0.365
TOTAL		1.776

REV	DATE	BY	DESCRIPTION	CHK	APD
F	24.05.2017	KJ	ISSUED FOR TENDER PART 2	JG	KM
E	16.05.2017	NLD	ISSUED FOR PLANNING APPROVAL	JG	KM
D	08.05.2017	NLD	ISSUED FOR TENDER	JG	KM
C	20/01/2017	JL	ISSUED FOR STAGE 2 COUNCIL COMMENTS	JG	KM
B	11/07/2016	JG	AMENDED TO STAGE 2 RSA	KM	GD
A	23/02/2016	JG	SECOND SUBMISSION TO HCC	KM	GD

DRAWING STATUS: TENDER DRAWING

WSP | PARSONS BRINCKERHOFF

Keble House, Southernhay Gardens, Southernhay East, Exeter, EX1 1NT
Tel: +44 (0)1392 267500 Fax: +44 (0)1392 267599
www.wspgroup.com www.pbworld.com

CLIENT: KIAFIELD PROPERTIES LTD

ARCHITECT: FARRELL CLARK LLP ARCHITECTS

PROJECT: INDUSTRIAL DEVELOPMENT, ROYSTON

TITLE: PROPOSED CATCHMENT AREAS

SCALE @ A0:	CHECKED:	APPROVED:
1:2000	JG	GD
CAD FILE: 01334-0500-201.dwg	DESIGN-DRAWN: JCM	DATE: October 15
PROJECT No: 60001334	DRAWING No: 01334-0500-201	REV: F

© WSP Group Ltd

P:\60001334 – Royston Industrial Development\E Models And Drawings\Development\AUTOCAD\REVISED FOLDER SET UP\Series 0500 Drainage And Service Ducts\01334-0500-201.dwg, Mogford, Connor, 24/05/2017 12:22:41