


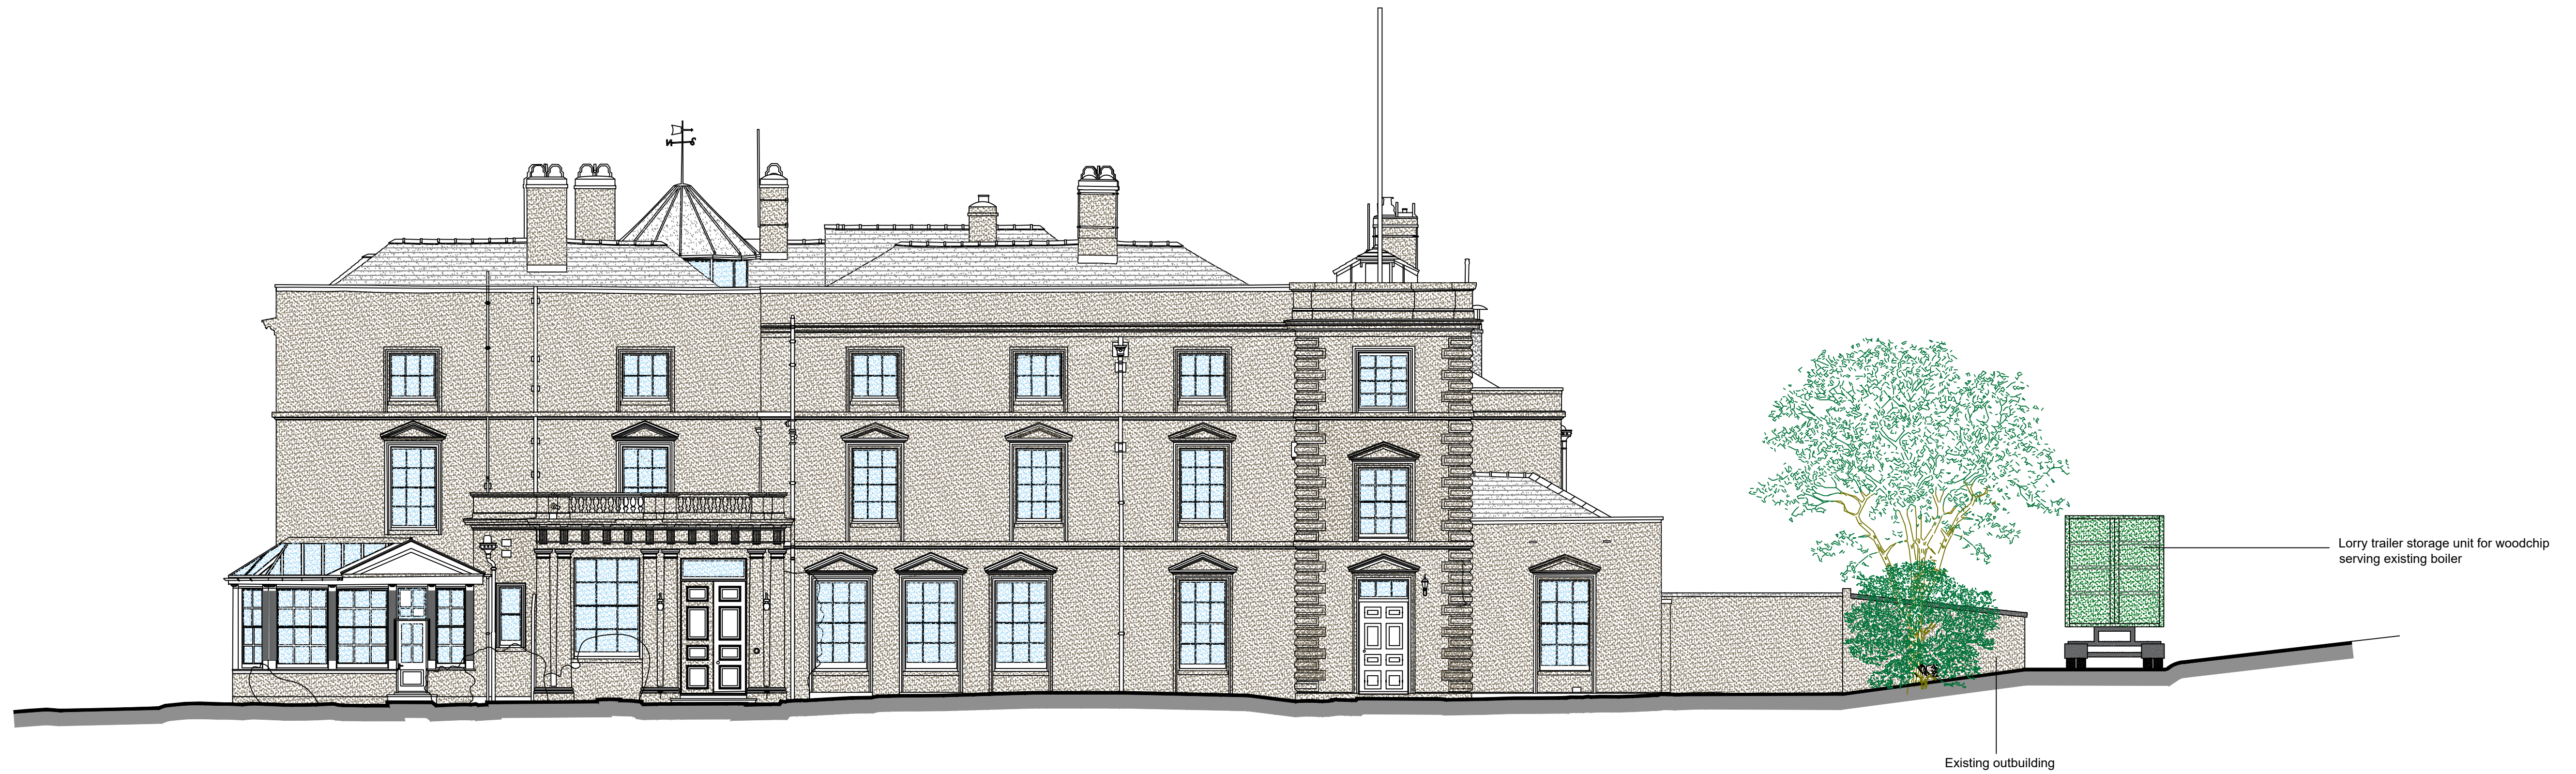

Existing West Elevation 1:100



Existing East Elevation 1:100

**Architech Limited**

Architectural and Building Consultants  
Tel. 01462 634293 / 07768 123899

**Project**

Hexton Manor, Hexton,  
Hertfordshire

**Title**

Proposed Garage Block

**Date**

May 2024

**Scale**

1:100

**Status**

Planning

2024 / 32 / 304

A1

1:100 Scale Bar

0 2.0m 4.0m

© THIS DRAWING IS COPYRIGHT