




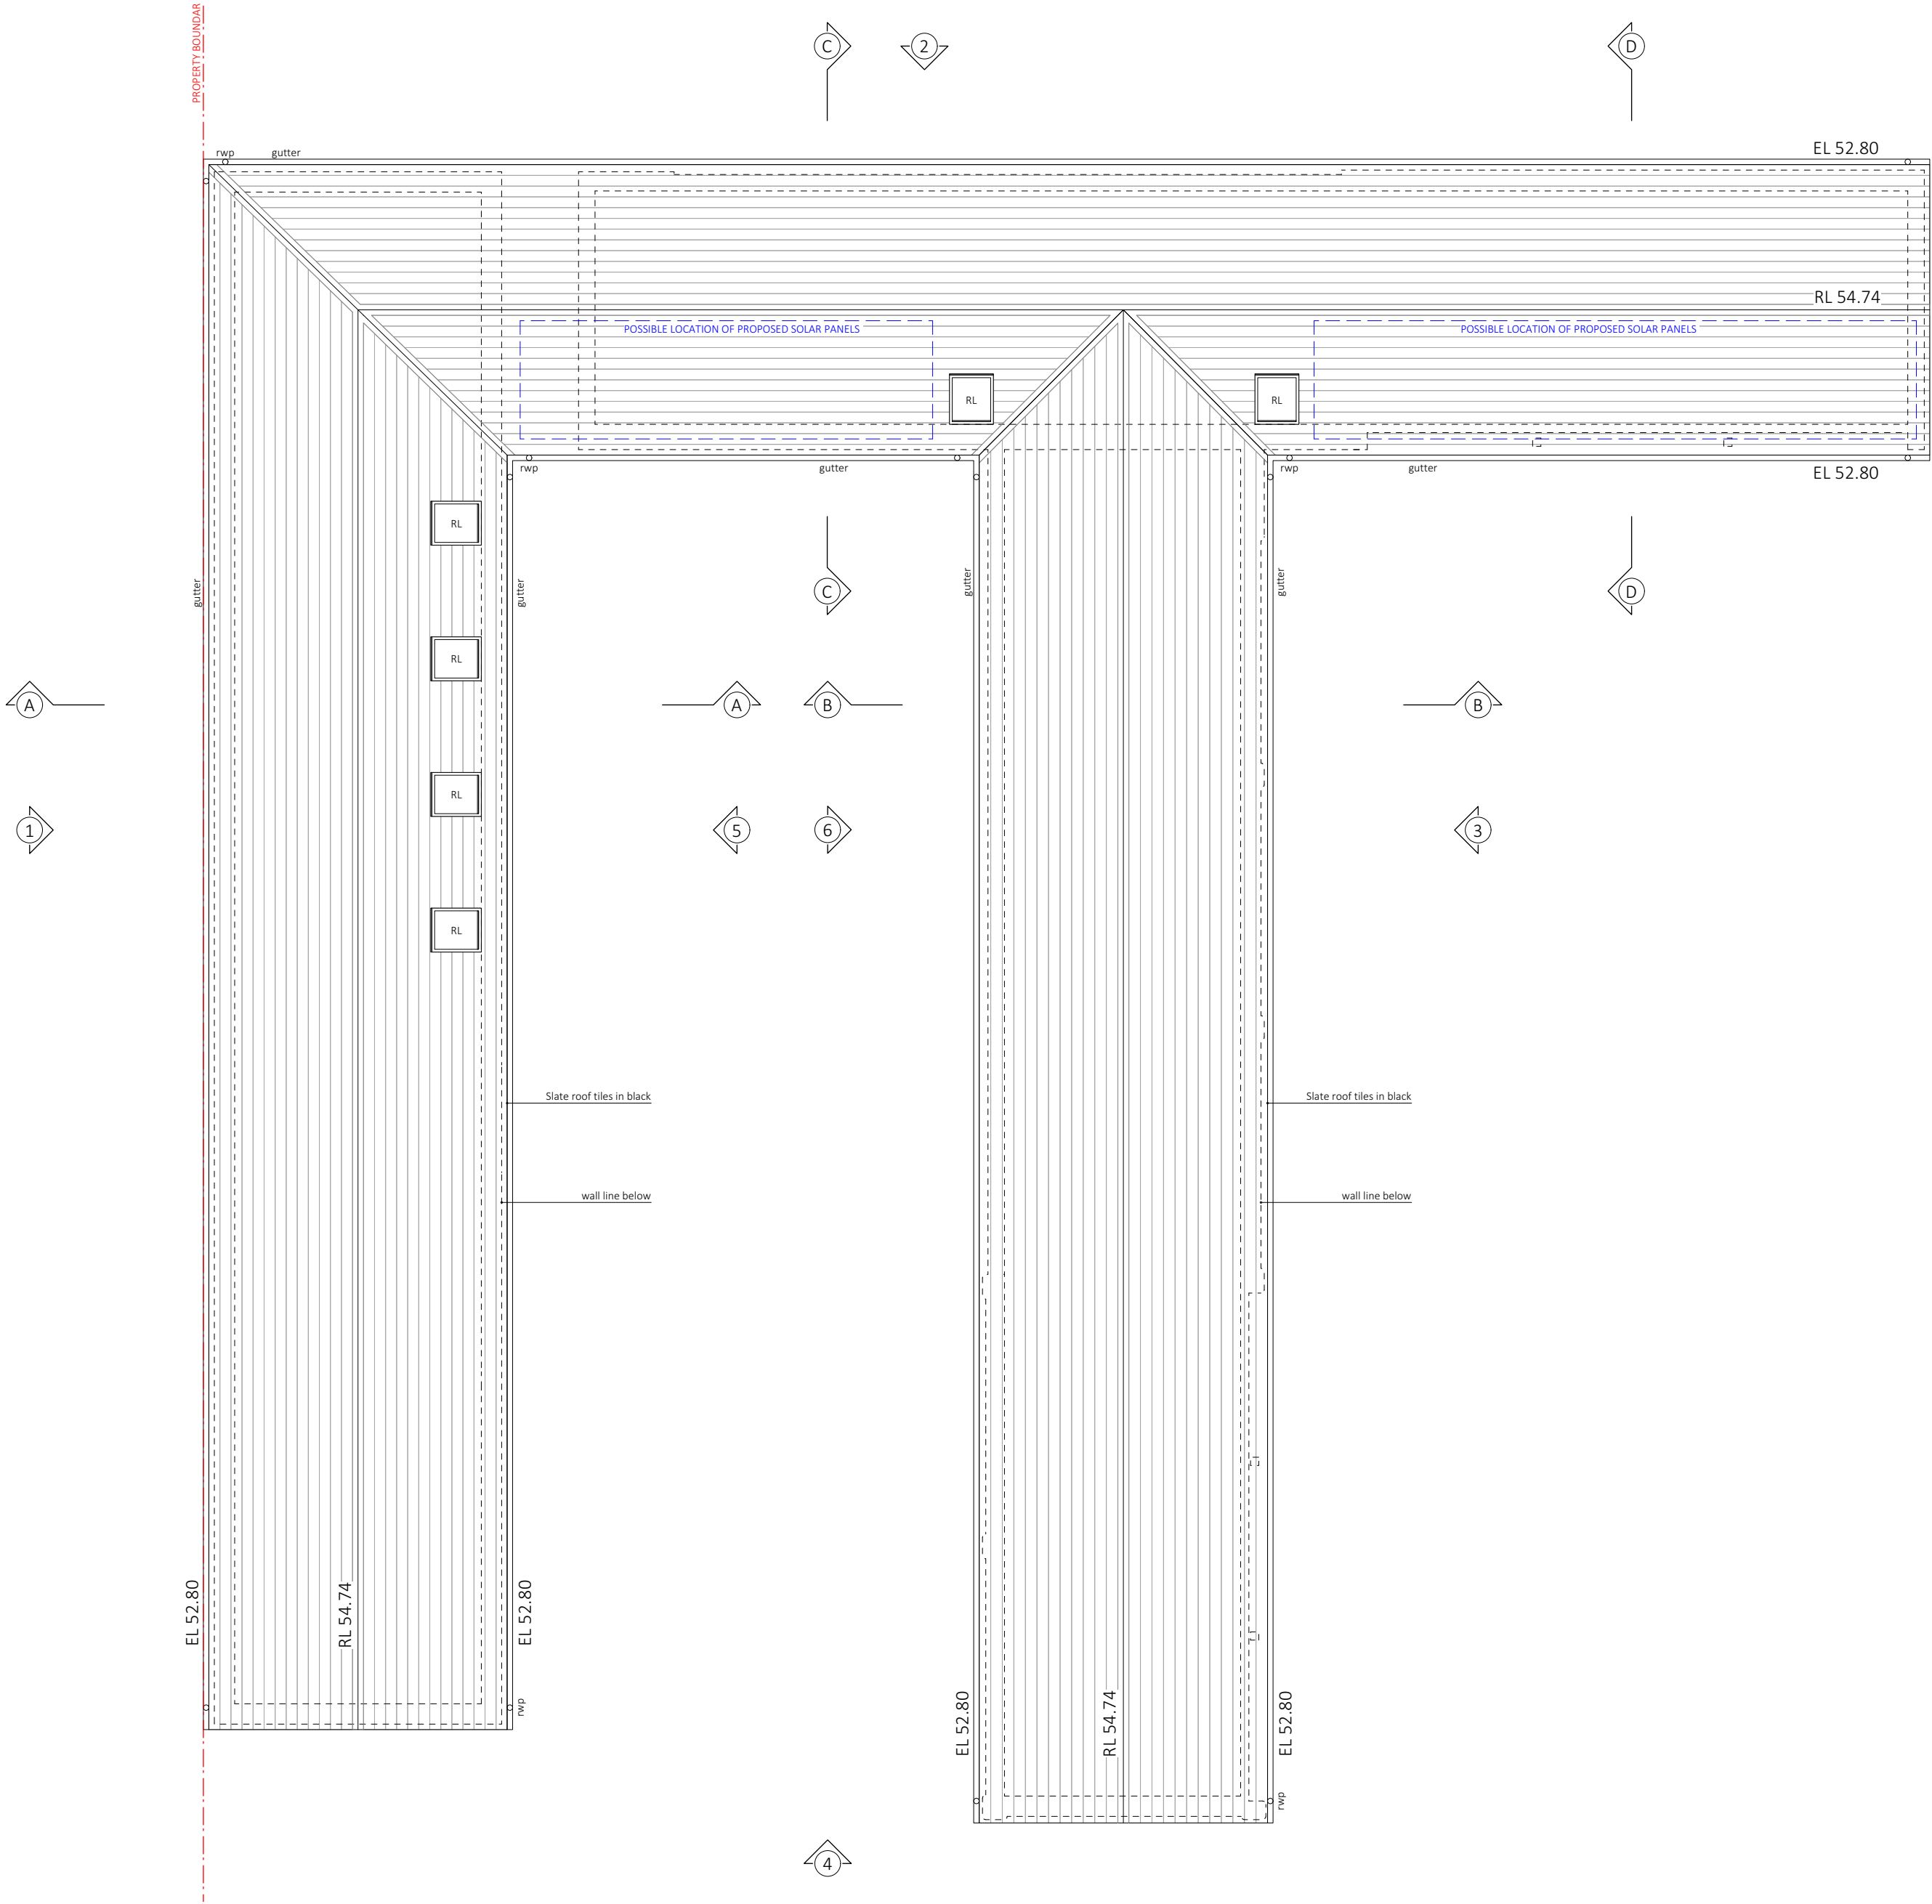

ROOF PLANS AS PROPOSED UNITS 1 | 2 | 3
1:100 @ A2

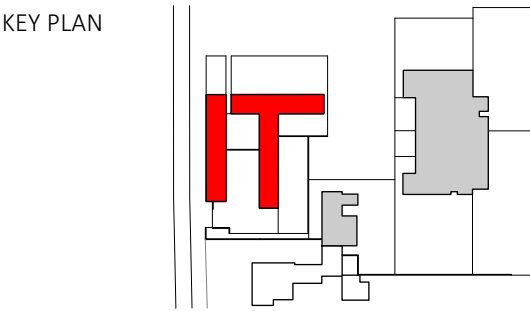

- LEGEND
- EXISTING WALLS
 - PROPOSED WALLS
 - DEMOLITION

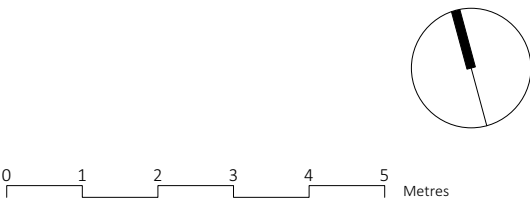

	</		