


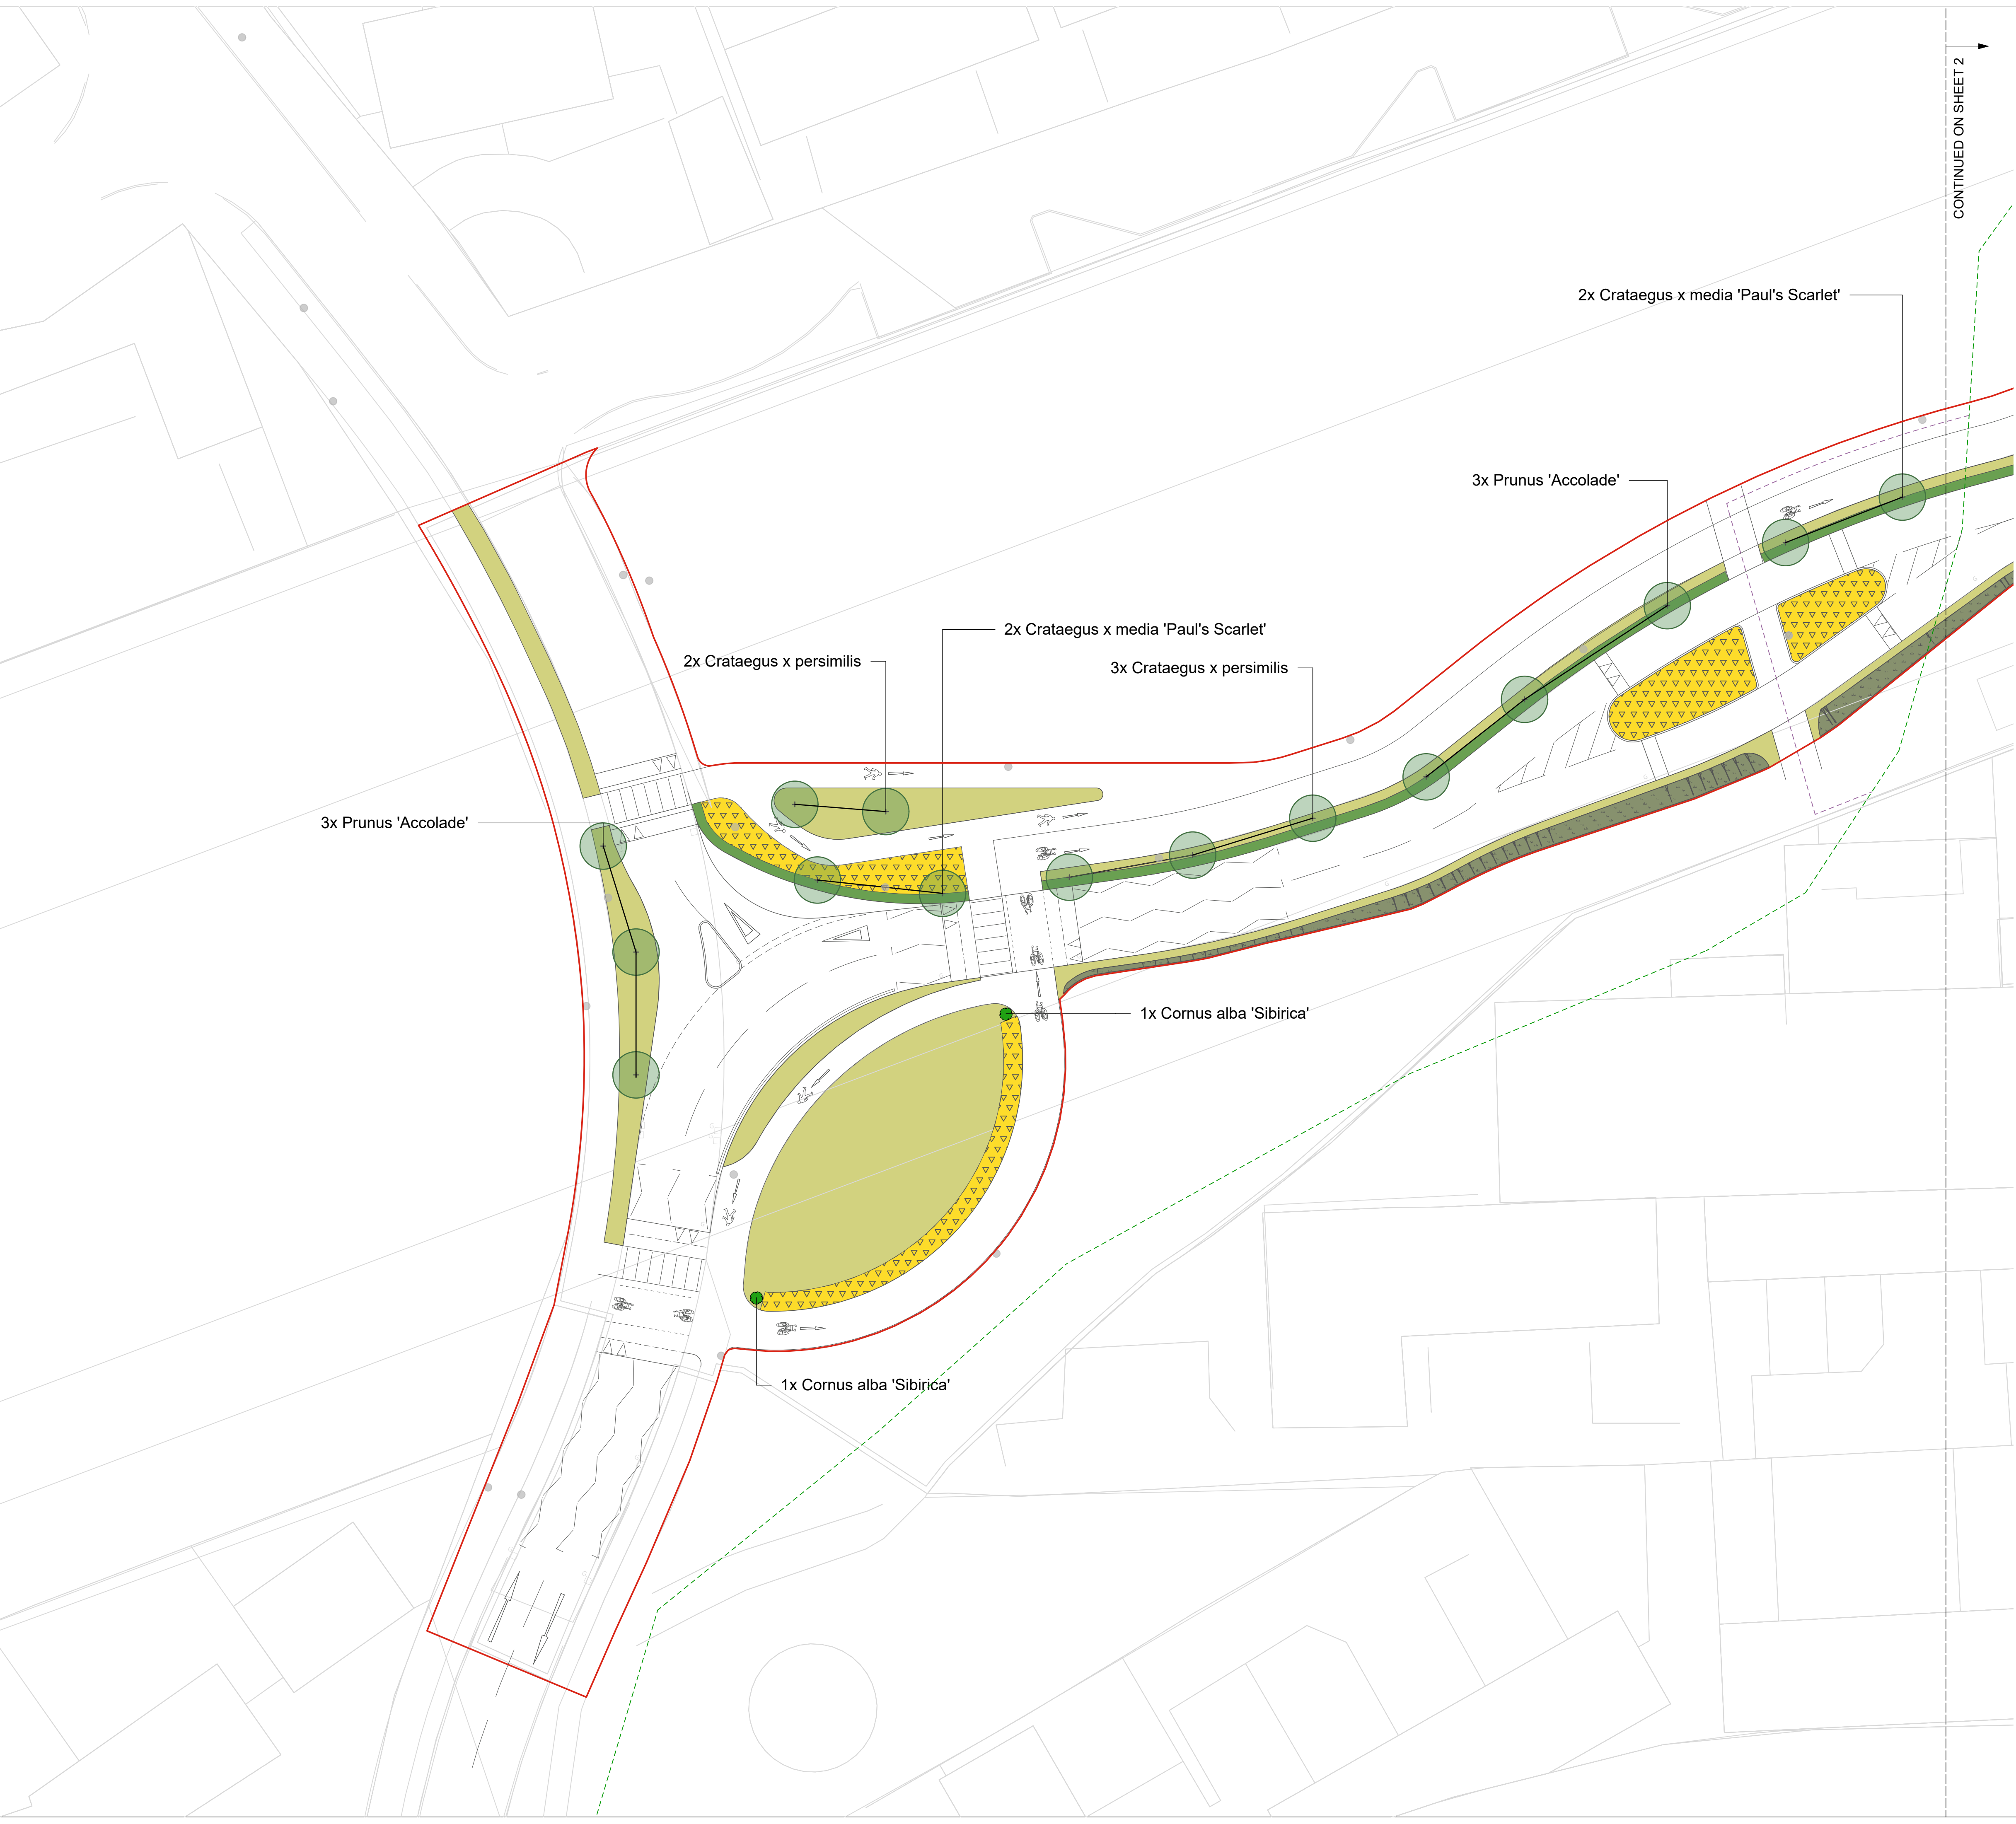

KEY

Full Application Boundary

PROPOSED

Tree

Hedgerow

Specimen Shrub

Perennial Mix

Flowering Lawn Mix

Meadow Mix


Public Right of Way: Definitive route

Proposed rerouting of public footpath across road

05101520

 m

NOTES:
1. Drawing based on Means of Access Plan 19244-ASHB-5-SK005.
2. This drawing is for planning purposes only.
3. No planting to be greater than 600mm high within highway visibility splays.

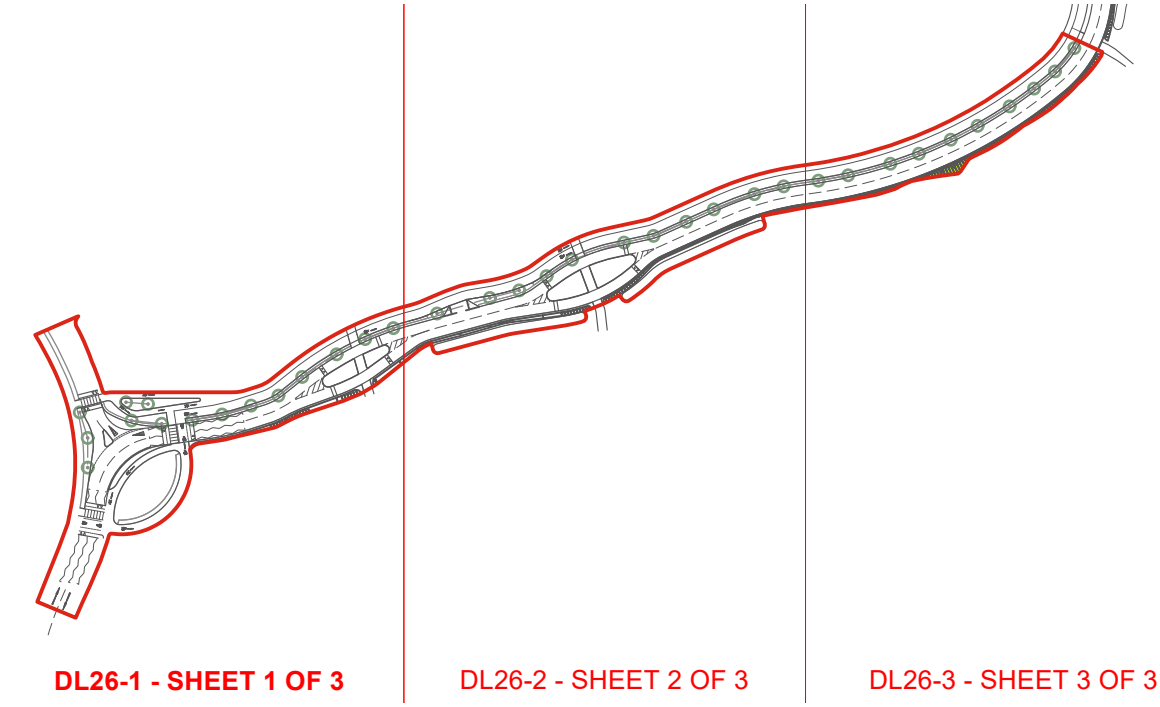

ICENI PROJECTS LIMITED
DA VINCI HOUSE
44 SAFFRON HILL
LONDON
EC1N 8FH

T 020 3640 8508
mail@iceniprojects.com

CLIENT		
Picture Estates Ltd		
PROJECT		
North East Stevenage		
TITLE		
Access off Mendip Way: Planting Plan Sheet 1 of 3		
DRAWN BY	CHECKED BY	
KL	SG	
SCALE	DATE	
1:250 @ A1	30/10/2025	
PROJECT NO.	DRAWING NO.	REV.
23-M004	DL50-1	A

iceni Projects accept no responsibility for any unauthorised amendments to this drawing. Only figured dimensions are to be worked to.