

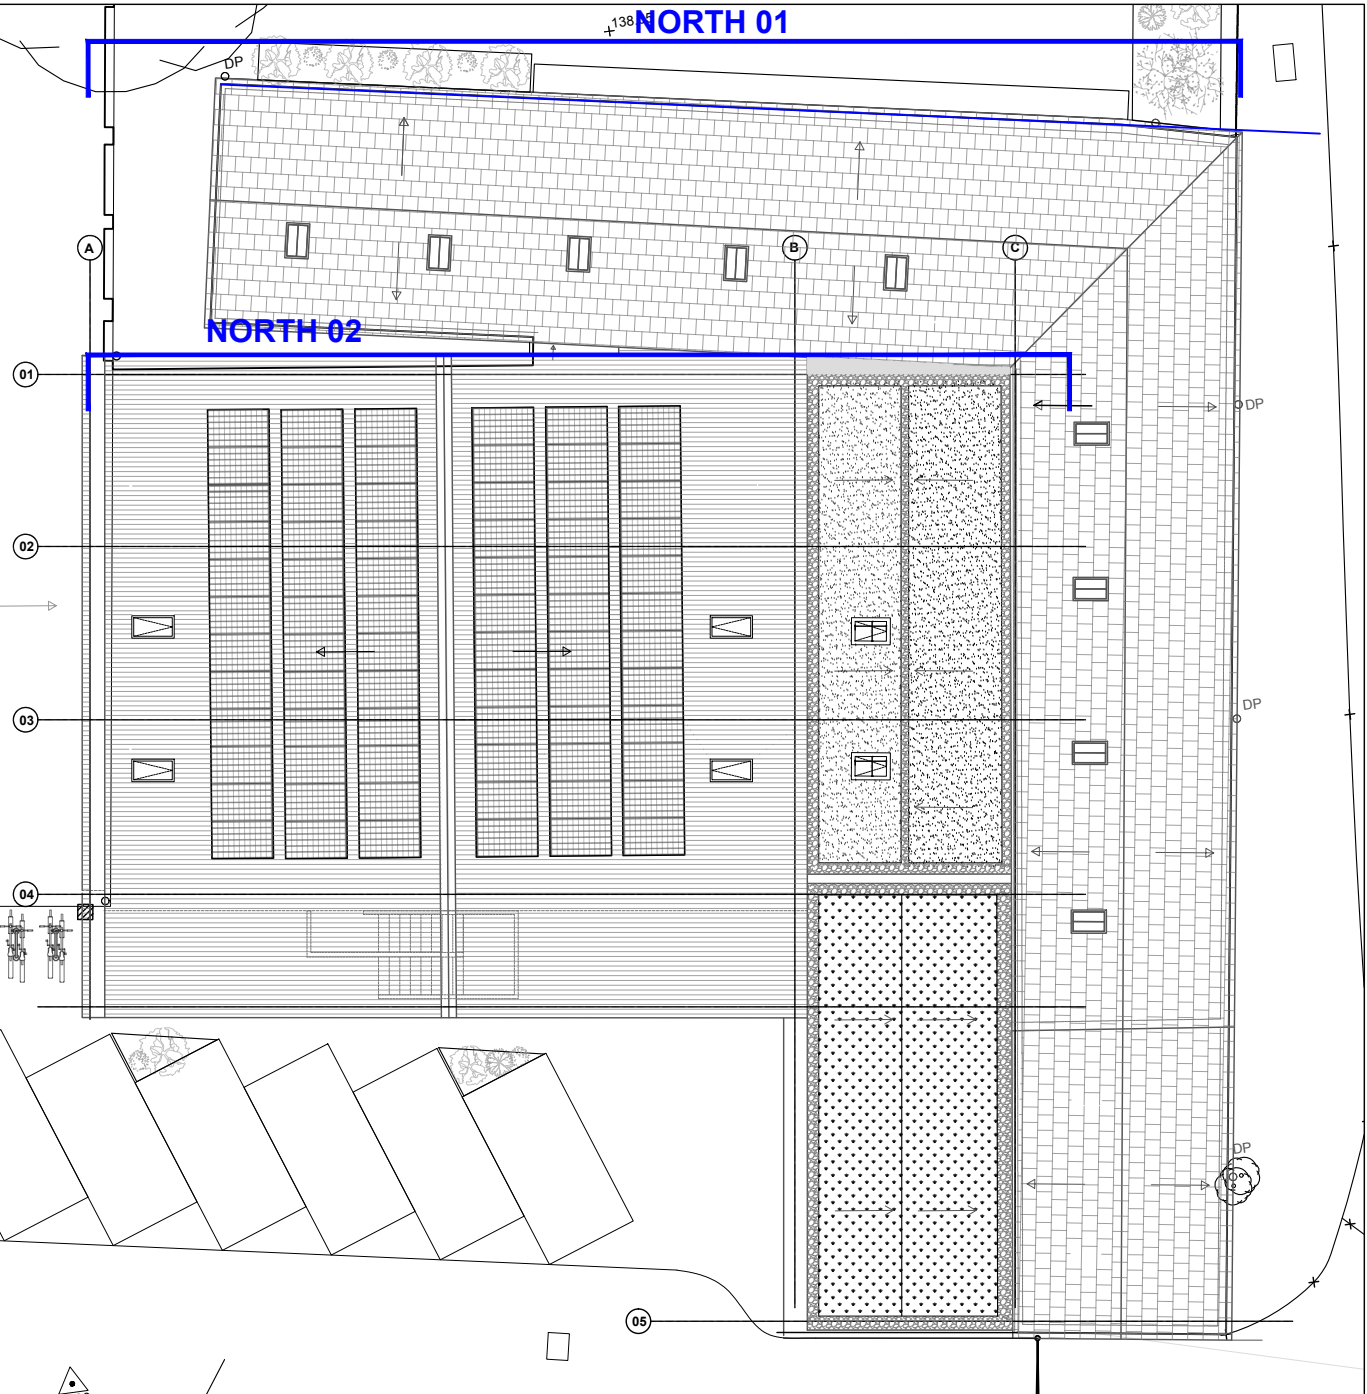
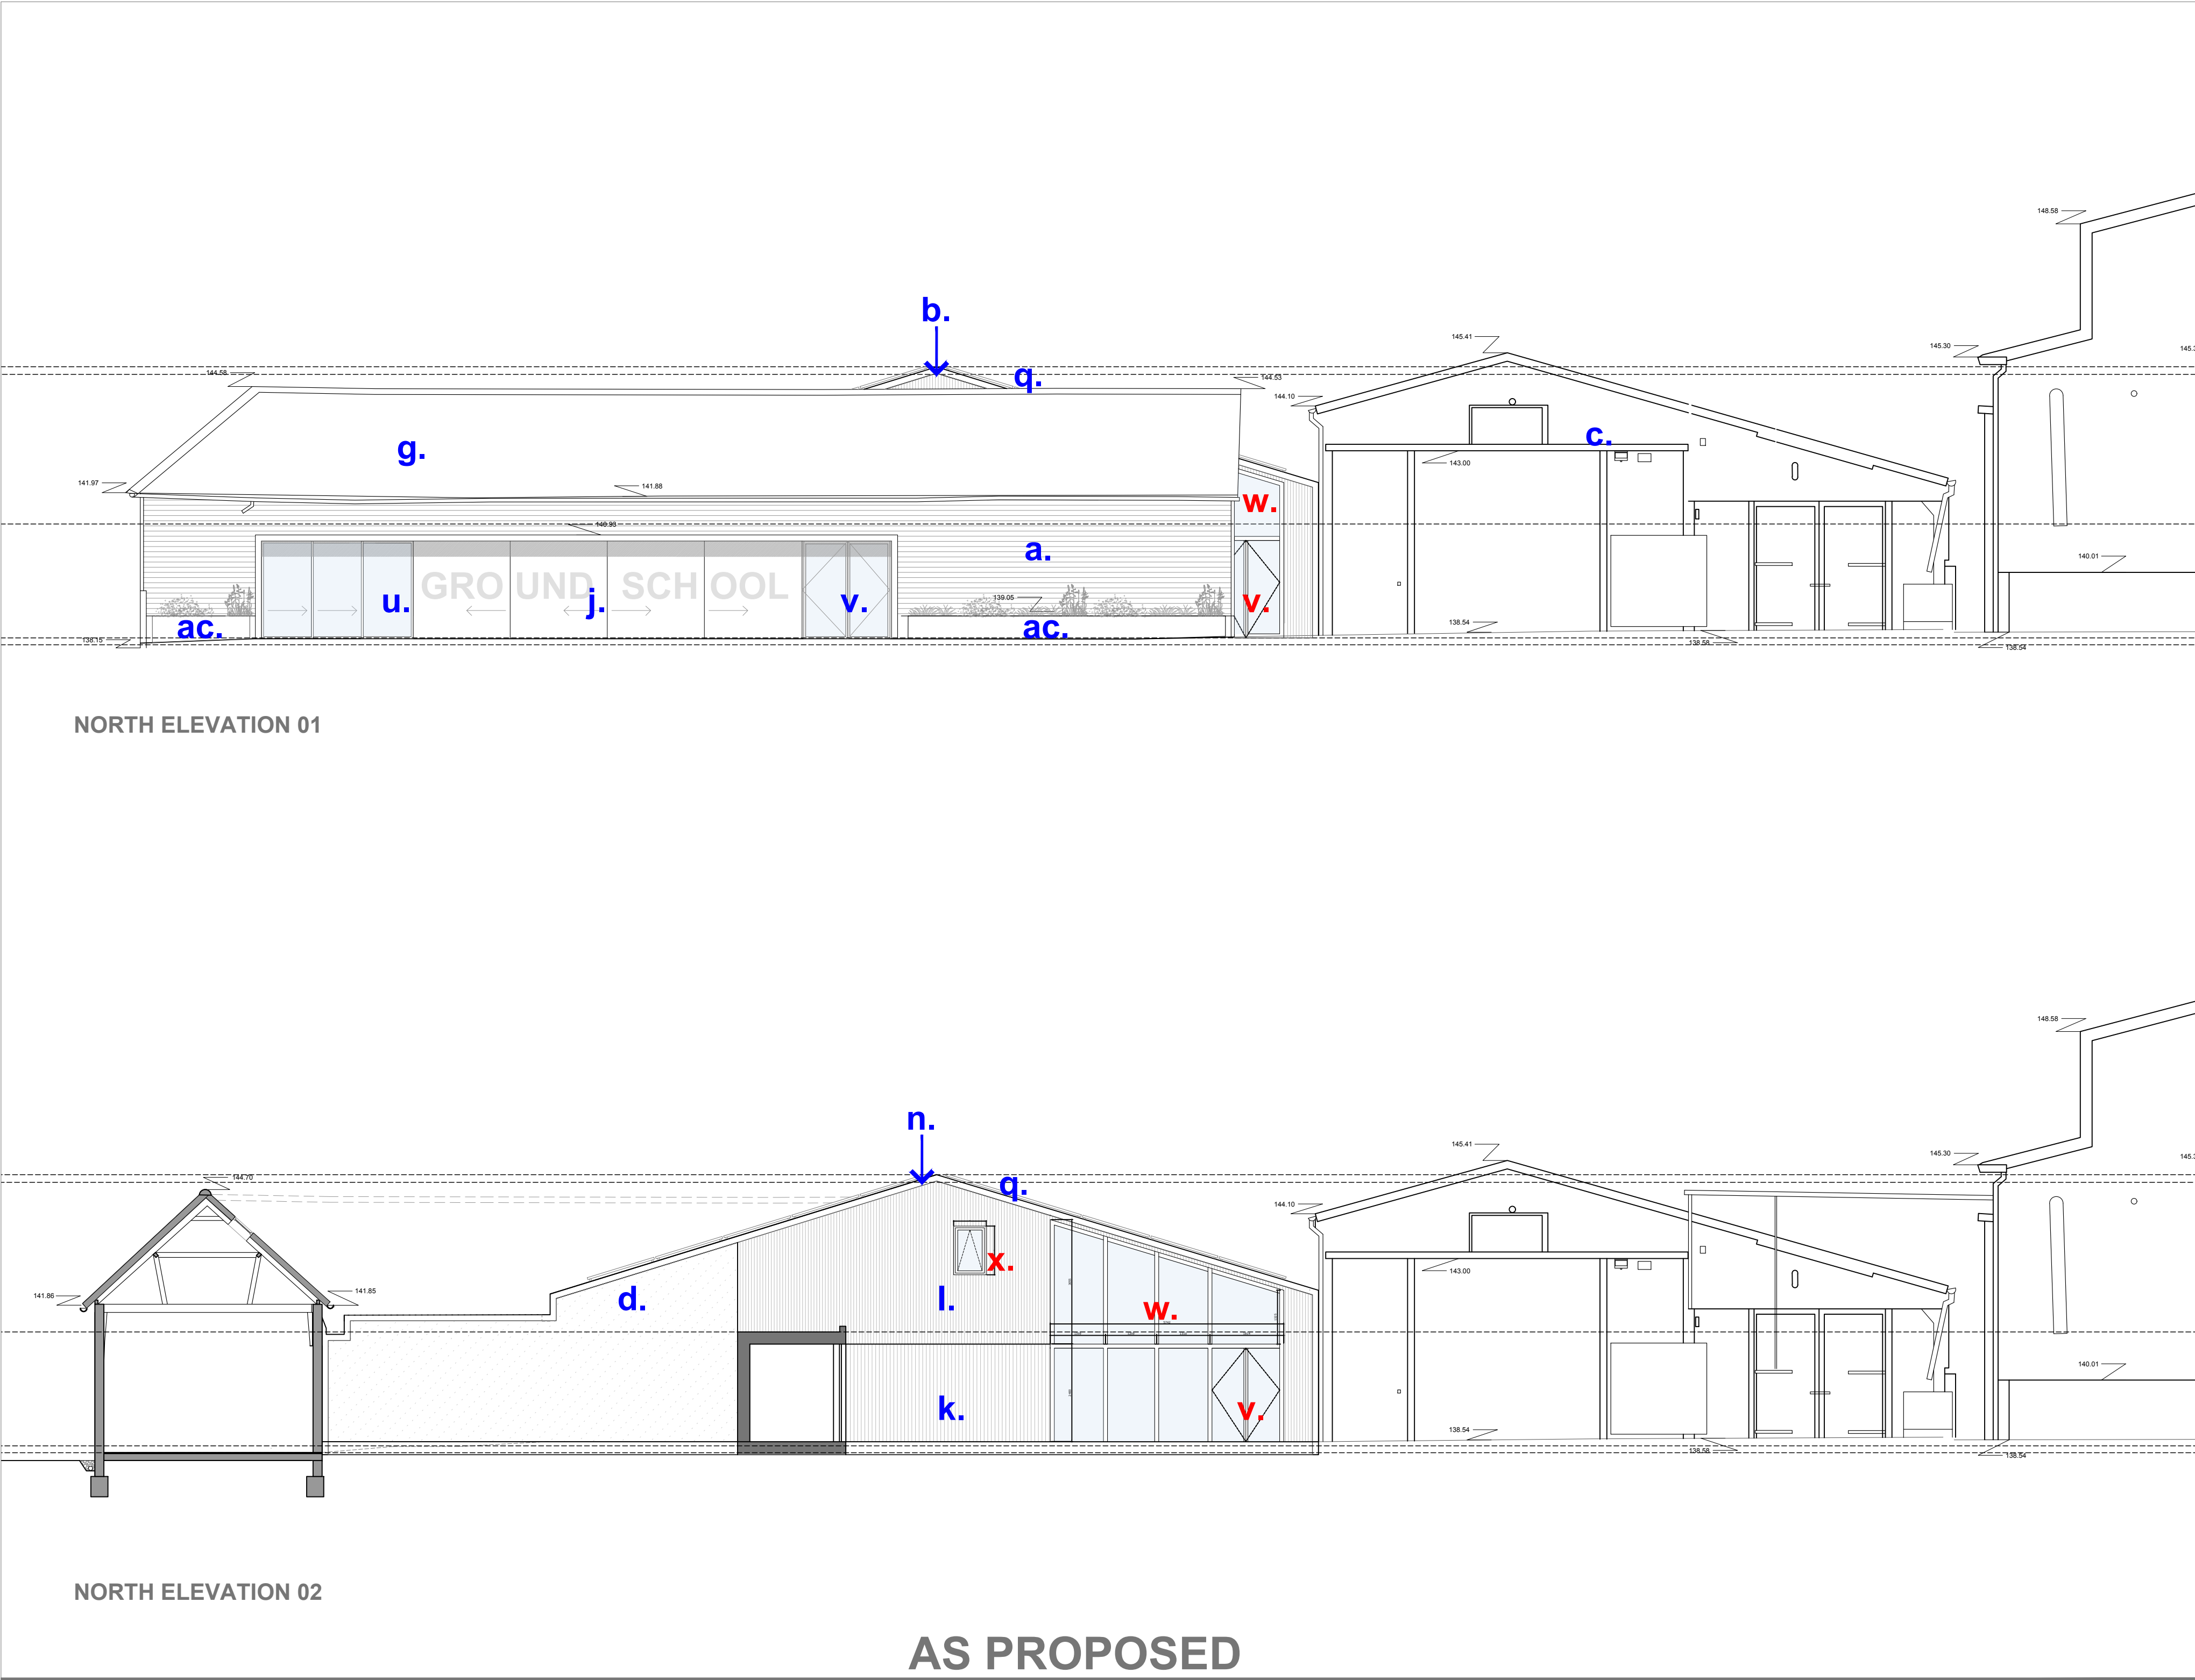
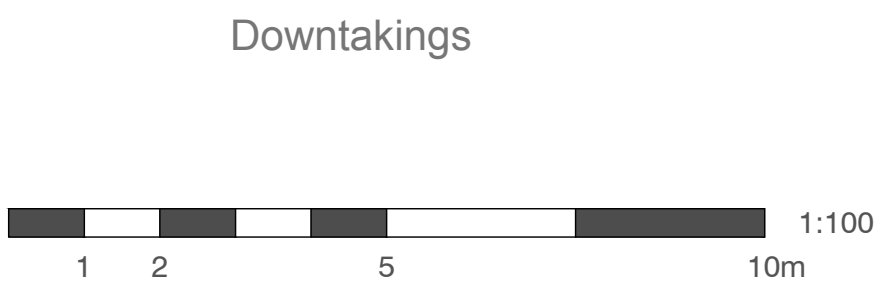


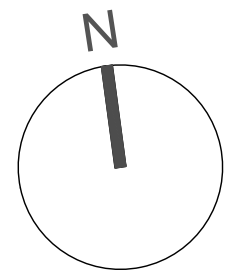

Notes:

- a. Existing timber frame barn
- b. Existing concrete frame barn
- c. Existing steel frame barn
- d. New single storey building replacing existing outbuildings/lean to structure with black timber weatherboarding and corrugated roof
- e. Existing timber door
- f. Existing corrugated roof - metal or fiber cement
- g. Existing fibre cement slate tiles
- h. Existing red clay tiles
- i. Existing timber framed window
- j. Cladding - New external sliding shutters (oxidised metal finish)
- k. Cladding - New charred timber cladding
- l. Cladding - New corrugated cladding (hemp or fibre cement)
- m. Cladding - New polycarbonate cladding
- n. Roof - New metal boxed-profile roof sheets
- o. Roof - New single storey extension - Flat roof EPDM
- p. Roof - New single storey extension - Wildflower roof, low-pitched and flat roof
- q. Roof - New solar panels array
- r. Canopy
- s. Horizontal brise-soleil under canopy to south courtyard
- t. New timber and metal escape stair
- u. New external sliding glazed doors (timber or aluminium)
- v. New external glazed french doors (timber or aluminium)
- w. New fixed glazing (timber or aluminium)
- x. New external windows (timber or aluminium)
- y. New aluminium cappings
- z. New parapet wall
- aa. New fire escape door
- ab. Bicycle parking
- ac. Landscape - Raise beds / planters
- ad. External blockwork render (hidden)

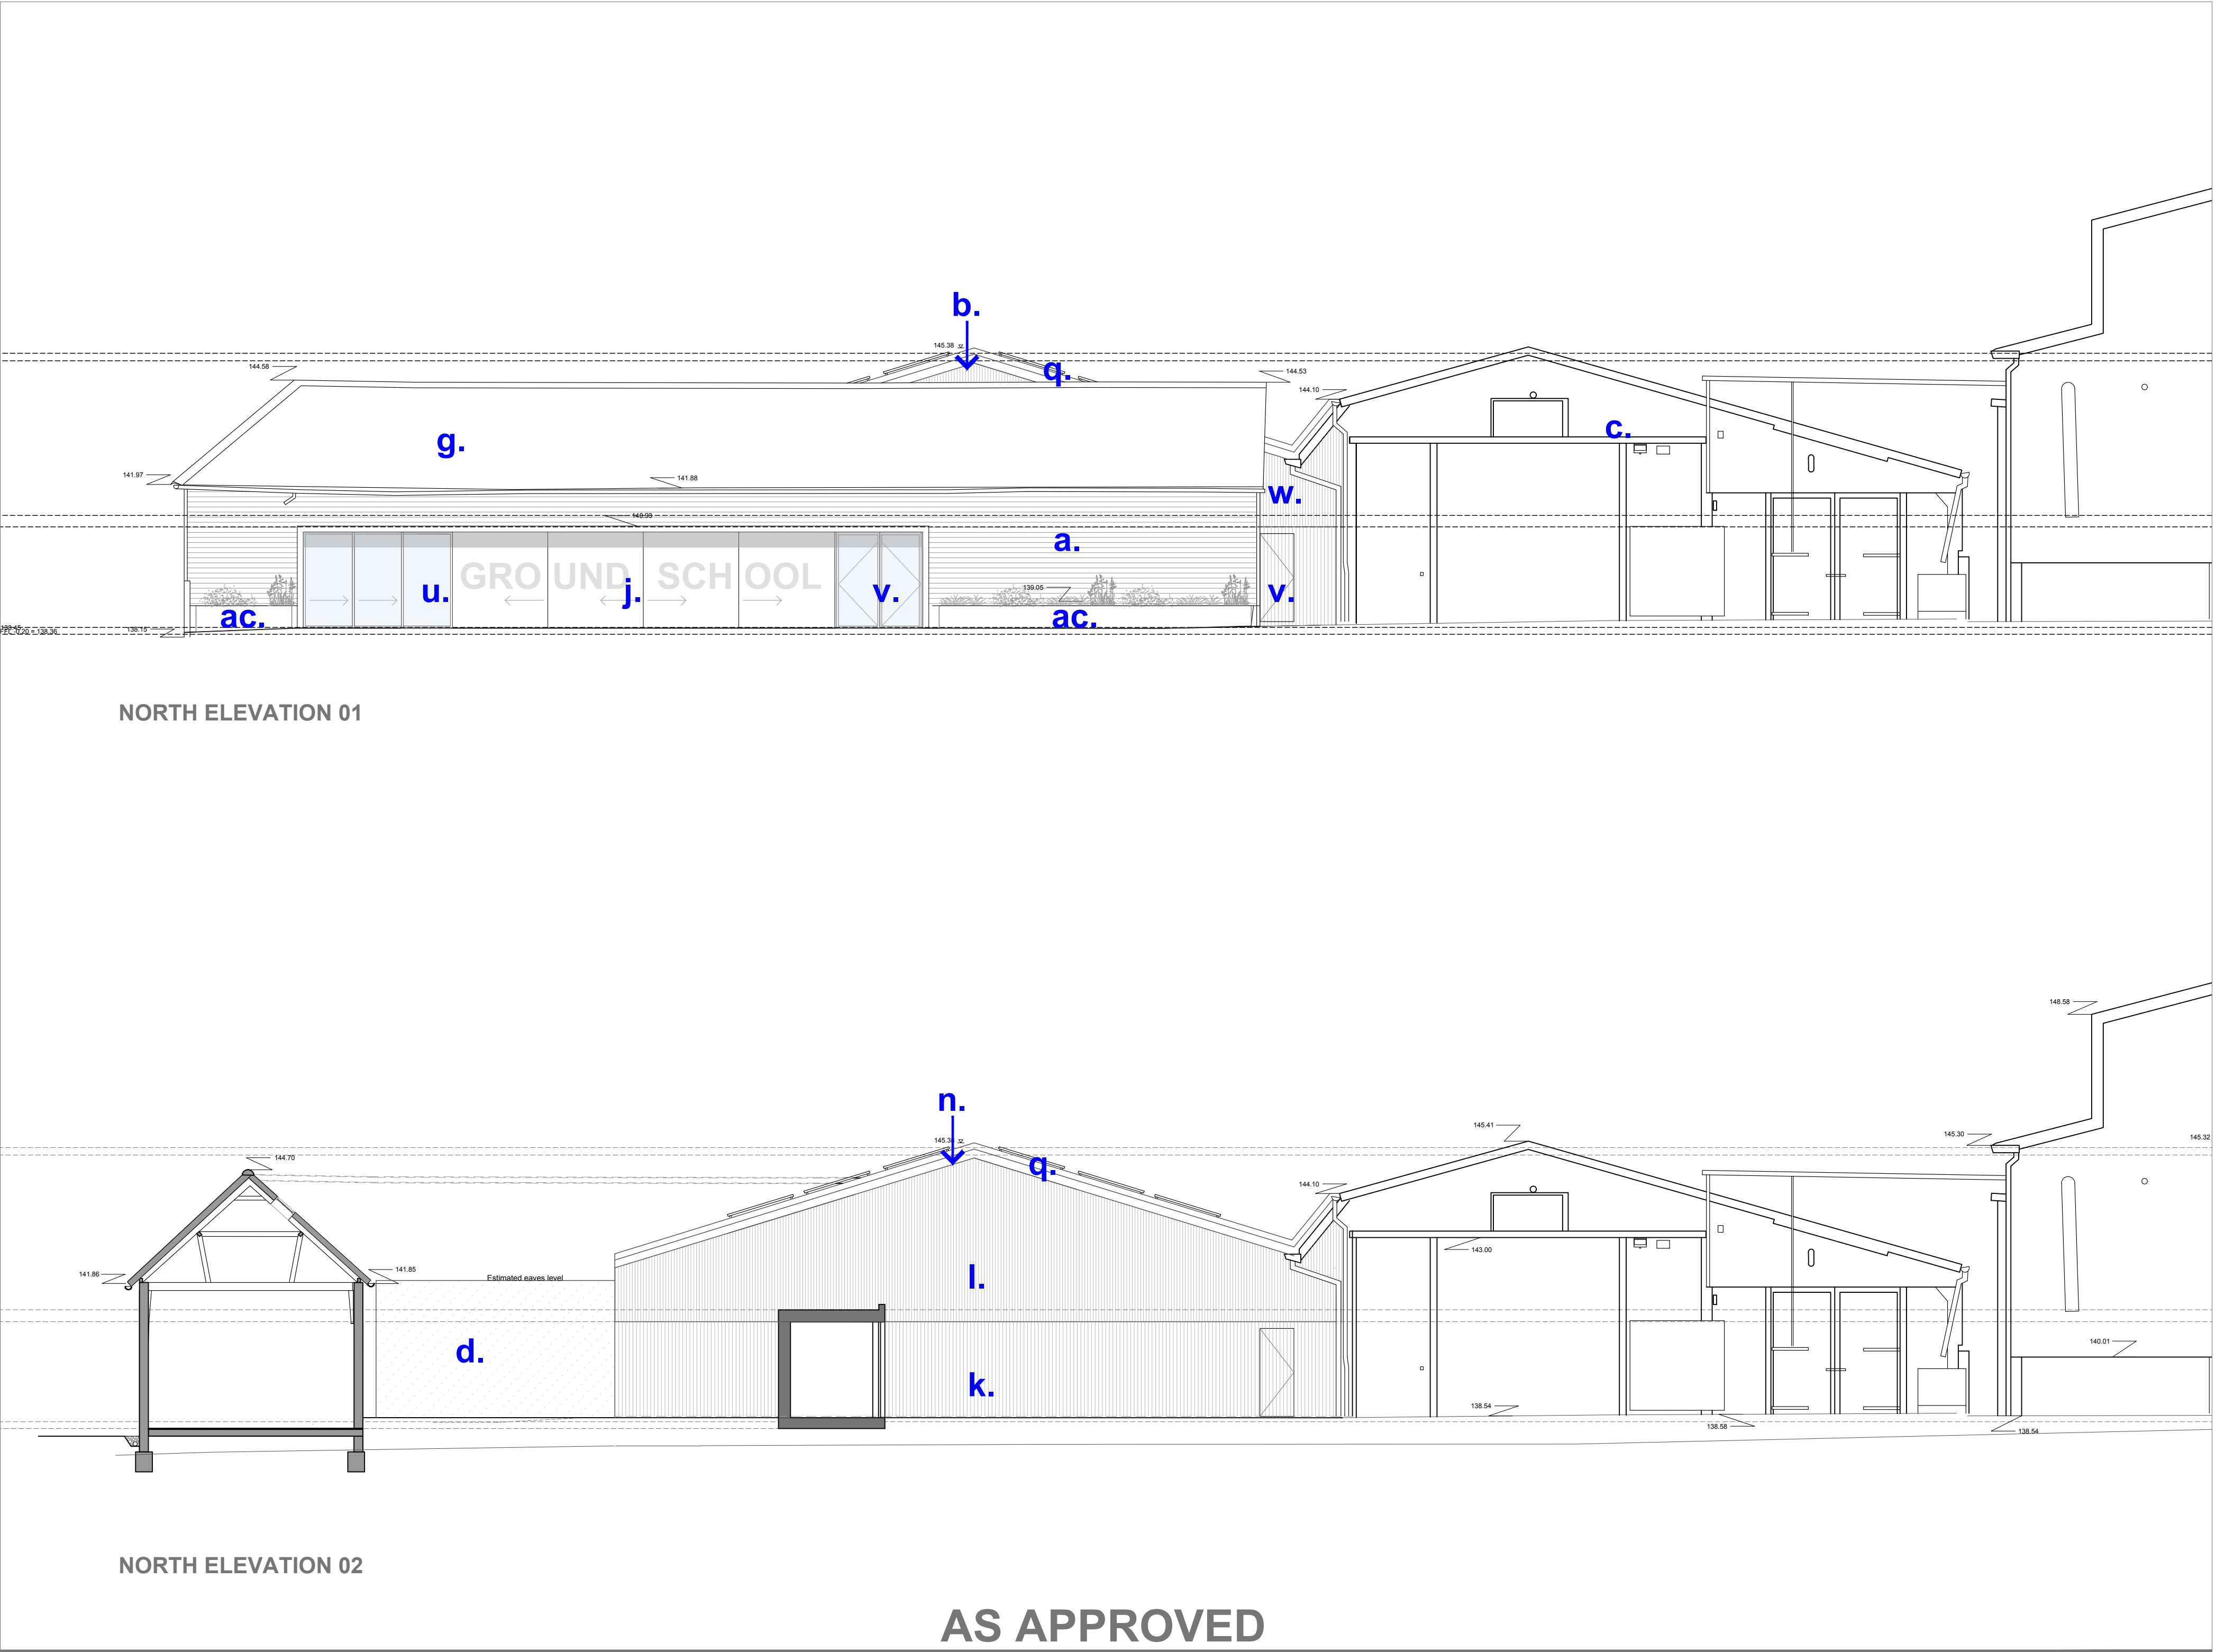

Michael Collins Architects Ltd.
Second Floor, 99 Bancroft
Hitchin, SG5 1NQ
01462 238866
michael@michaelcollinsarchitects.com
www.michaelcollinsarchitects.com

Note: This drawing is copyright.
Note: These layouts are preliminary until further surveys are undertaken.
Note: Scale and boundaries are indicative.
Note: Ownership boundary indicative based on OS data.
Note: Red dotted line is shown as site boundary.
Note: Elevation key plan not to scale.

Michael Collins Architects

Groundschool, Irongate Barns
SG4 7DR

255 Proposed Elevations
NORTH

Stage 3
Status: Non Material Amendment

REVISION Scale
1:50 @ A0

004