


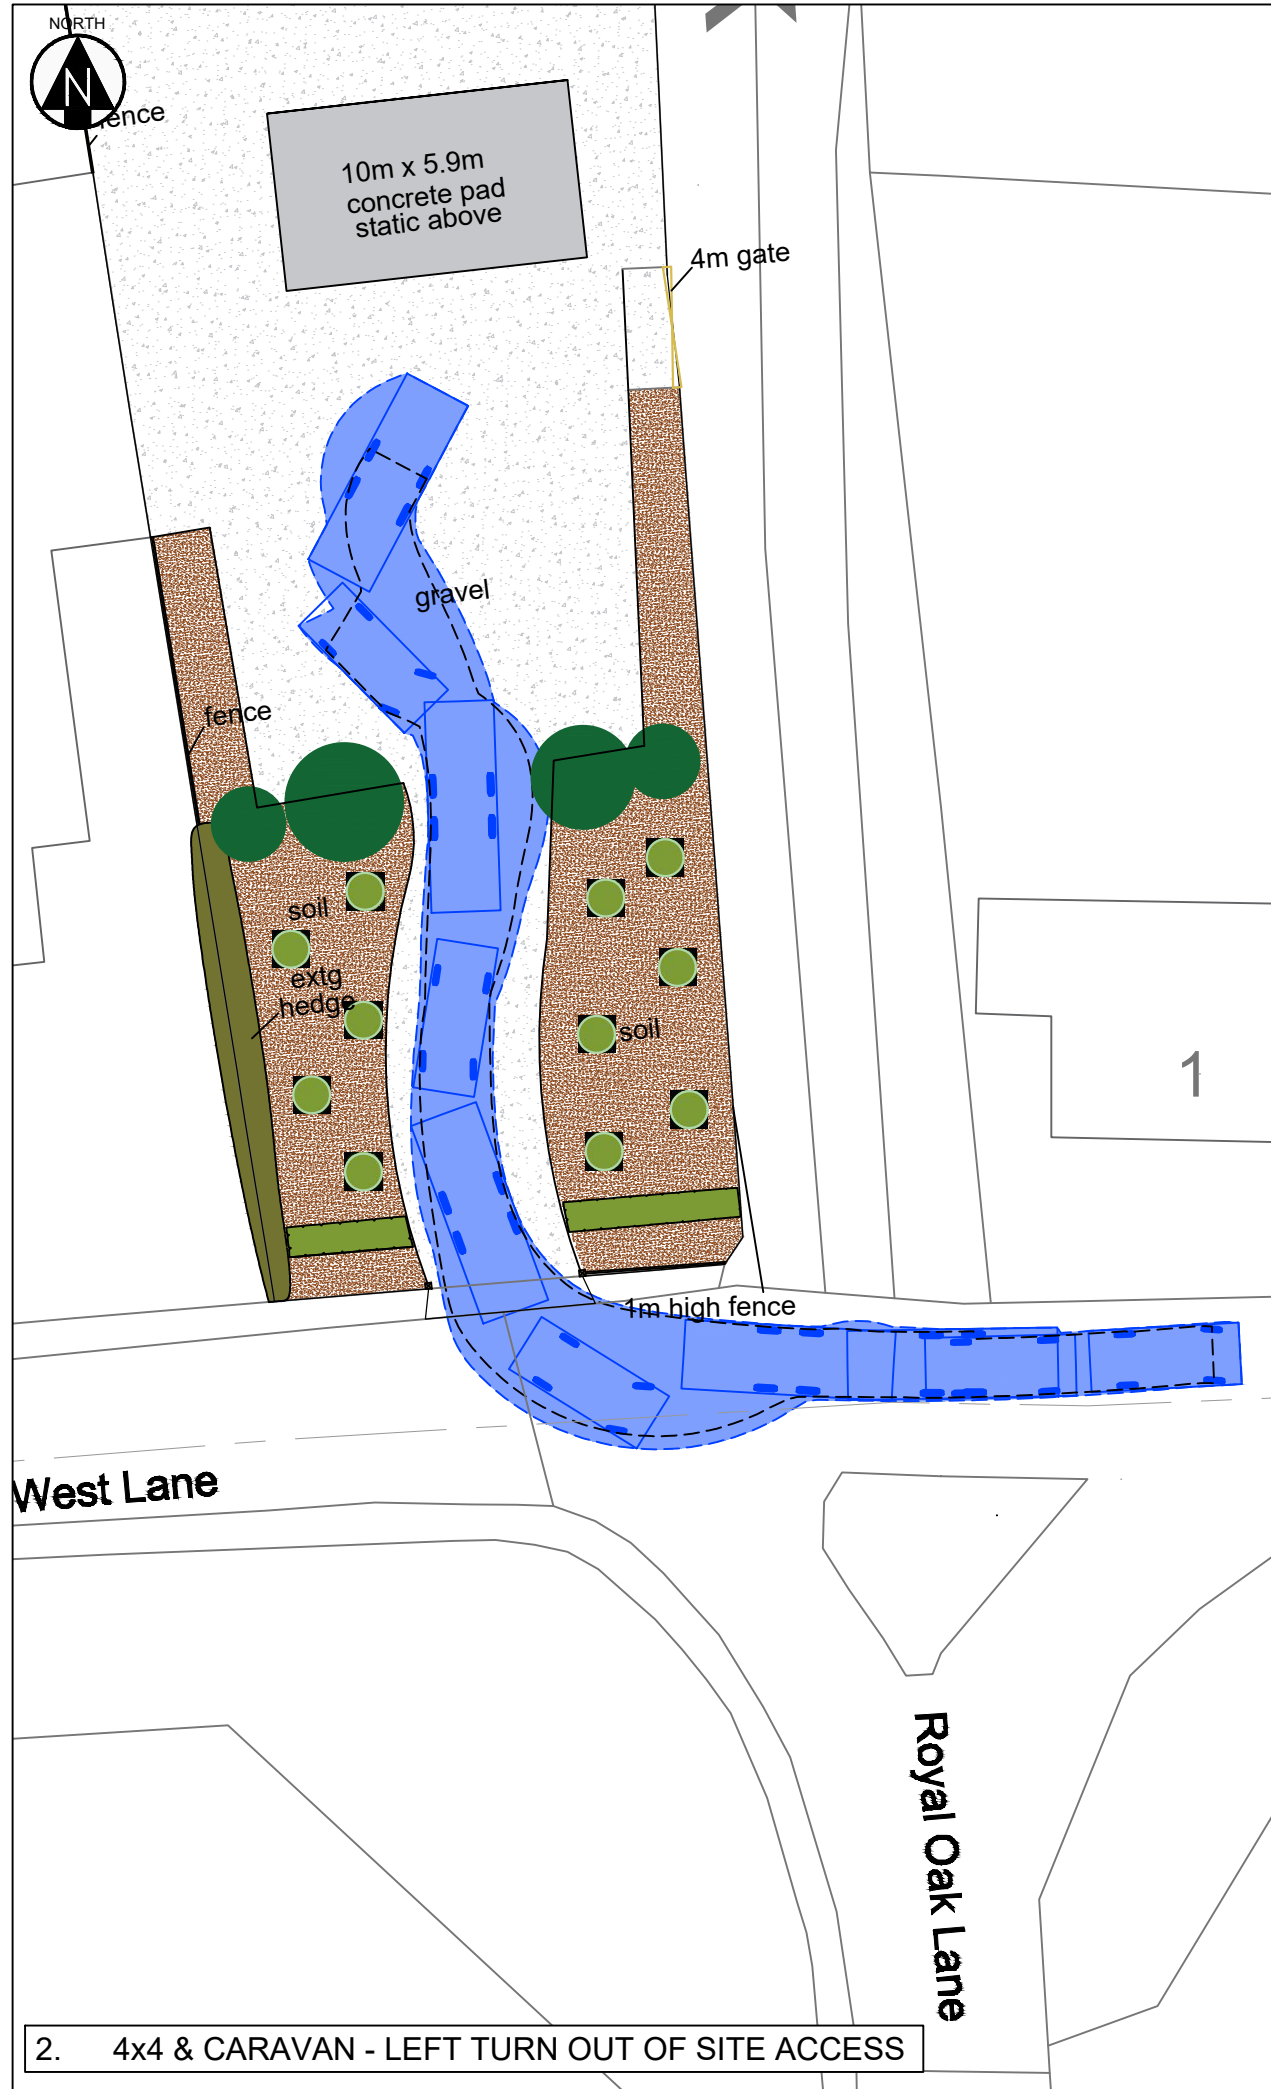

DO NOT SCALE.

VEHICLE: 4x4 & CARAVAN

FORWARD	REVERSE

Luxury 4x4 +Twin Axle Caravan (2006)

Overall Length	12.990m
Overall Width	2.295m
Overall Body Height	2.524m
Min Body Ground Clearance	0.251m
Max Track Width	2.130m
Lock to lock time	4.00s
Kerb to Kerb Turning Radius	5.800m

NOTES:

2m 0m 10m

SCALE - 1:250

Rev.	Date	Revision details	By
P02	09.12.25	Layout updated	RS
P01	02.12.25	First issue	RS

JOHN RUSSELL TRANSPORT PLANNING

Client

Project

STATIC CARAVAN SITE,
LAND ADJACENT TO 1 WEST LANE,
WEST LANE,
PIRTON,
HERTFORDSHIRE,
SG5 3RA

Drawing title

Proposed Arrangement
Vehicle Swept Path Analysis

Drawing no.	Revision
PIR - SPA-01	P02

Status	Date	Issue Date
INFORMATION	02.12.25	02.12.25

Scale	Drawn by	Checked by
1:250 @ A3	RS	JR