


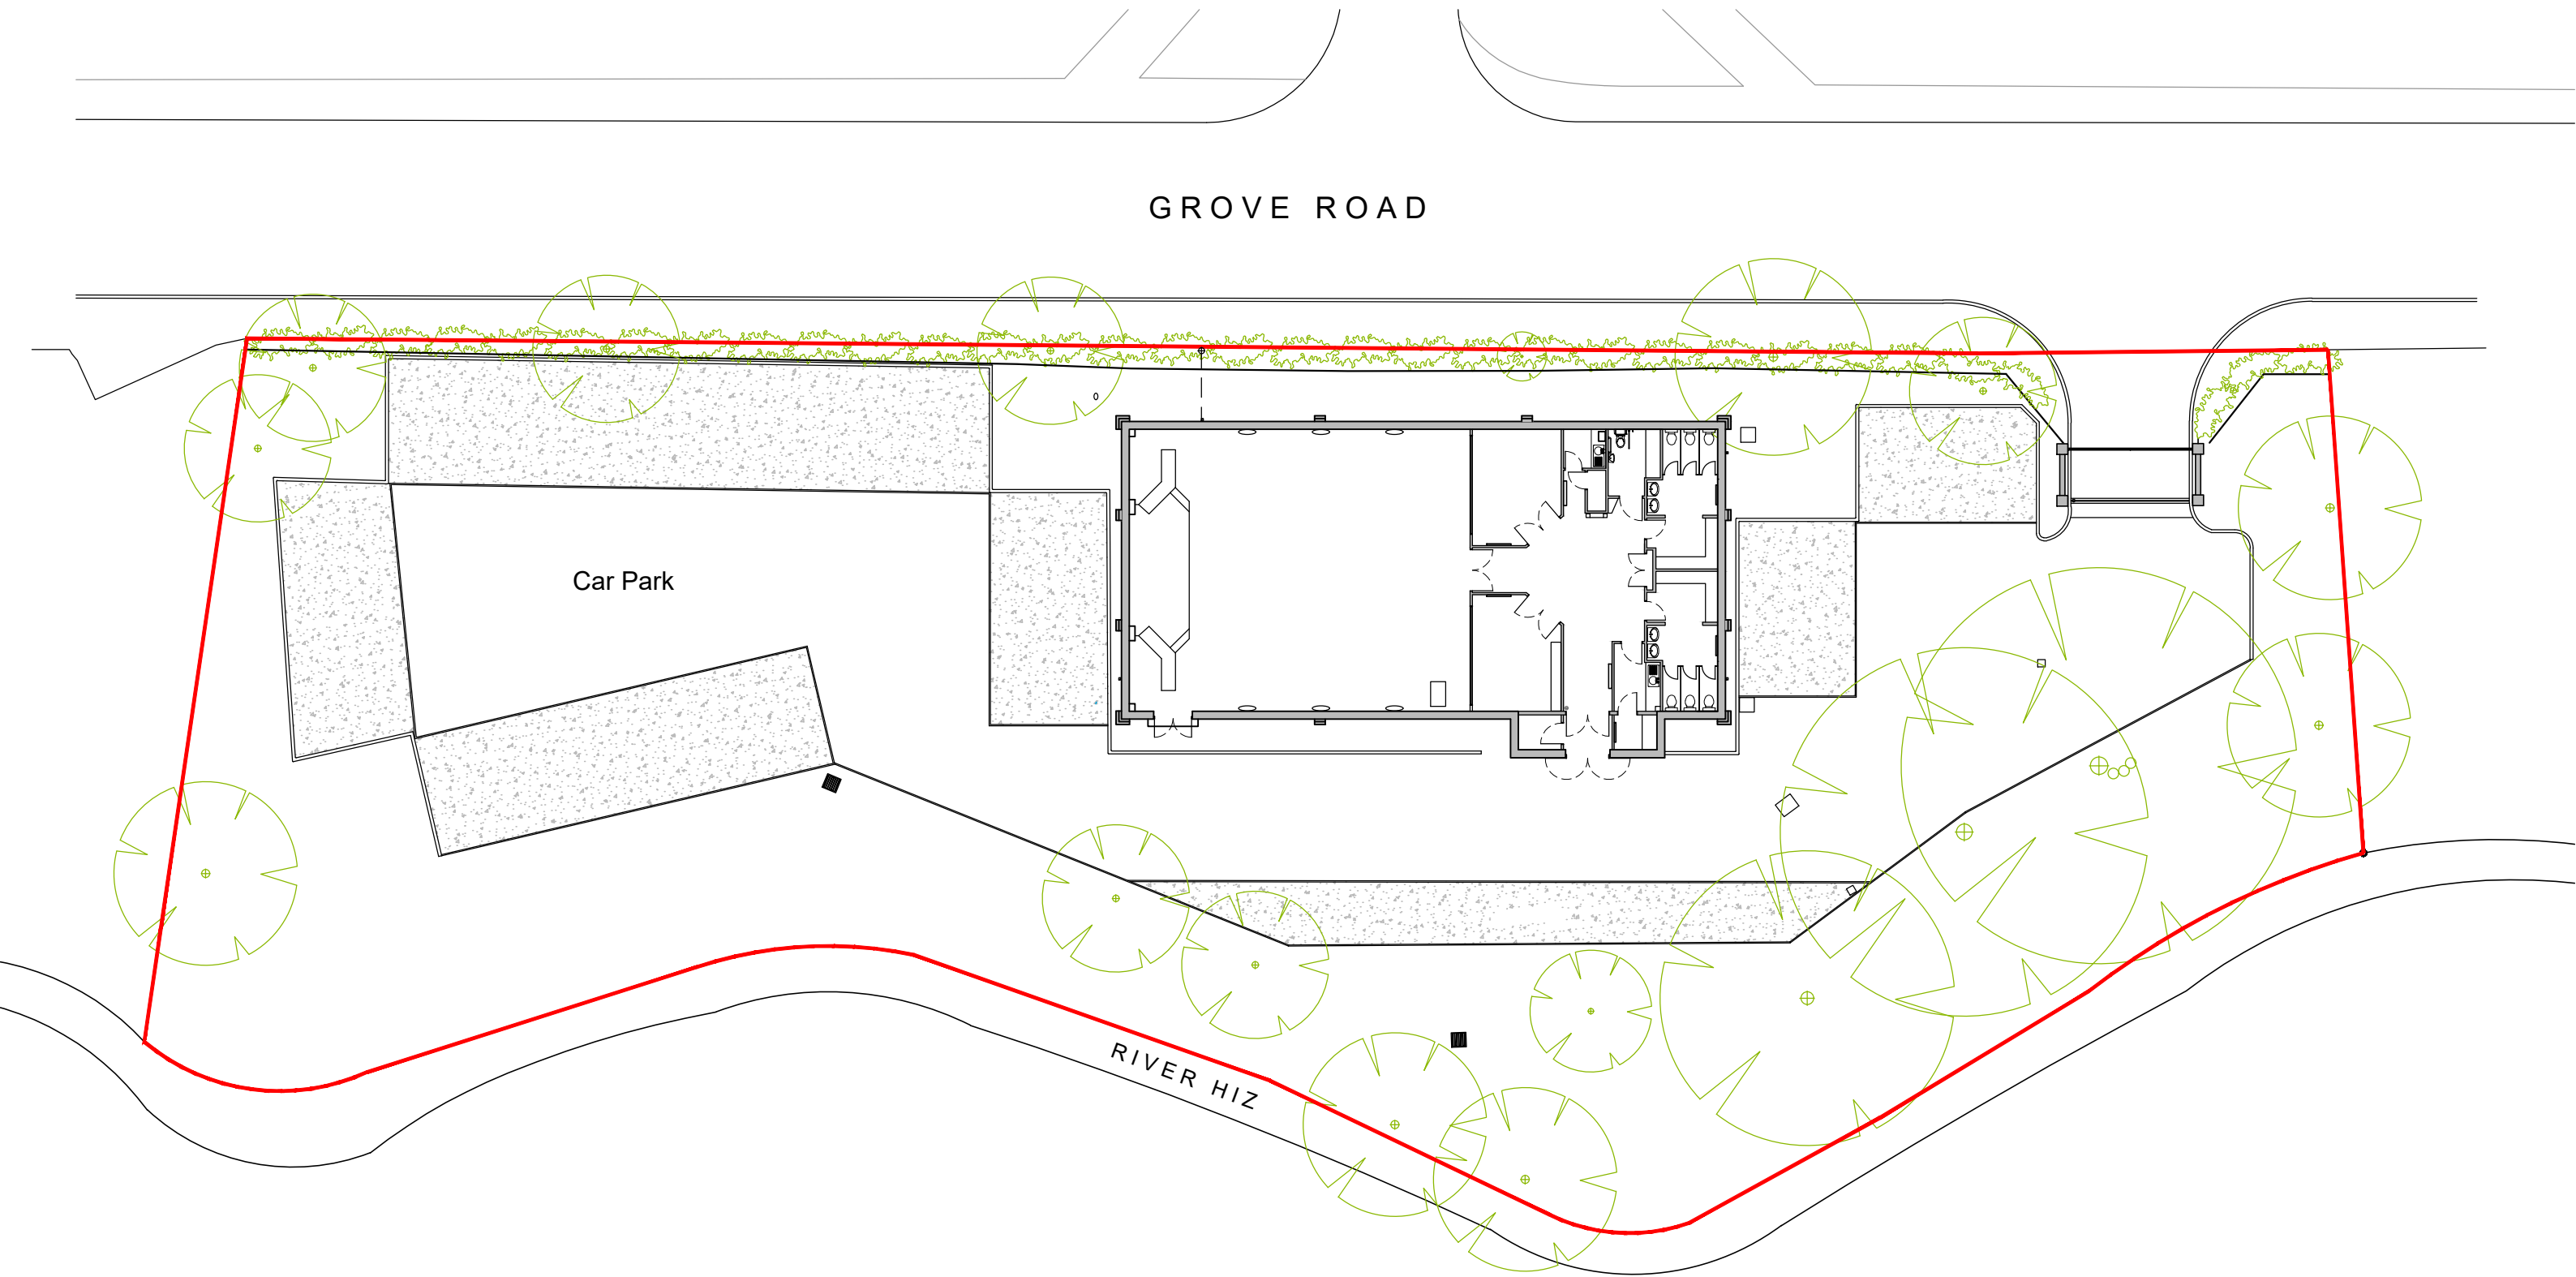

PLANNING

P1	FIRST ISSUE	15.11.24	LDH
REV	DESCRIPTION	DATE	DRAWN