



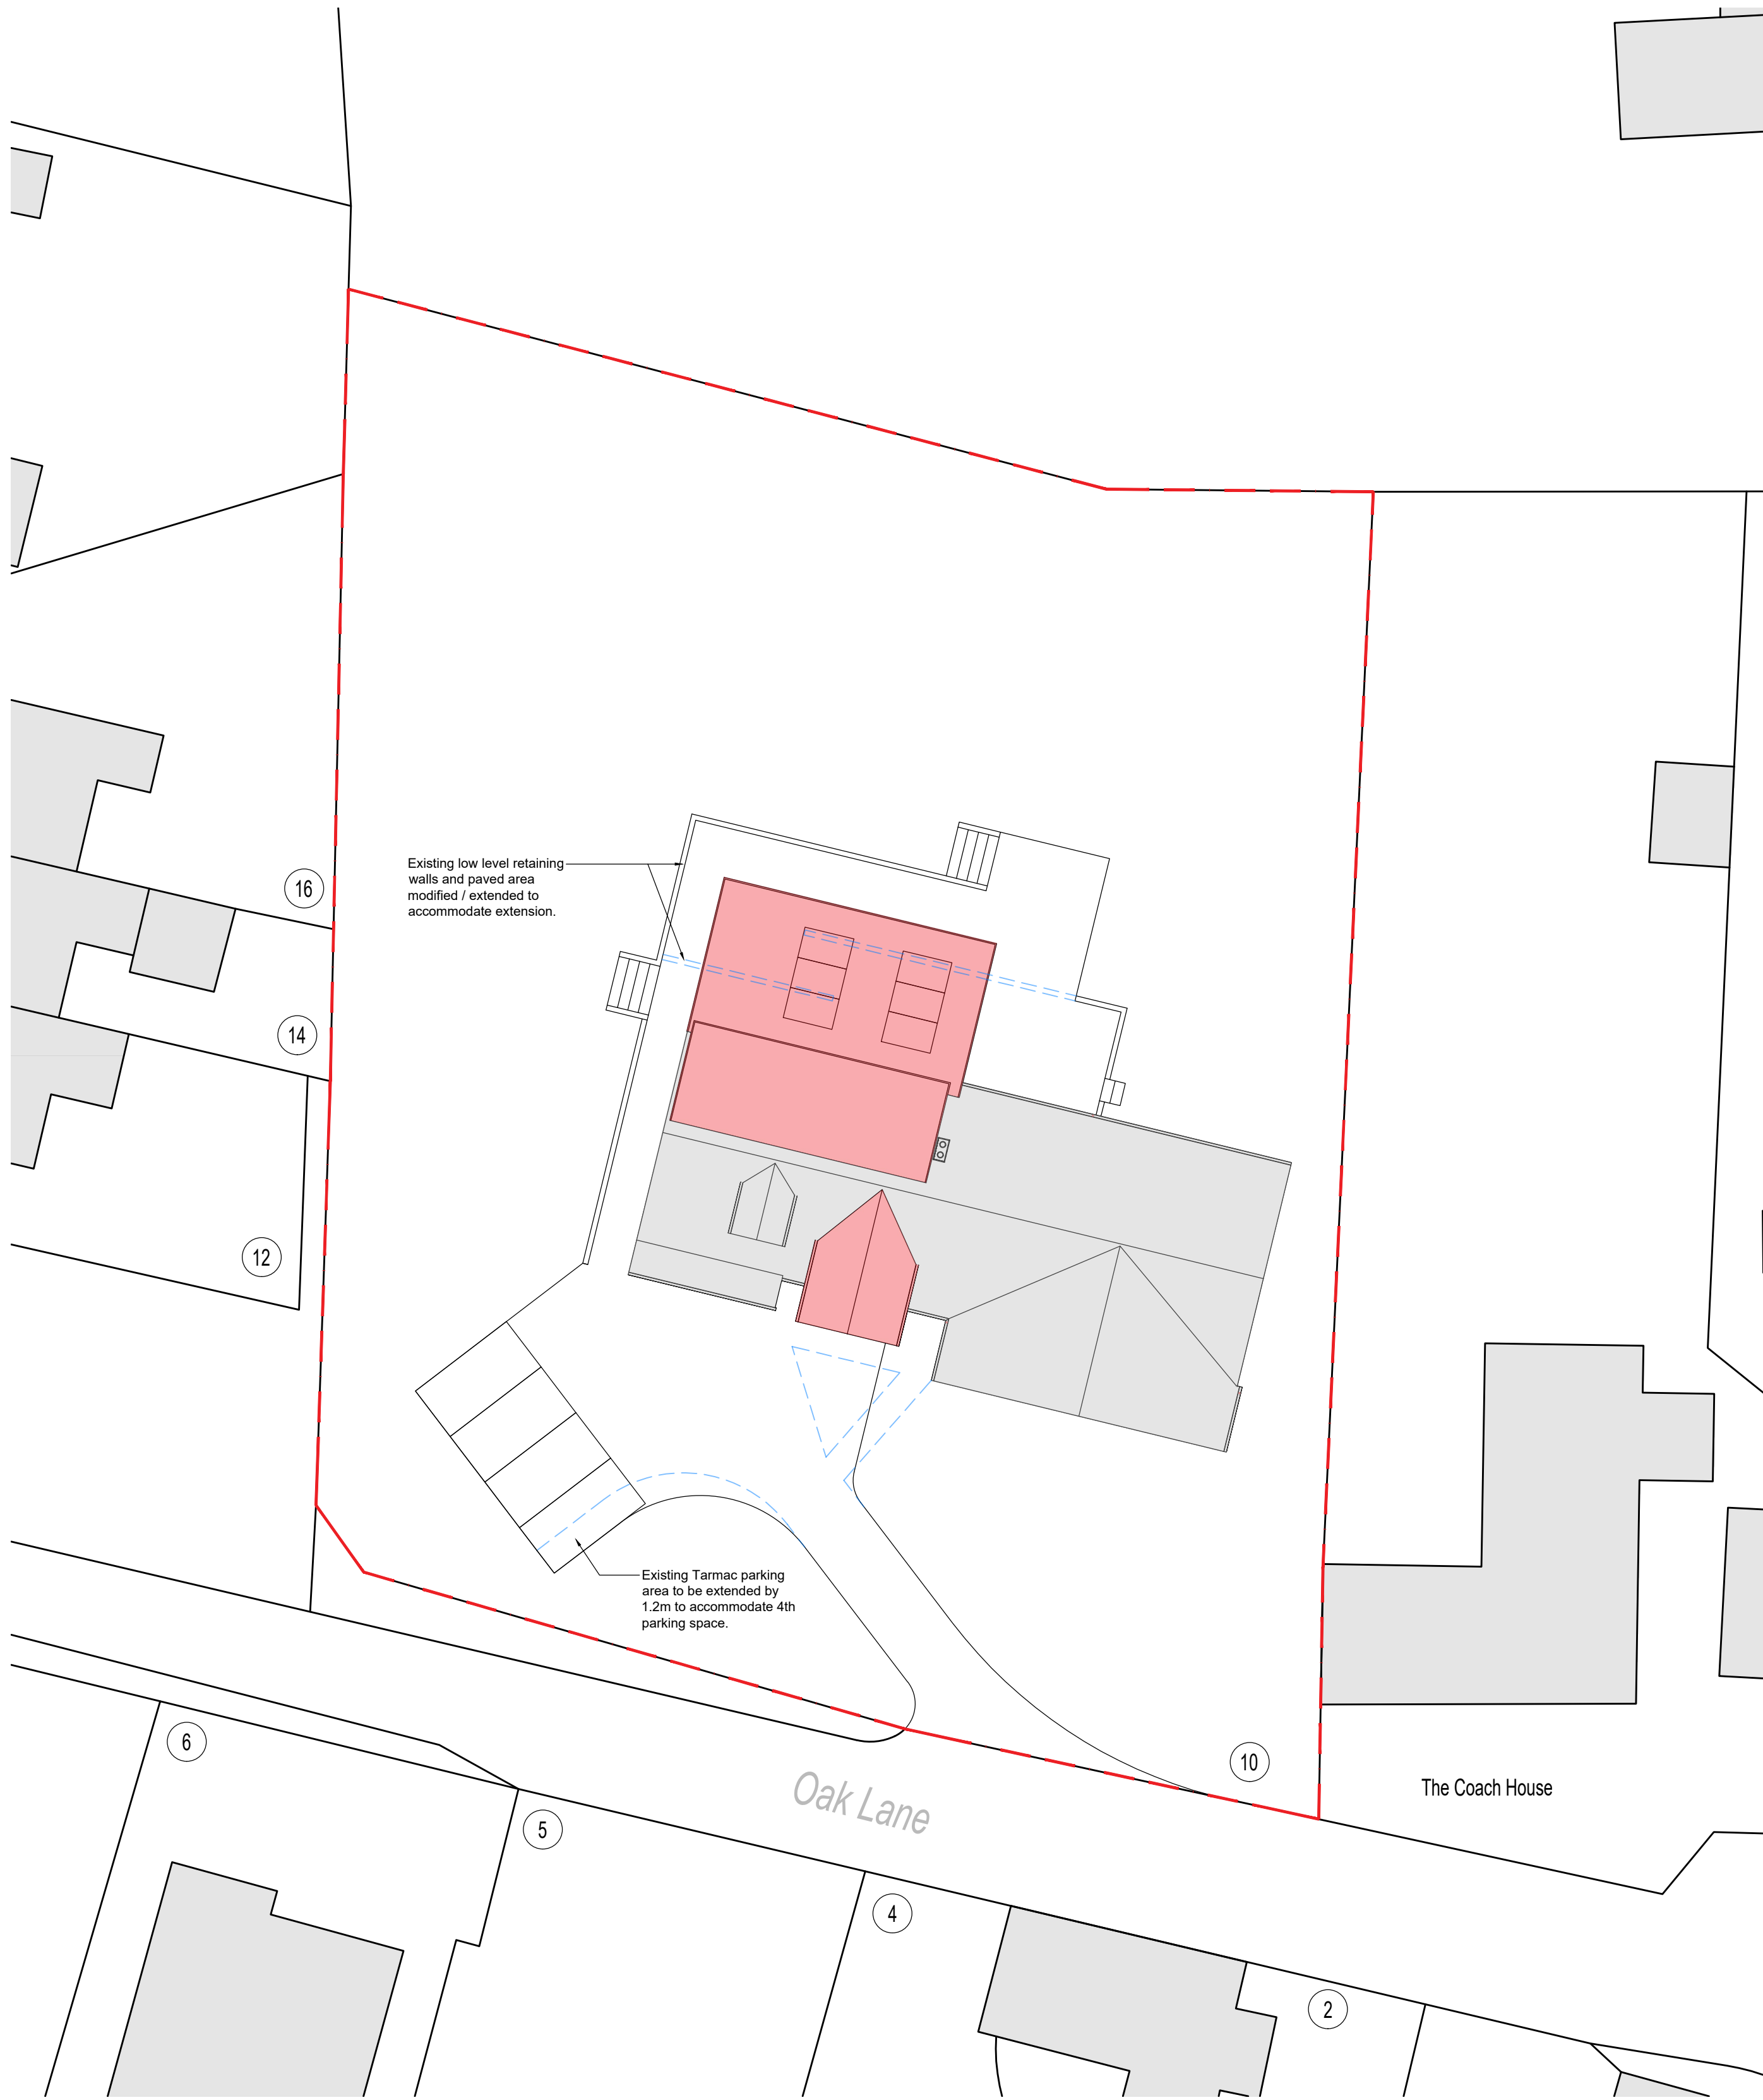

PROPOSED BLOCK PLAN @ 1 TO 200

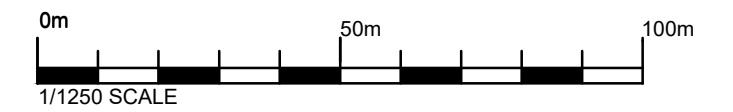

SITE LOCATION PLAN @ 1 TO 1250



Rev.	Date	Details	Drawn	Checked
Issued for:				
PLANNING				
Project/Client:		Project No:		
10 Oak Lane		Dwg No: A010		
		Rev.		
		Scale:		
		As Indicated at A1		
Drawing:		North:		
Site & Location Plans		Drawn By:		
		Date:		
		Checked By:		
		Date:		



D.Chandler Architectural Design Ltd.
Devonshire Business Centre, Works Rd, Letchworth, SG6 1GJ
Tel : 07901 864 742 - Email : daniel@dcarchitectural.org