




AP APPENDIX
LAND USE FRAMEWORK PLAN

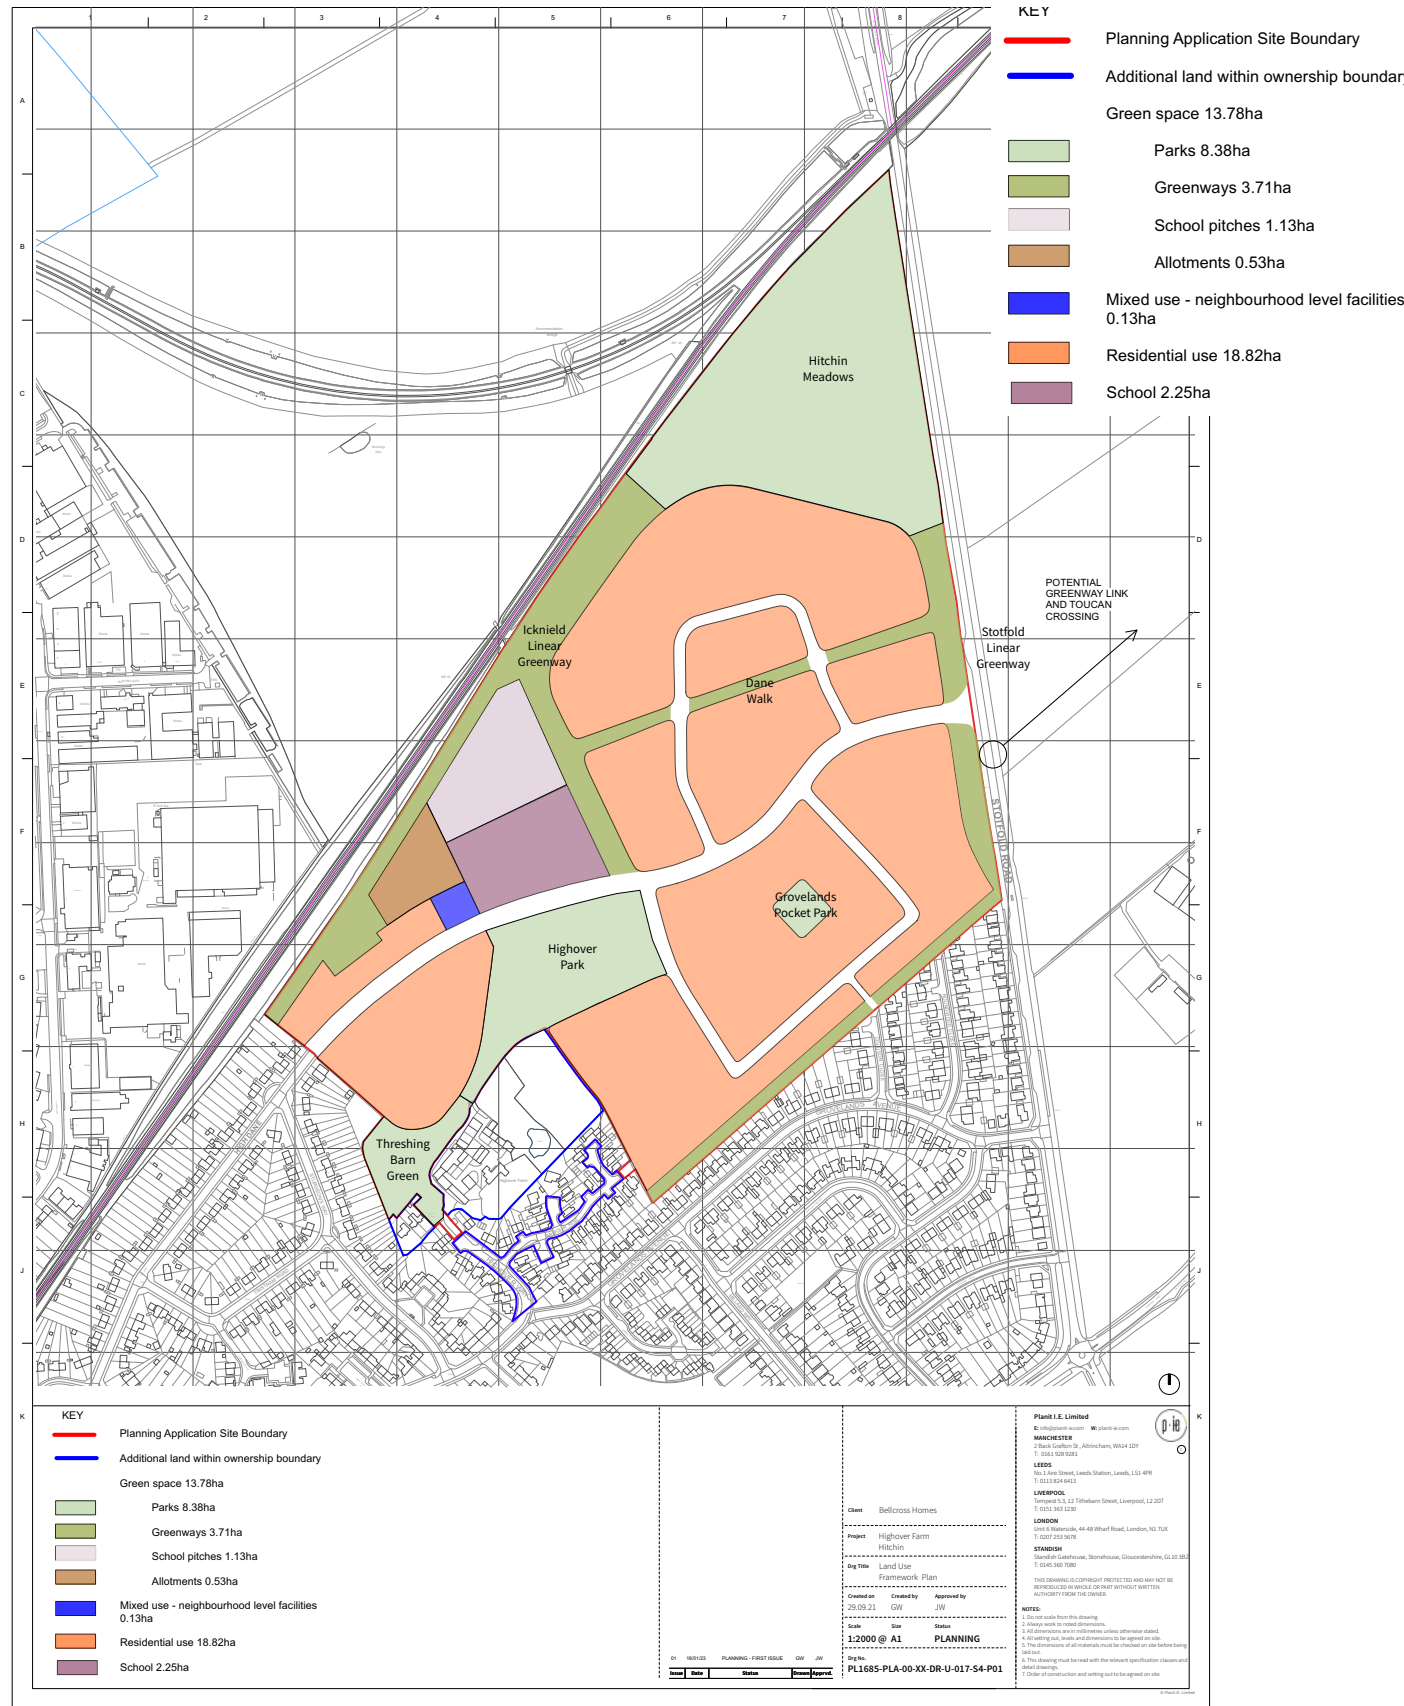


MOVEMENT ACCESS FRAMEWORK PLAN

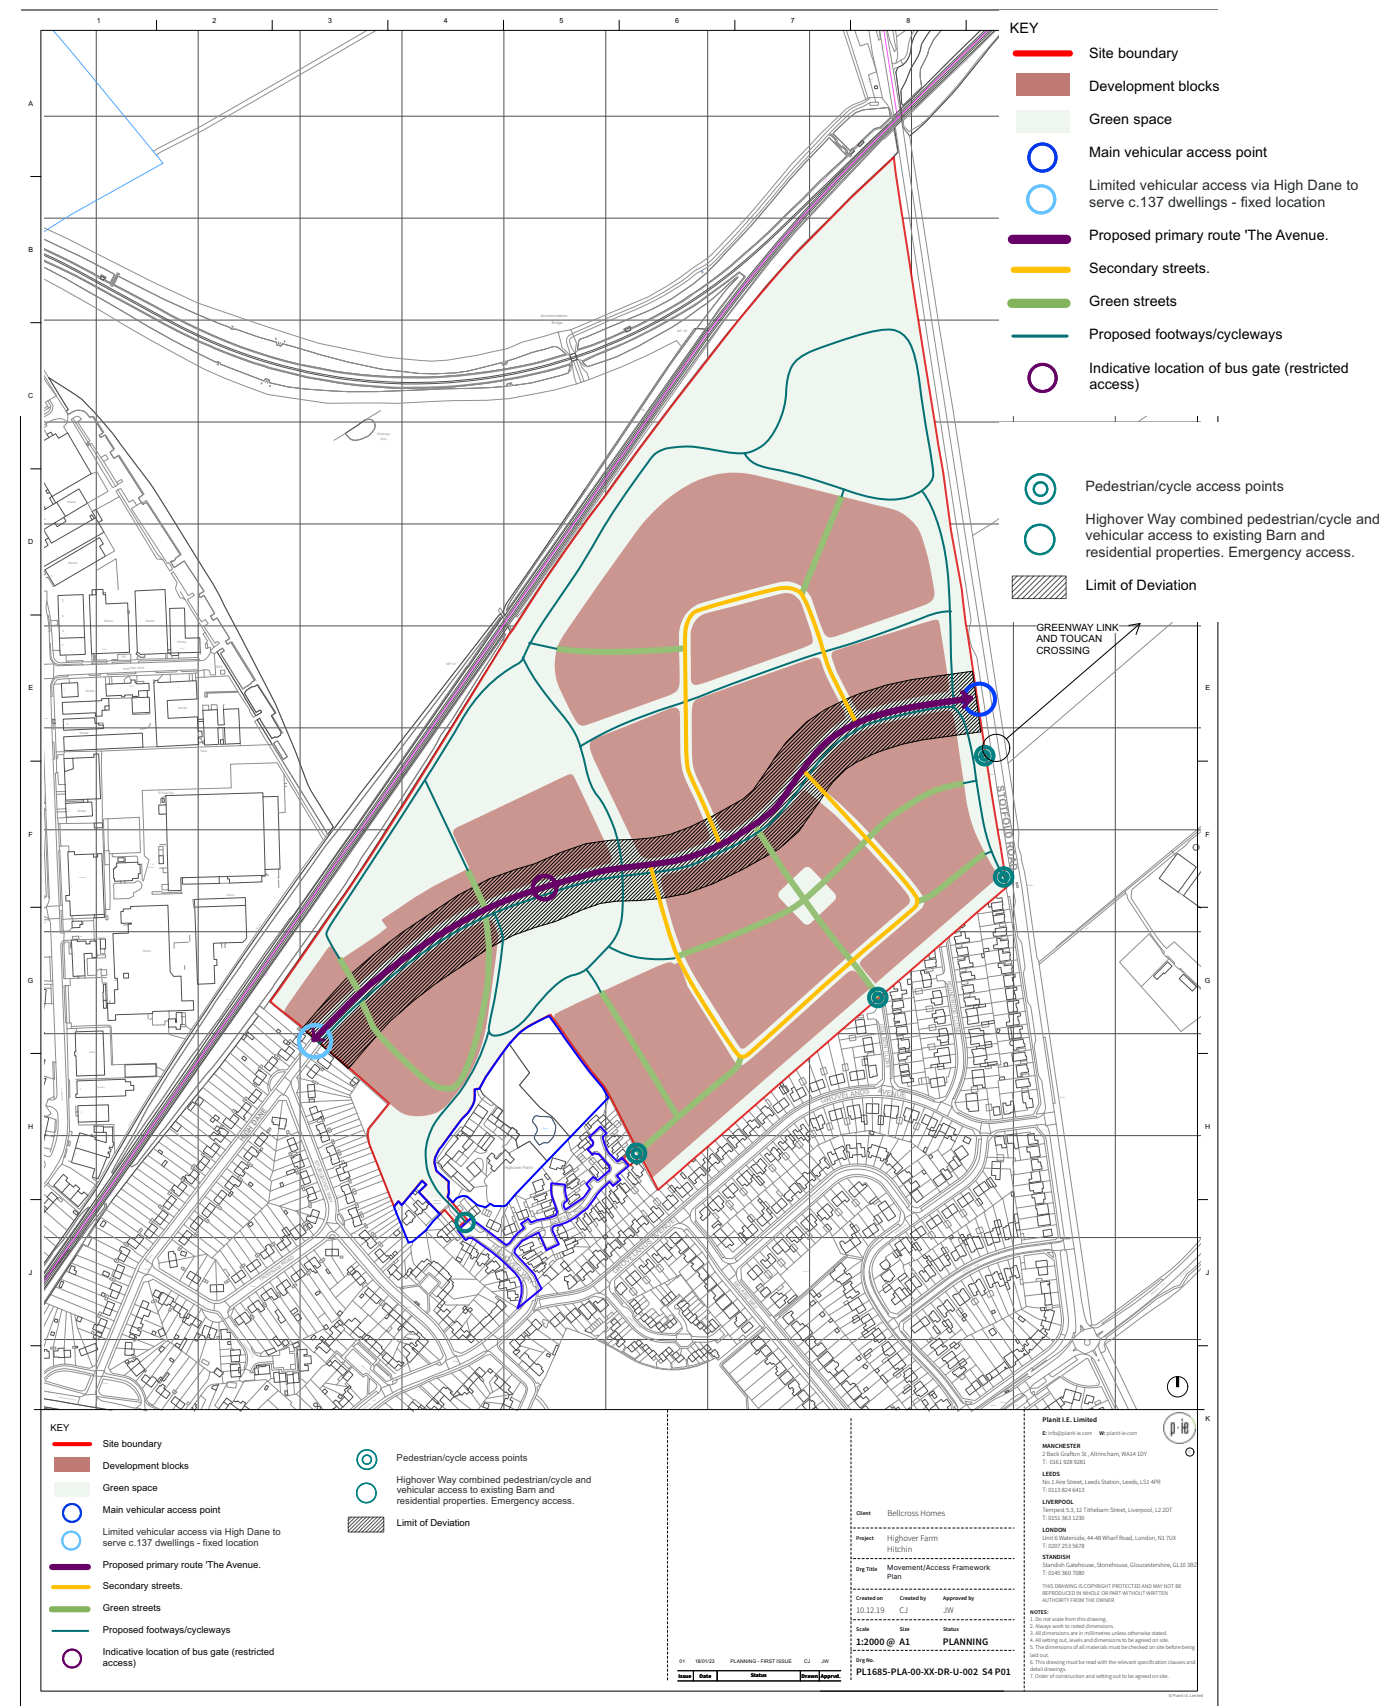

AP APPENDIX
CHARACTER AREAS FRAMEWORK PLAN

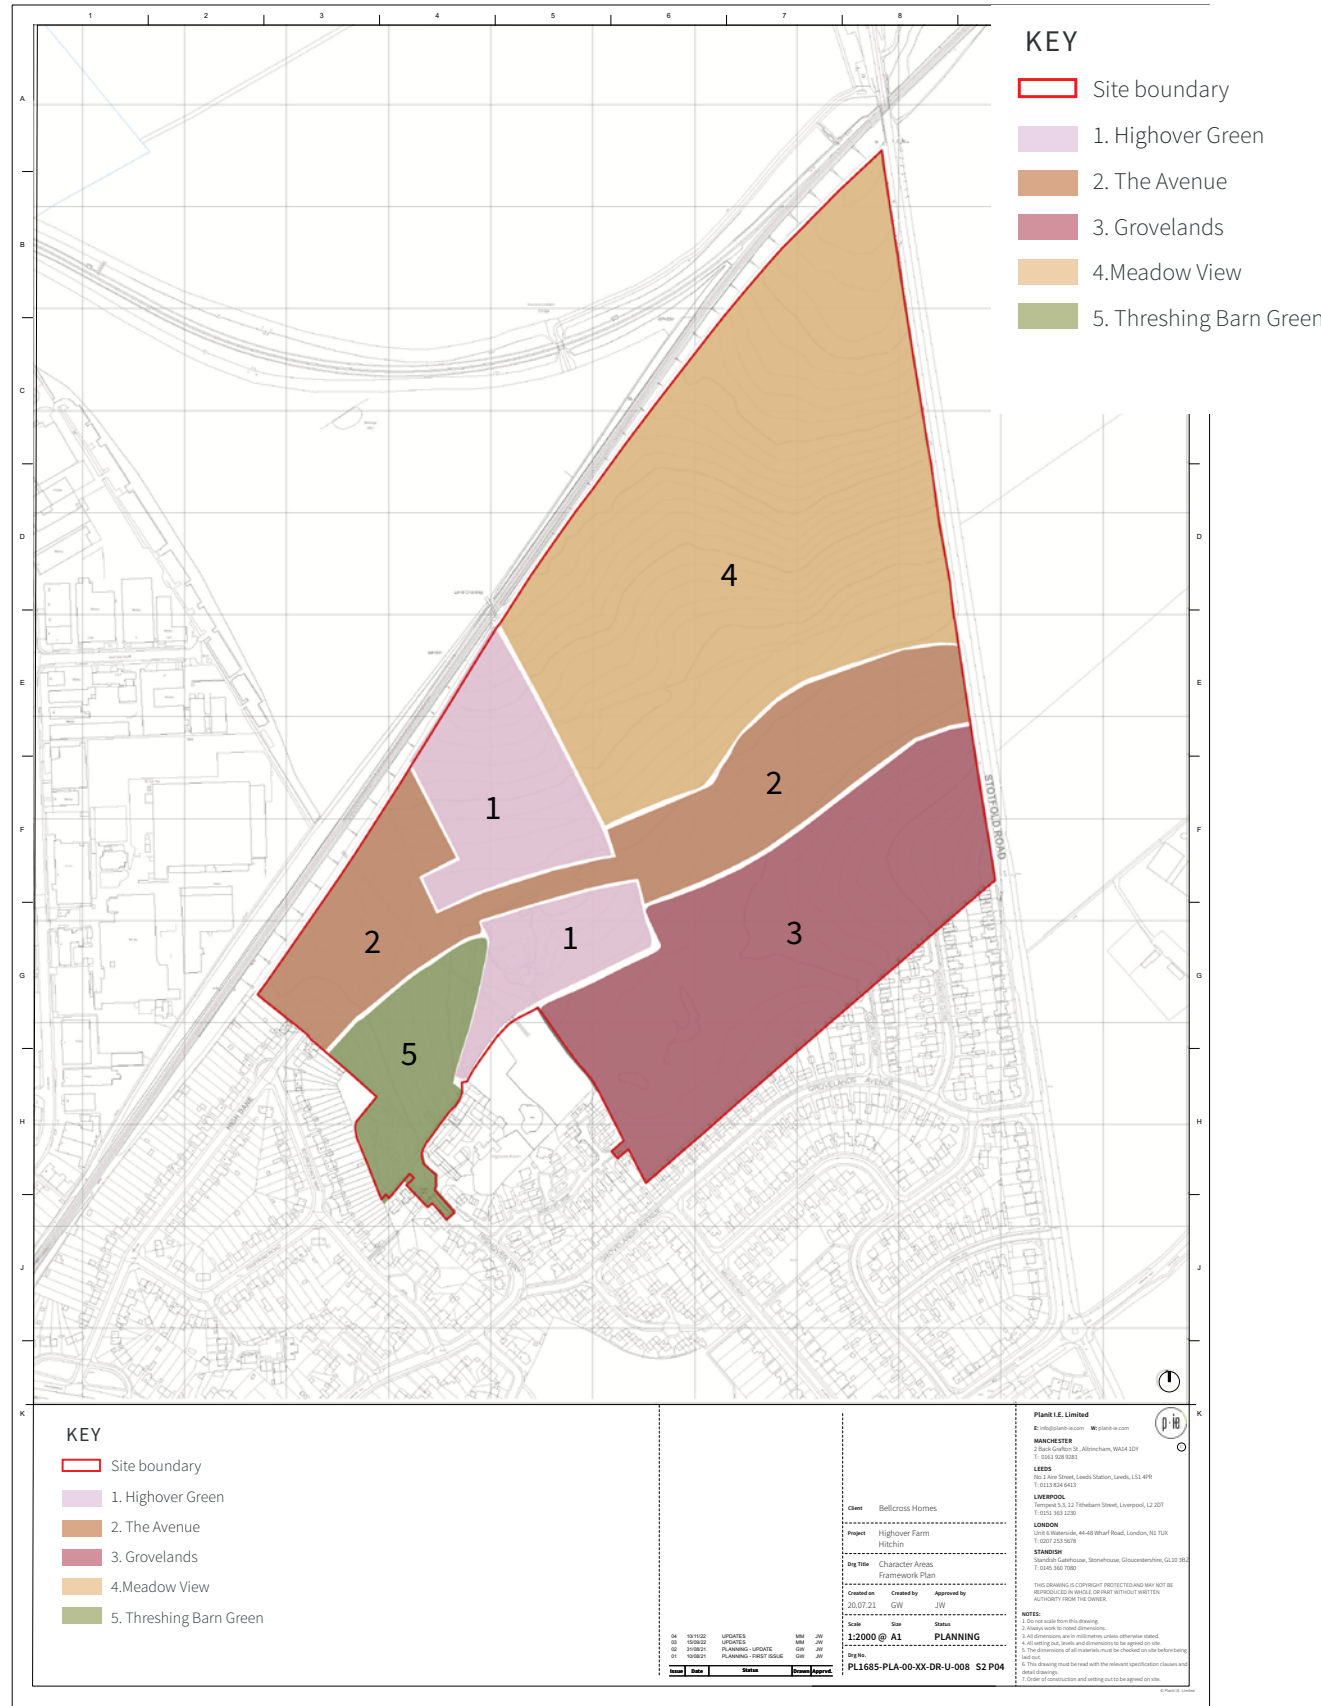


DENSITY HEIGHT FRAMEWORK PLAN

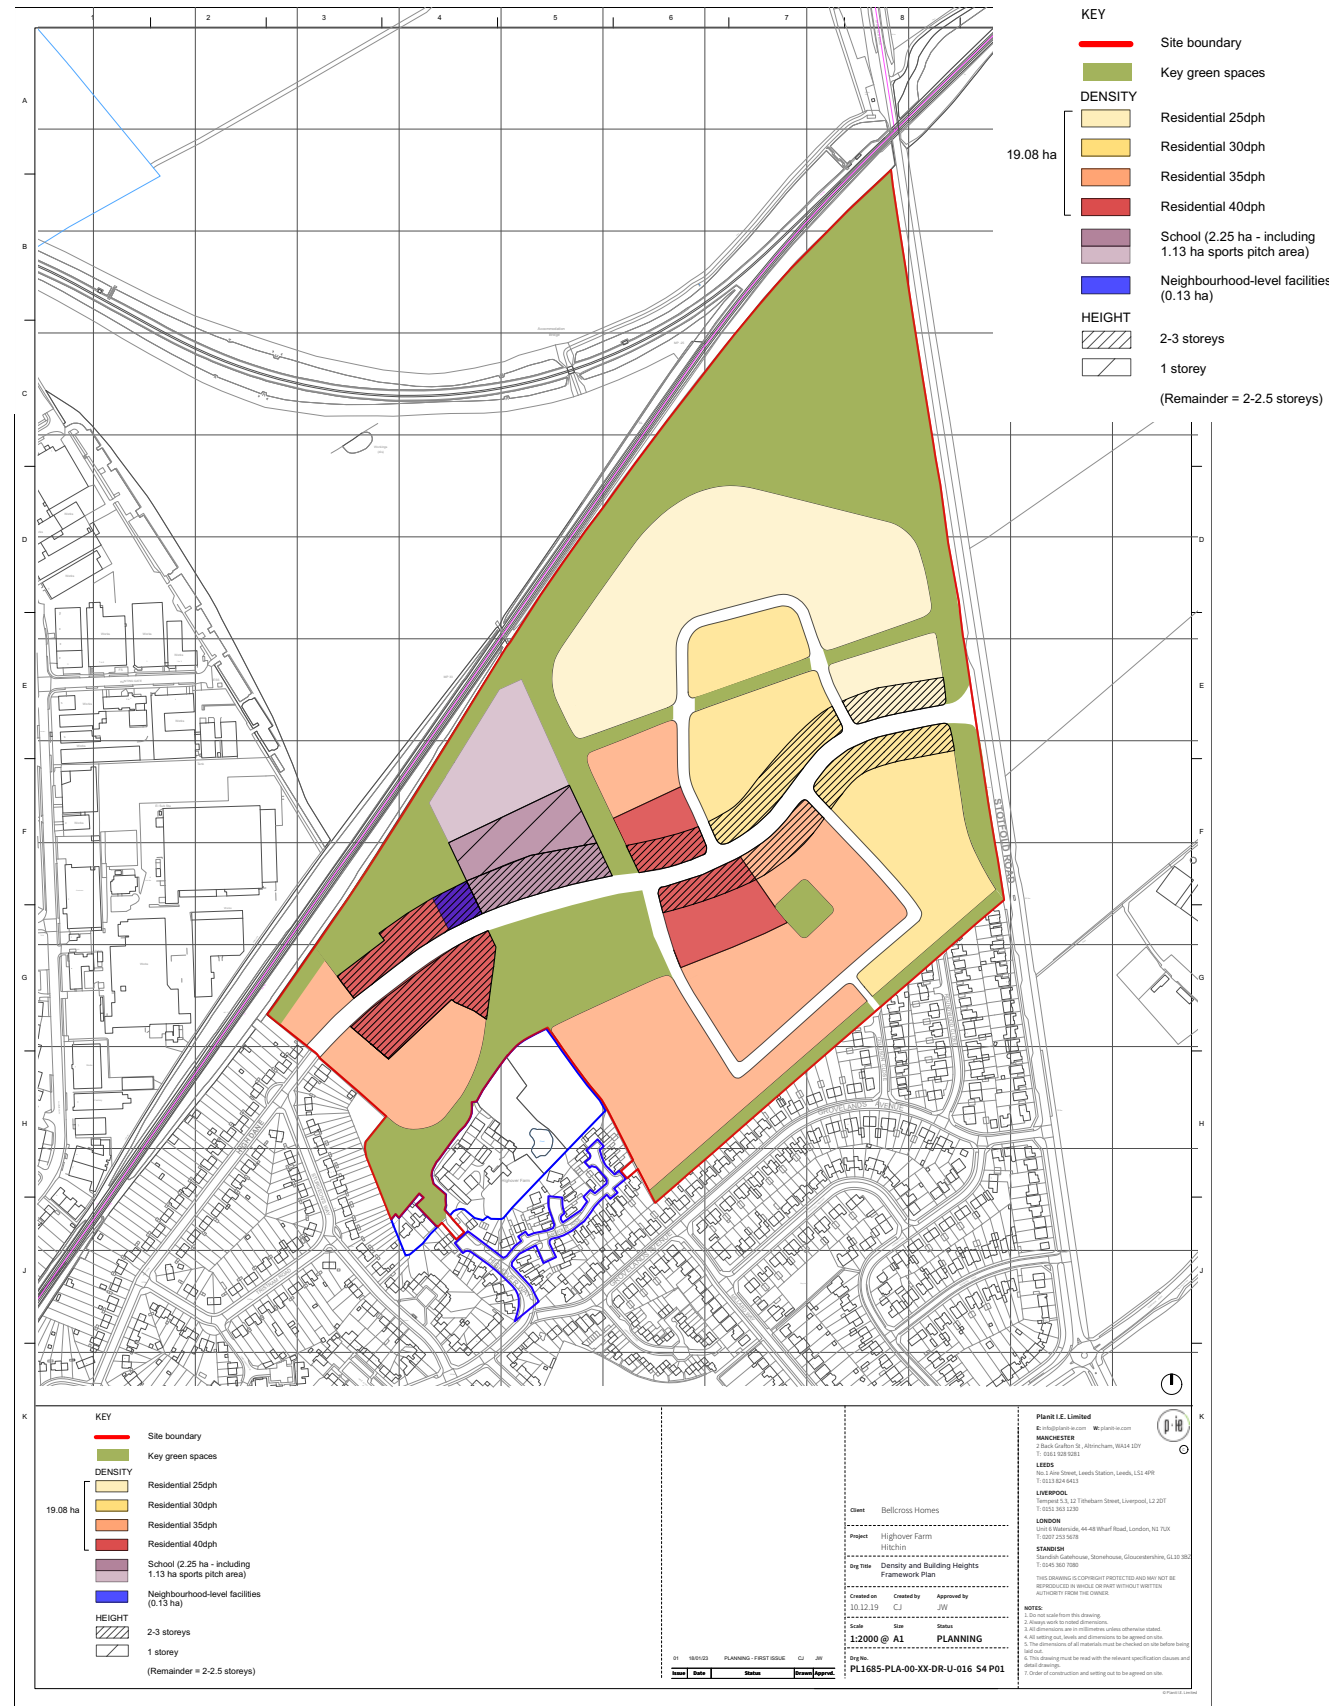

AP APPENDIX
GREEN INFRASTRUCTURE FRAMEWORK PLAN



BIODIVERSITY AND LANDSCAPE FRAMEWORK PLAN

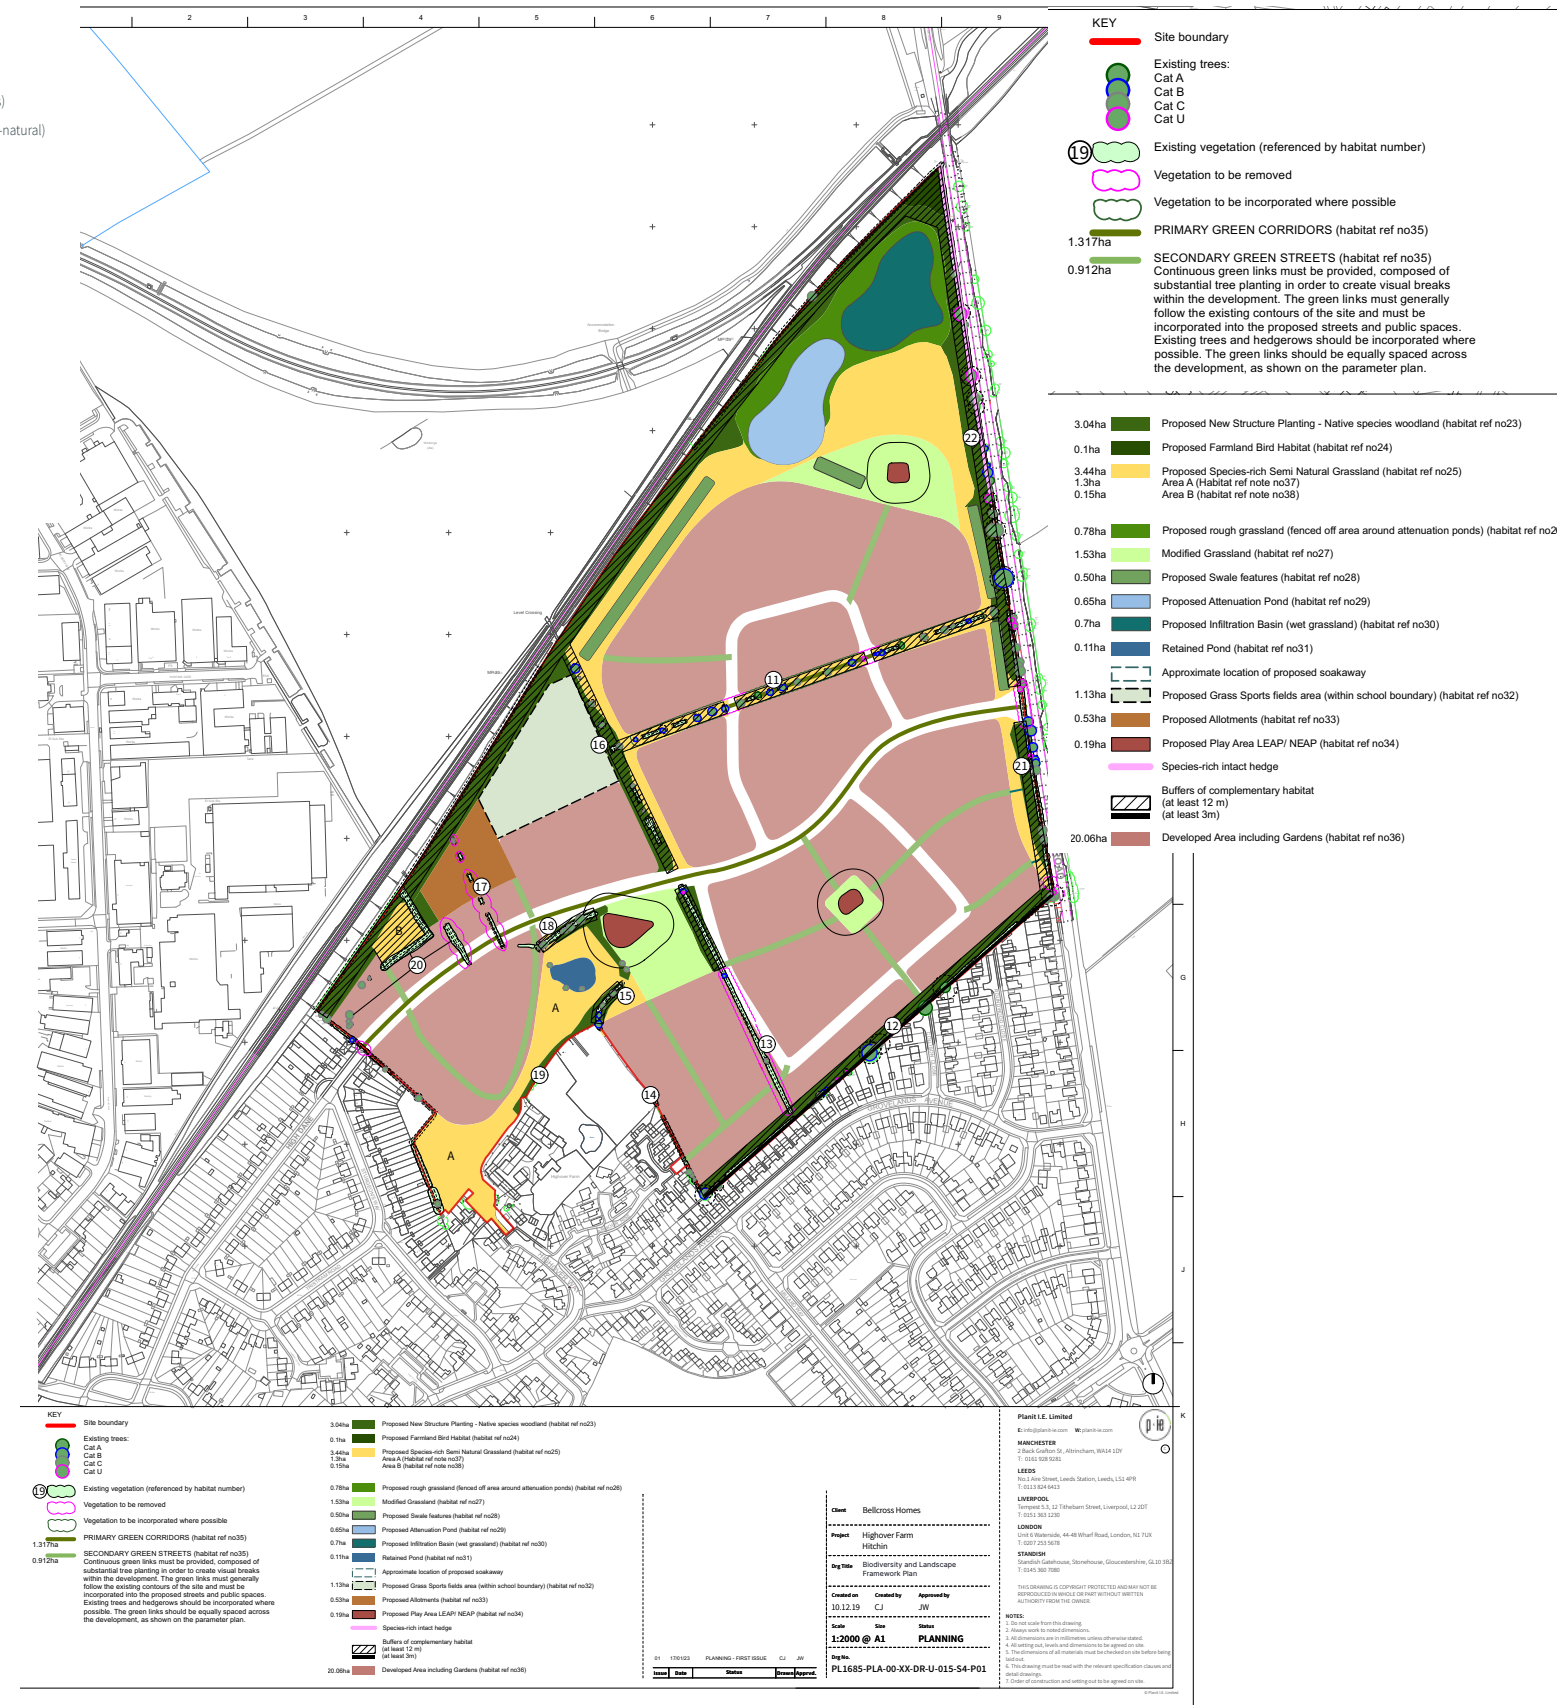

AP APPENDIX
URBAN DESIGN FRAMEWORK PLAN



