


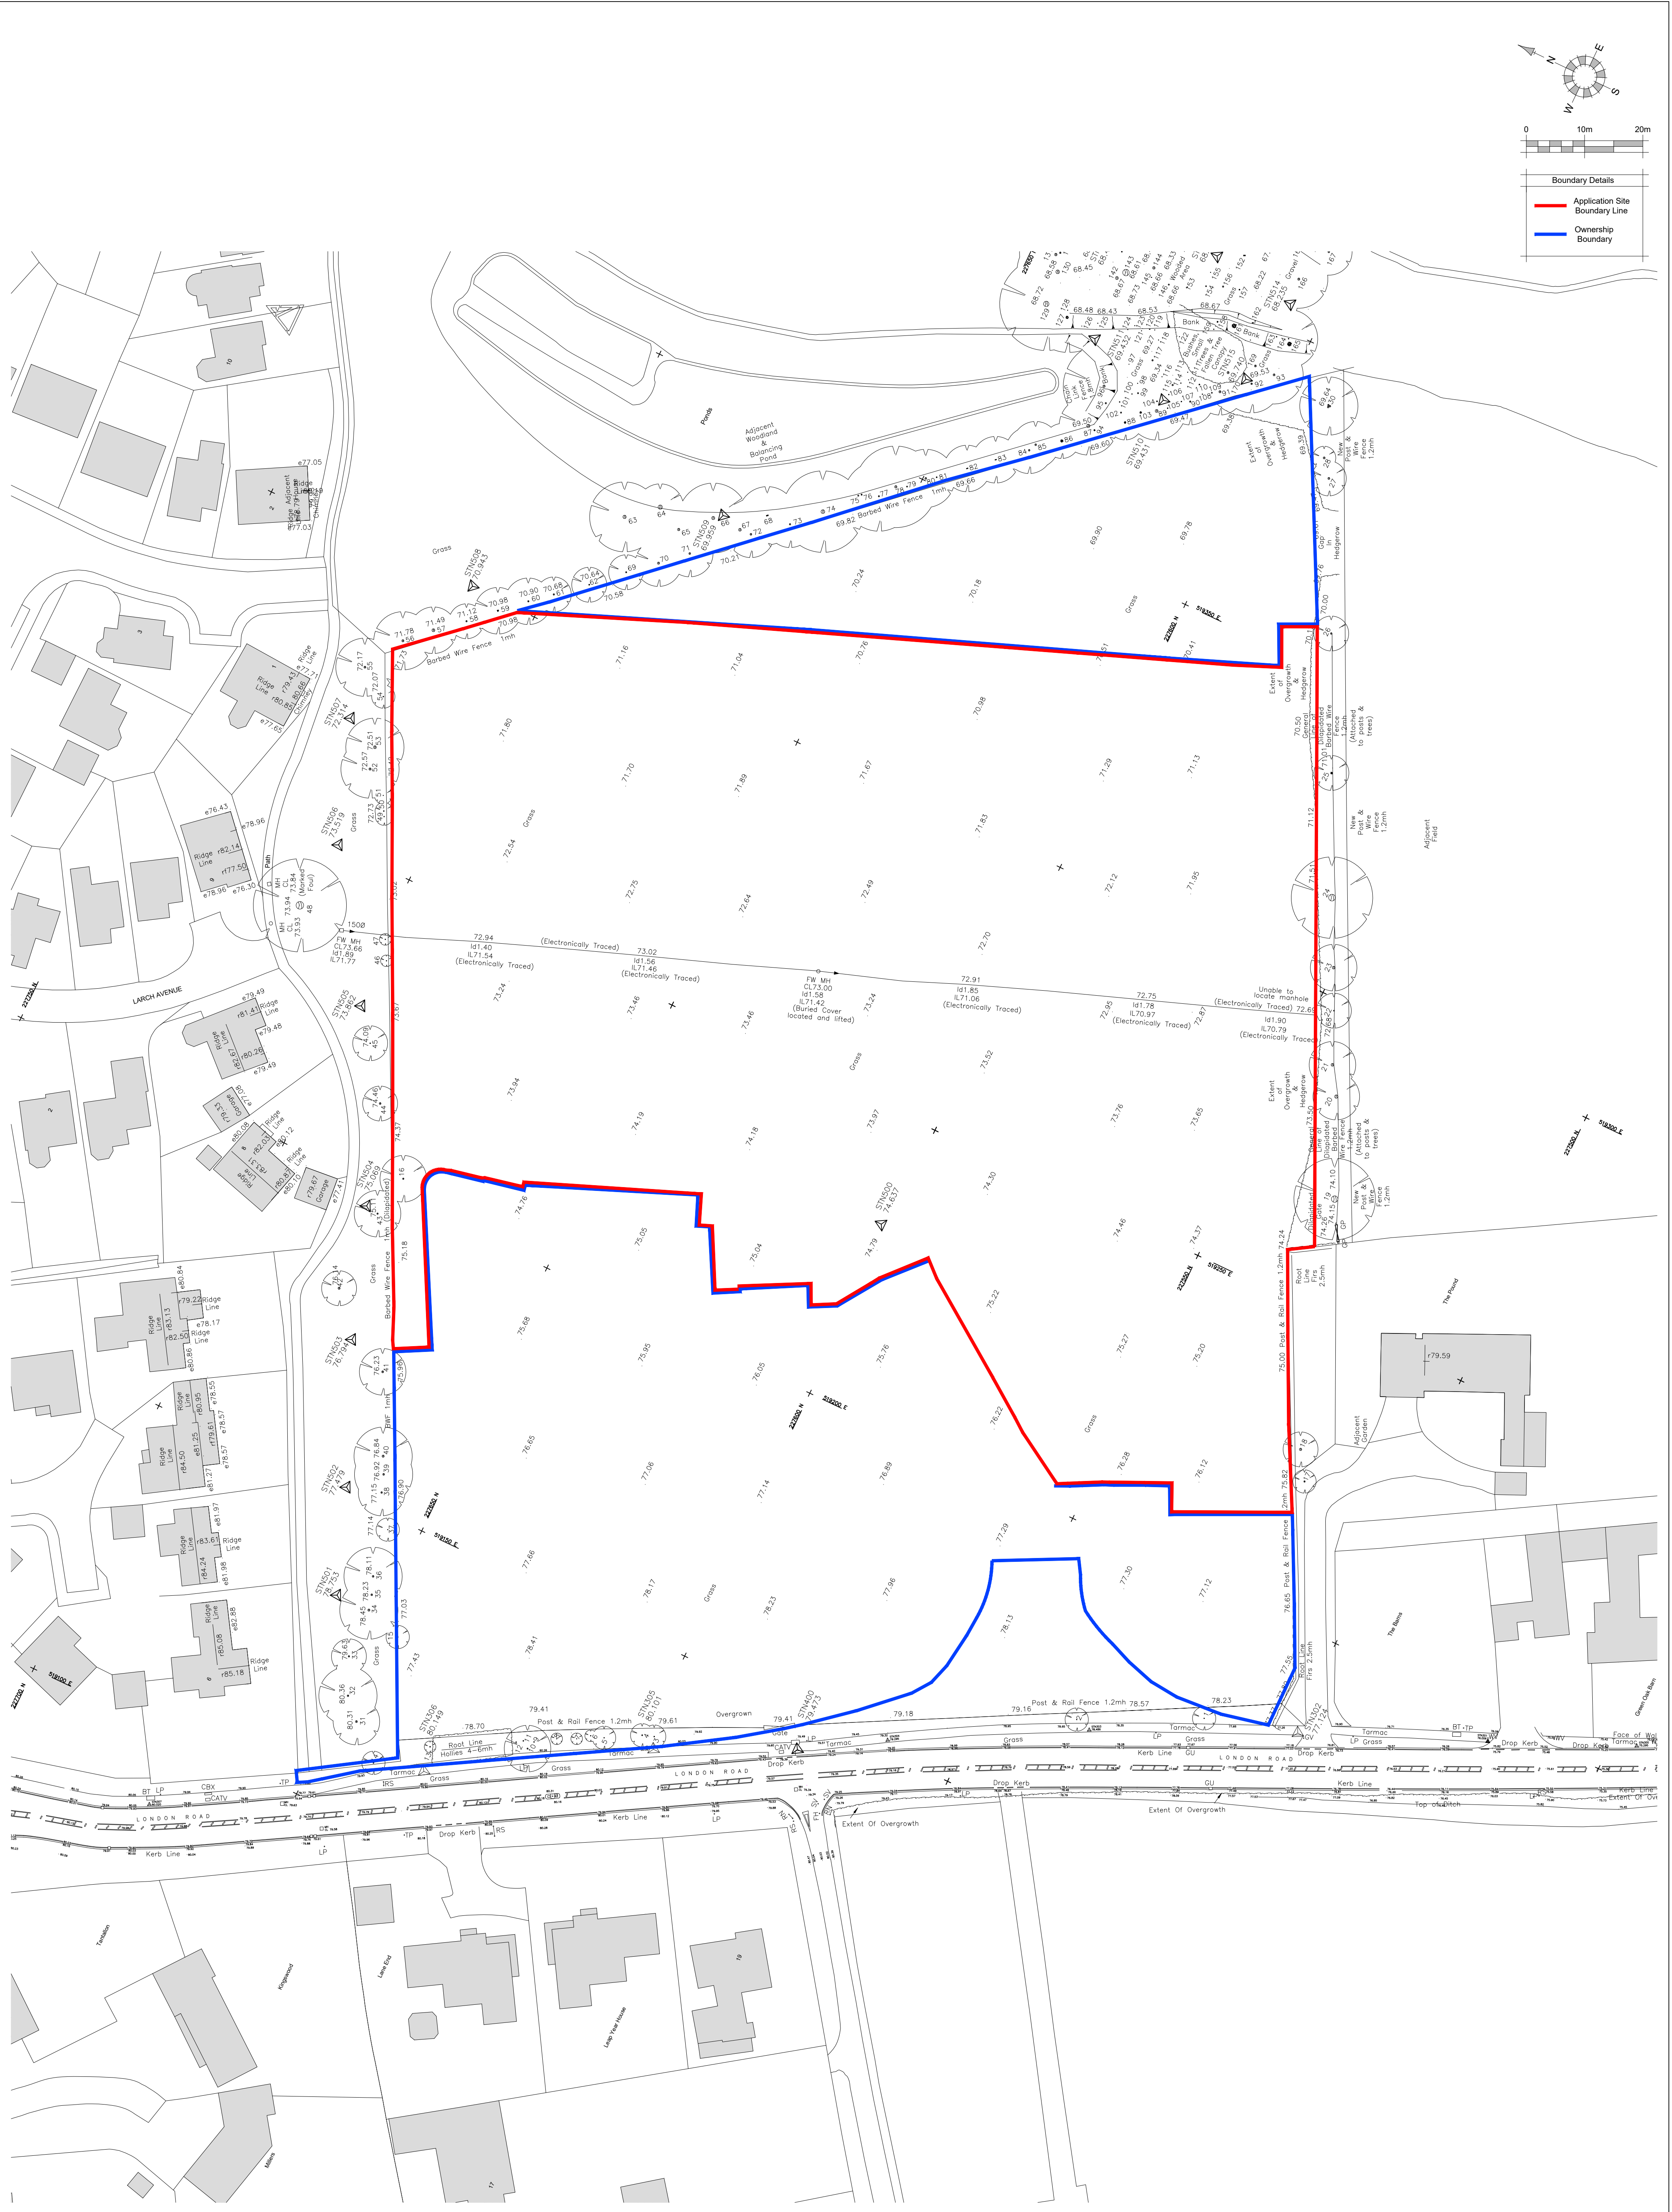

0

10m

20m

Boundary Details

Application Site

Boundary Line

Ownership

Boundary

REV.	DATE	REVISIONS:	BY	REV.	DATE	REVISIONS:	BY	STATUS:	CLIENT:	Elivia Homes Ltd	PROJECT:	Land north of Pound Farm, London Road, St Ippolyts	architecture planning masterplanning Broadmeade House, Farnham Business Park, Weydon Lane, Farnham, Surrey GU9 8QT. info@osparchitecture.com www.osparchitecture.com Tel: 01252 267878
									SCALE:	1:500	(A1 ORIGINAL)	DRAWING:	Existing Site Survey
									DRAWN:	RPO	24113	S102	-
									DATE:	16/12/24			

© COPYRIGHT EXISTS ON THE DESIGNS AND INFORMATION SHOWN ON THIS DRAWING. This drawing may be scaled or cross referenced to the scale bar for planning application purposes only. Do not scale for any other purpose. Use figured dimensions only. Subject to site survey and all necessary consents. All dimensions to be checked by user and any discrepancies, errors or omissions to be reported to the Architect before work commencement. This drawing is to be read in conjunction with all other relevant materials. OS Licence No. 100007327