


THIS DRAWING IS A PRINT AND MUST NOT BE SCALED.
ANY QUERIES REGARDING DIMENSIONS TO BE TAKEN UP WITH
PENTANGLE DESIGN GROUP.

ALL DIMENSIONS OF EXISTING BUILDINGS TO BE VERIFIED ON SITE.

THIS DRAWING IS THE COPYRIGHT OF PENTANGLE DESIGN GROUP
AND SHALL NOT BE IN ANY WAY USED OR REPRODUCED WITHOUT
THEIR PRIOR WRITTEN CONSENT.

NOTES

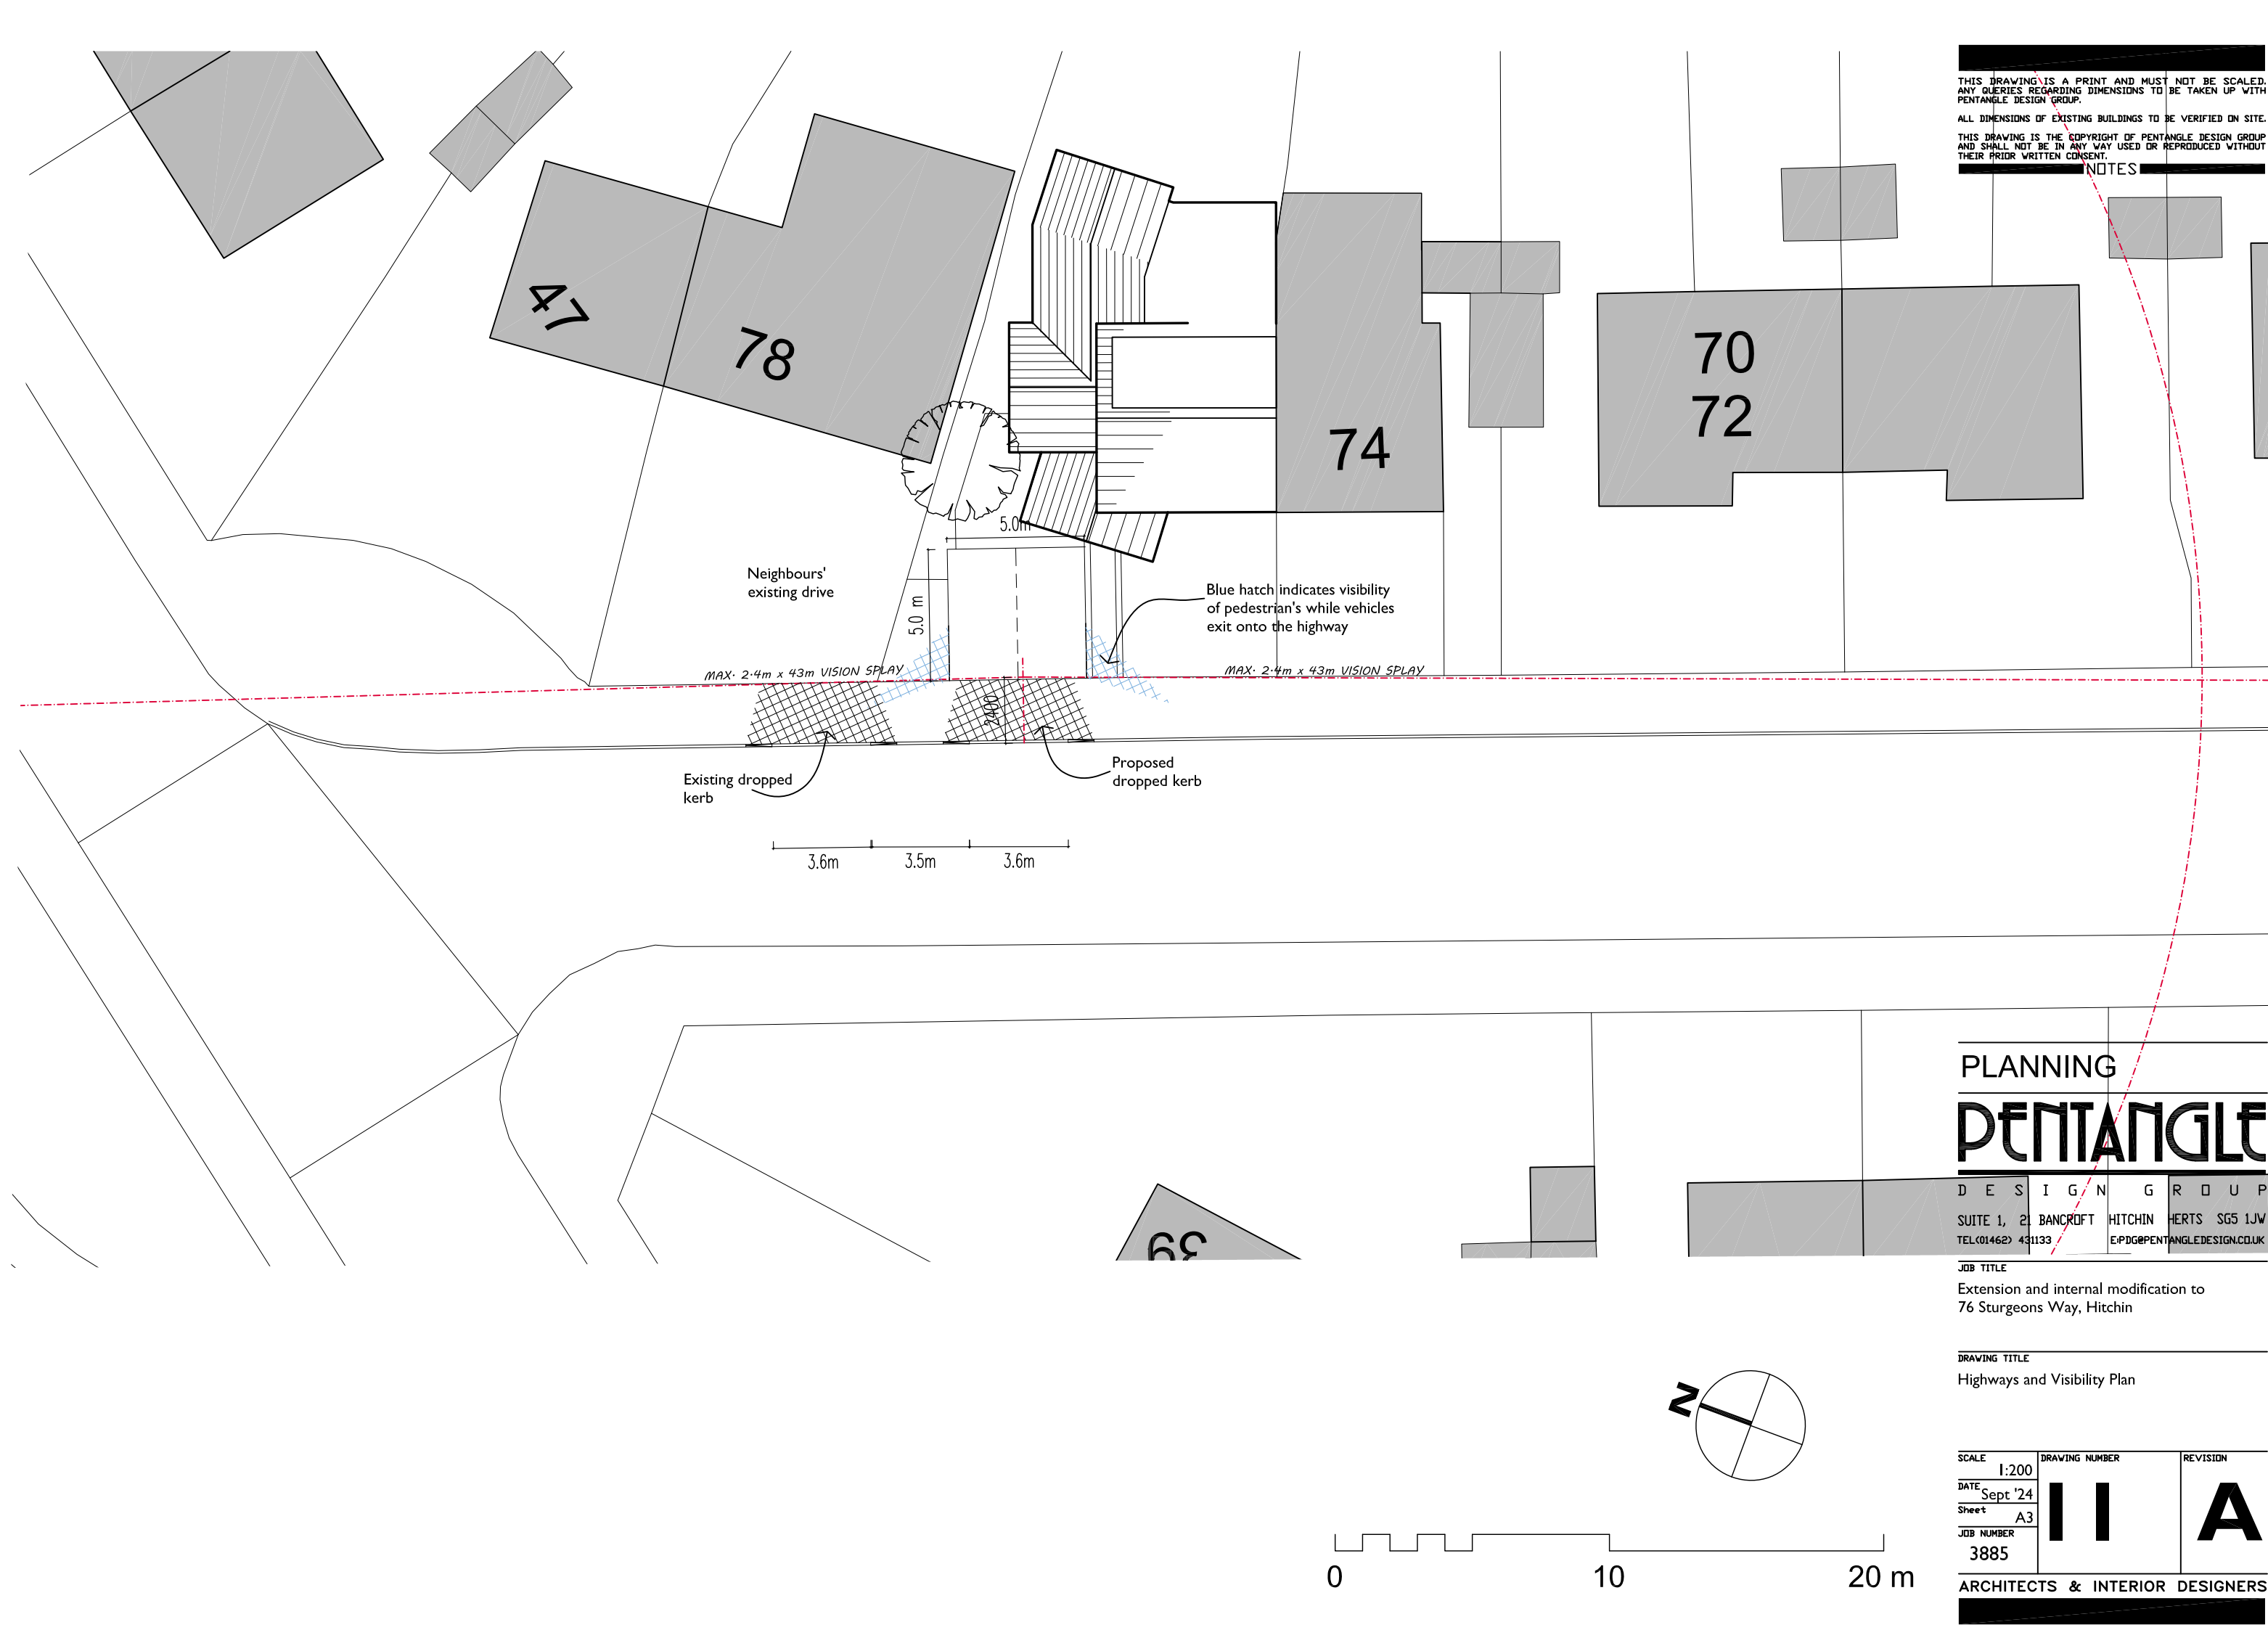

PLANNING

PENTANGLE

DESIGN GROUP
SUITE 1, 21 BANCROFT HITCHIN HERTS SG5 1JW
TEL 01462 431133 E: PDG@PENTANGLEDESIGN.CO.UK

JOB TITLE
Extension and internal modification to
76 Sturgeons Way, Hitchin

DRAWING TITLE
Highways and Visibility Plan

SCALE 1:200	DRAWING NUMBER II	REVISION A
DATE Sept '24		
SHEET A3		
JOB NUMBER 3885		

ARCHITECTS & INTERIOR DESIGNERS