

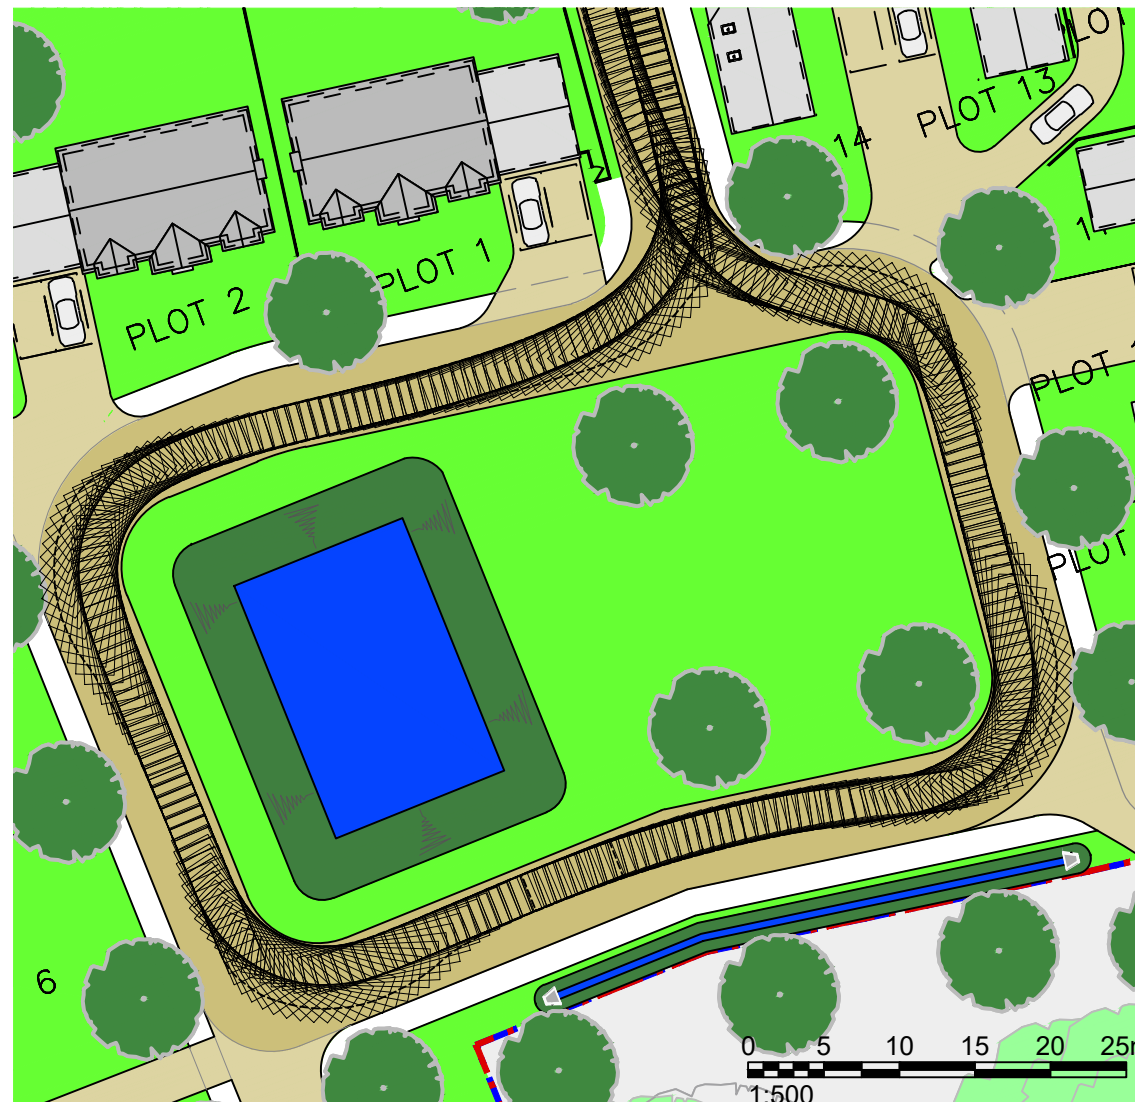
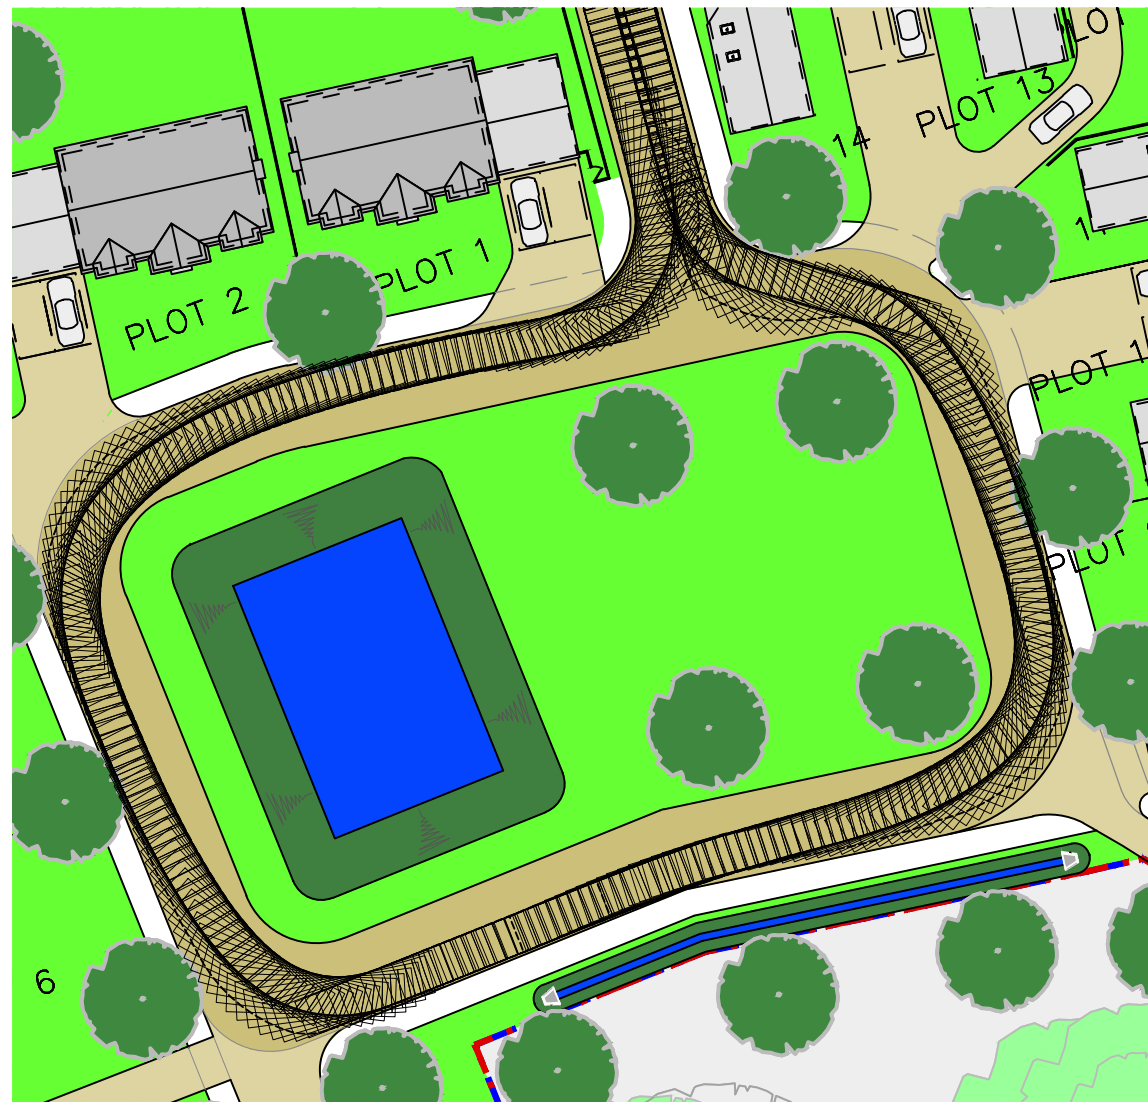
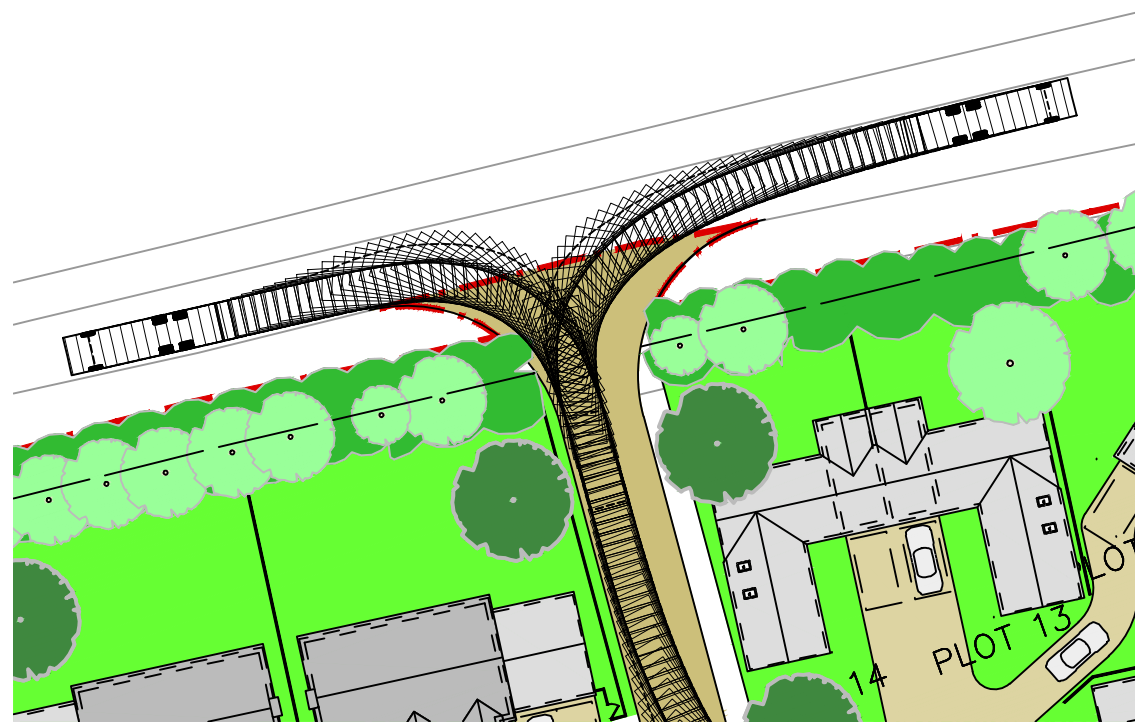


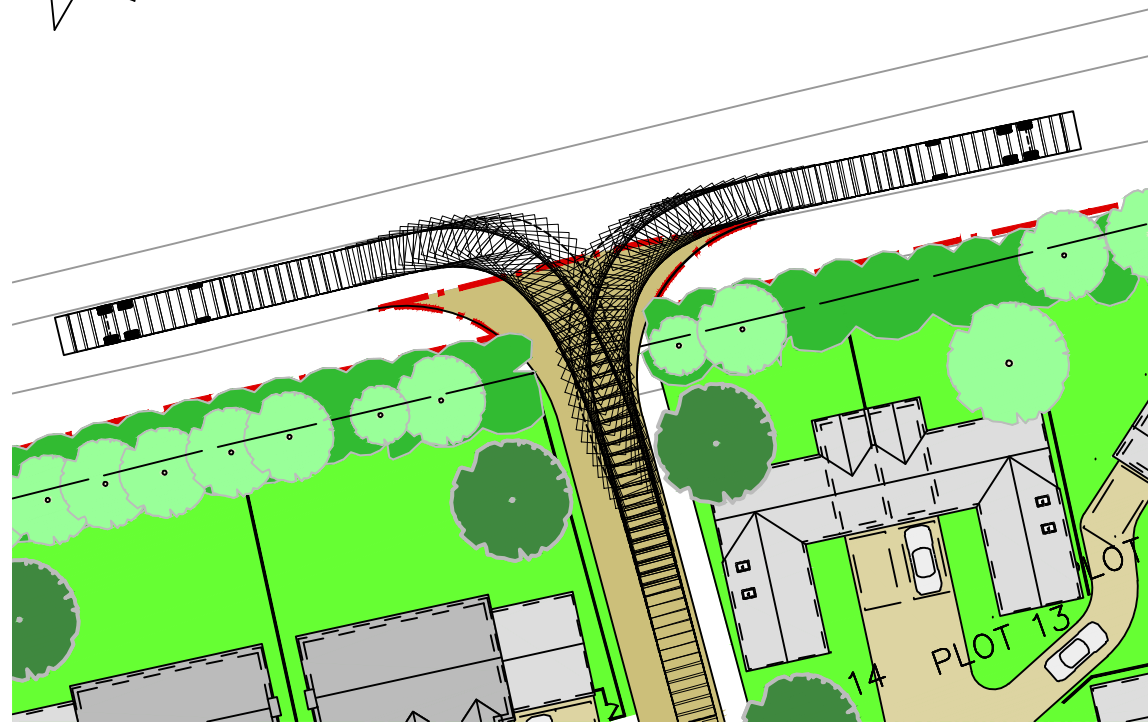


NOTES :

1. (C) This drawing is copyright.
2. All dimensions to be checked on site.
3. Do not scale from this drawing; only figured dimensions are to be worked from.
4. Any discrepancies must be reported immediately before proceeding.
5. This drawing to be read & printed in colour.

Phoenix 2 One-Pass (with Elite 6x4 chassis)

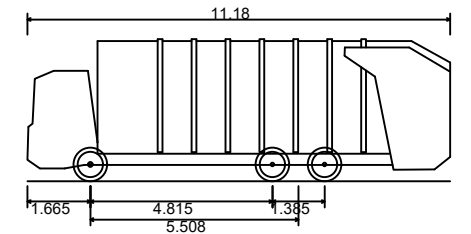

Overall Length	11.180m
Overall Width	2.550m
Overall Body Height	3.760m
Min Body Ground Clearance	0.312m
Track Width	2.550m
Lock to lock time	4.00s
Kerb to Kerb Turning Radius	10.150m

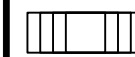

FORWARD MOVEMENTS
(design speed - 5kph)



REVERSE MOVEMENTS
(design speed - 2.5kph)

REV	DATE	DESCRIPTION	DRN	CHKD	APRD
...	...	...	...	...	...

Issue Status

- | | |
|---|---|
| ☐ CONCEPT | ☐ CONSTRUCTION |
| ☒ PRELIMINARY | ☐ AS BUILT |
| ☐ TENDER | ☐ H&S FILE ISSUE |

Client

David Tait

Project

Reed House, Jackson Lane, Reed

Drawing Title

Vehicular Swept Paths Analysis
using 11m Refuse Vehicle

Scale @ A3	Drwn DW	Chkd DS
1:500	Aprd KMCM	Date 22.05.2025

Drawing Ref	Rev
KMC25088 / TR02	

kmc
transport planning