


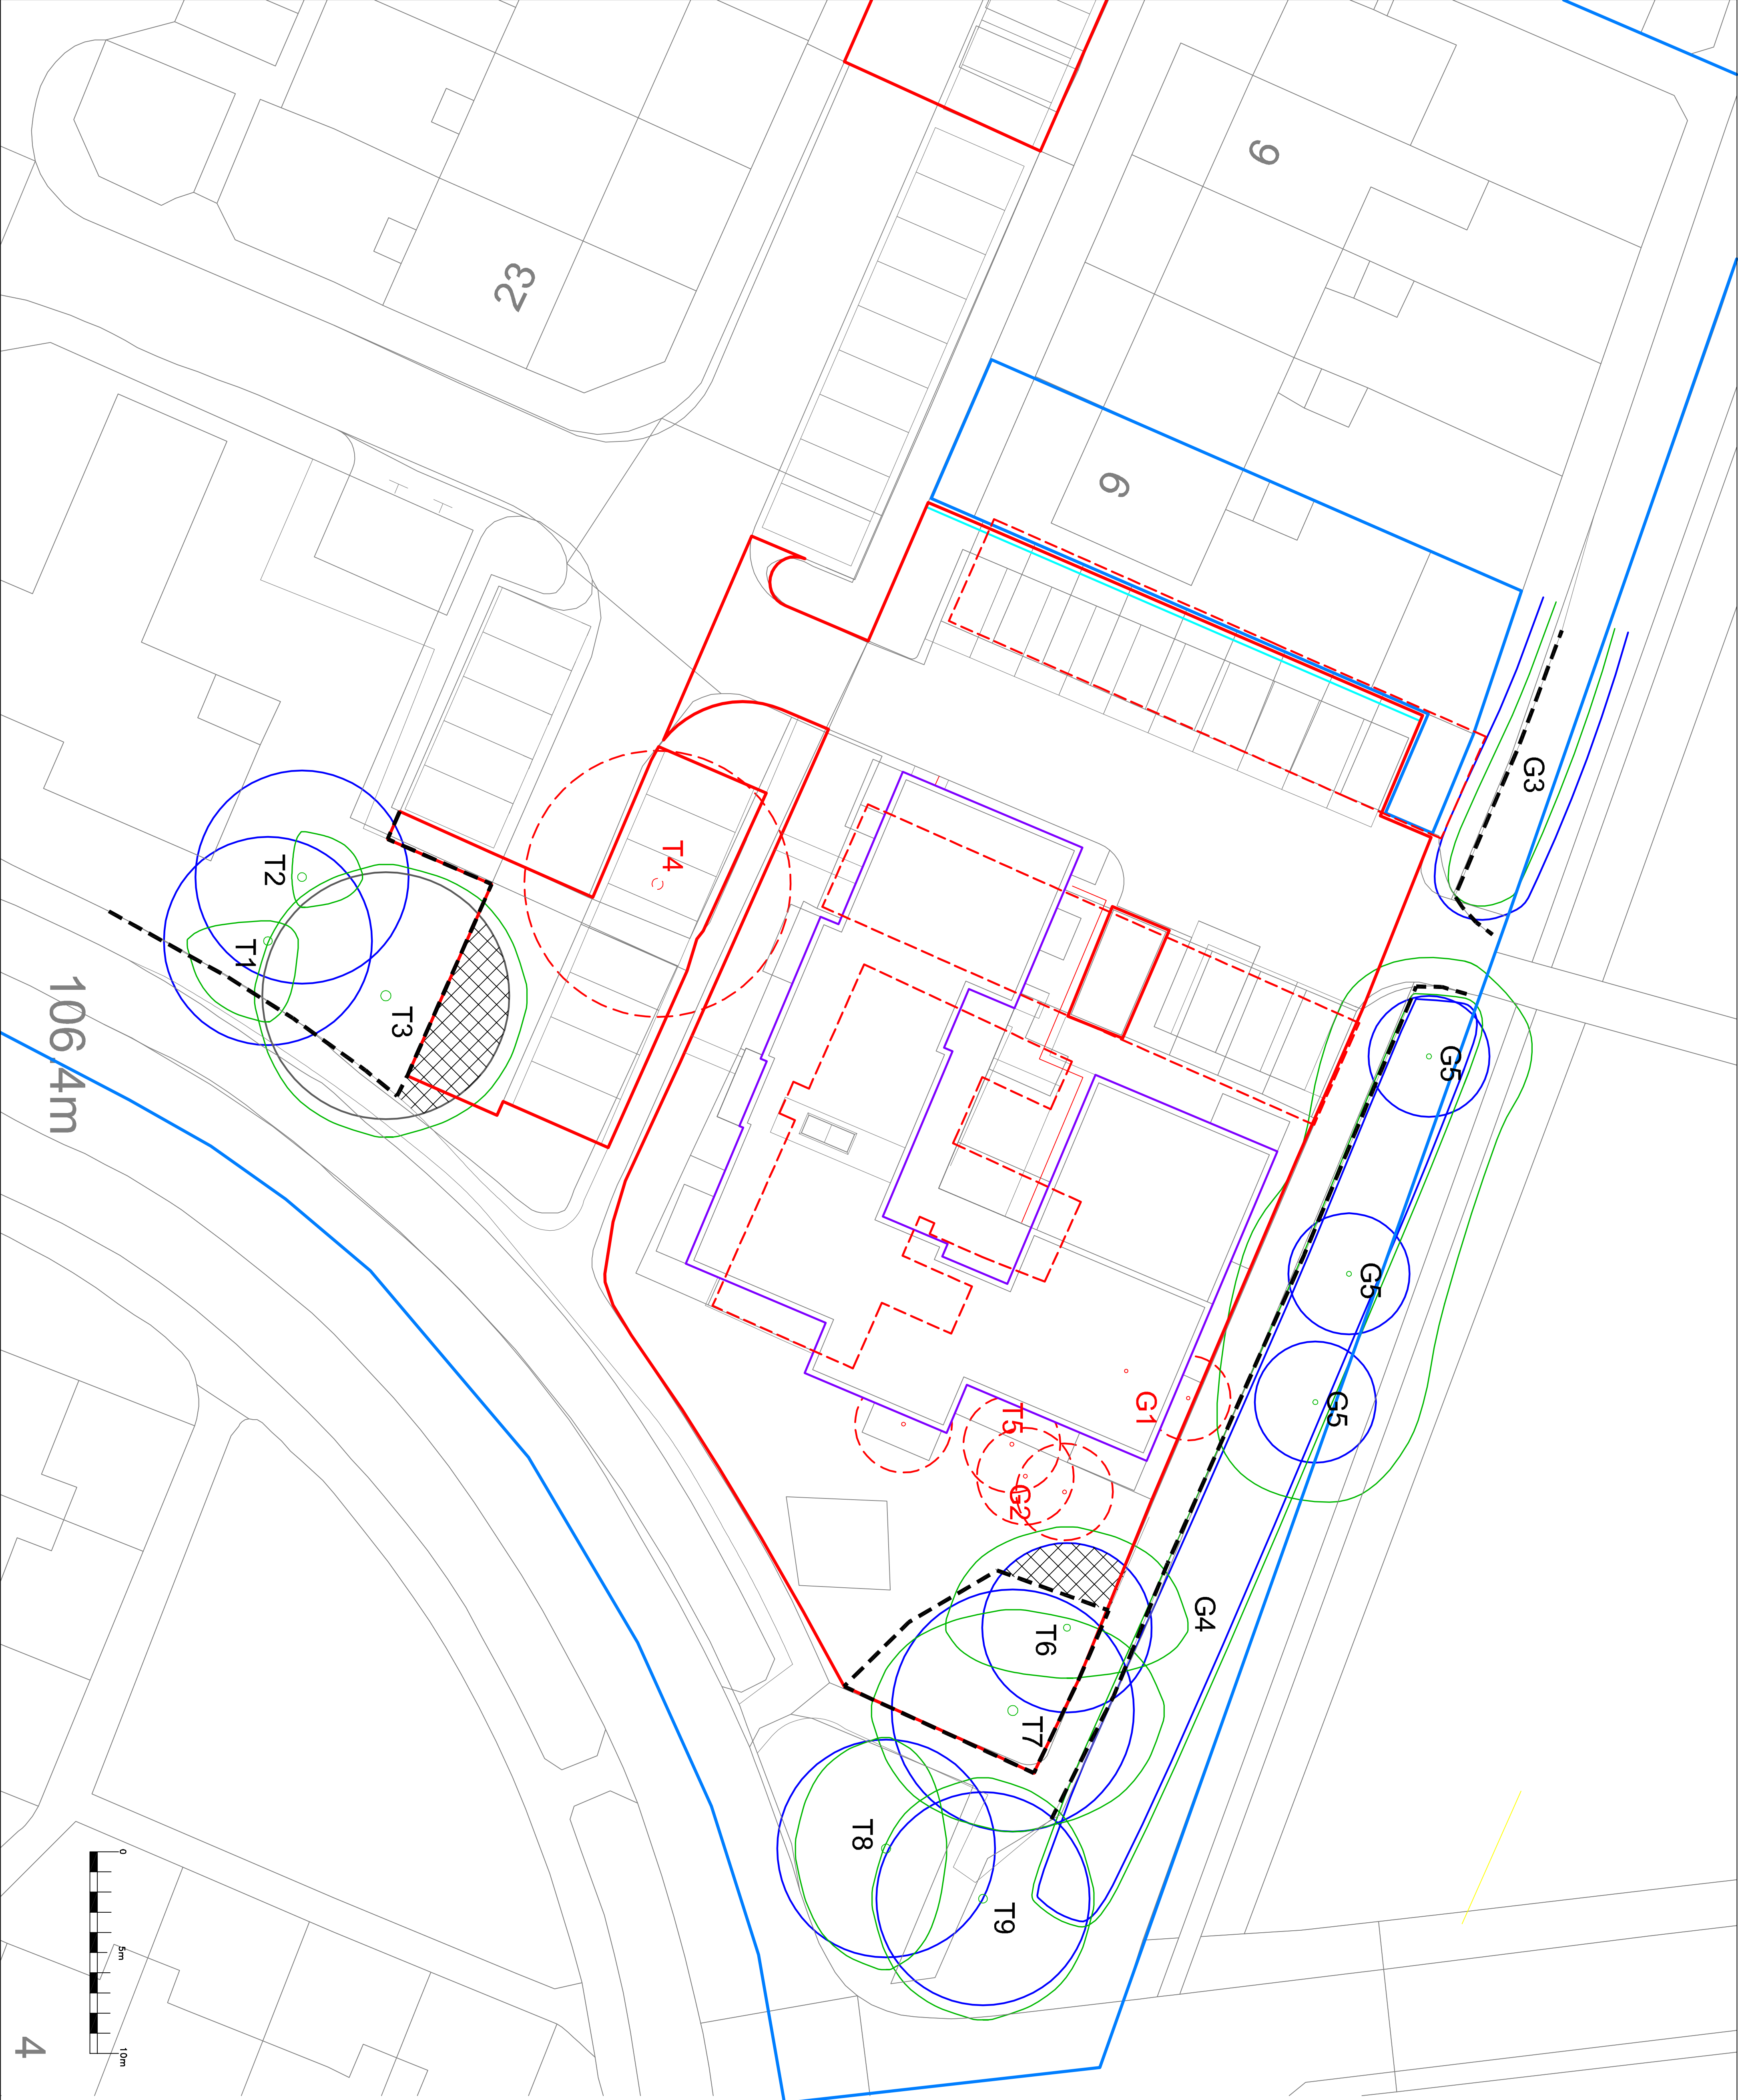

	Crown spread tree/group
	A Category tree
	Root Protection Area
	B Category tree
	Root Protection Area
	C Category tree
	Root Protection Area
	U Category tree
	Root Protection Area
	Tree to be removed
	Tree Protection barrier
	Ground Protection
	Existing Building to be demolished
	Proposed Buildings

Rev	Date	Description
A	27/03/2024	revised layout

Client	-
--------	---

Project	3-5 Newells, Letchworth Garden City, Herts SG8 2PH		
	Drawing Title		
	Tree Protection Plan		
Date:	04/01/2024	Drawn: JS	
Scale:	1:150 on A1	Checked: KM	
Dwg No:	OS 2025-23.1	Rev A	