

Details:

Module type:	Trina (430W)
Module Quantity:	76
DC Capacity:	32.68 kWp
kWh/kWp:	672
Annual Production:	21.98 MWh
Shading Loss:	20.91%
Performance Ratio:	68%


Key:

Roof Outline

PV Module

Notes:

-

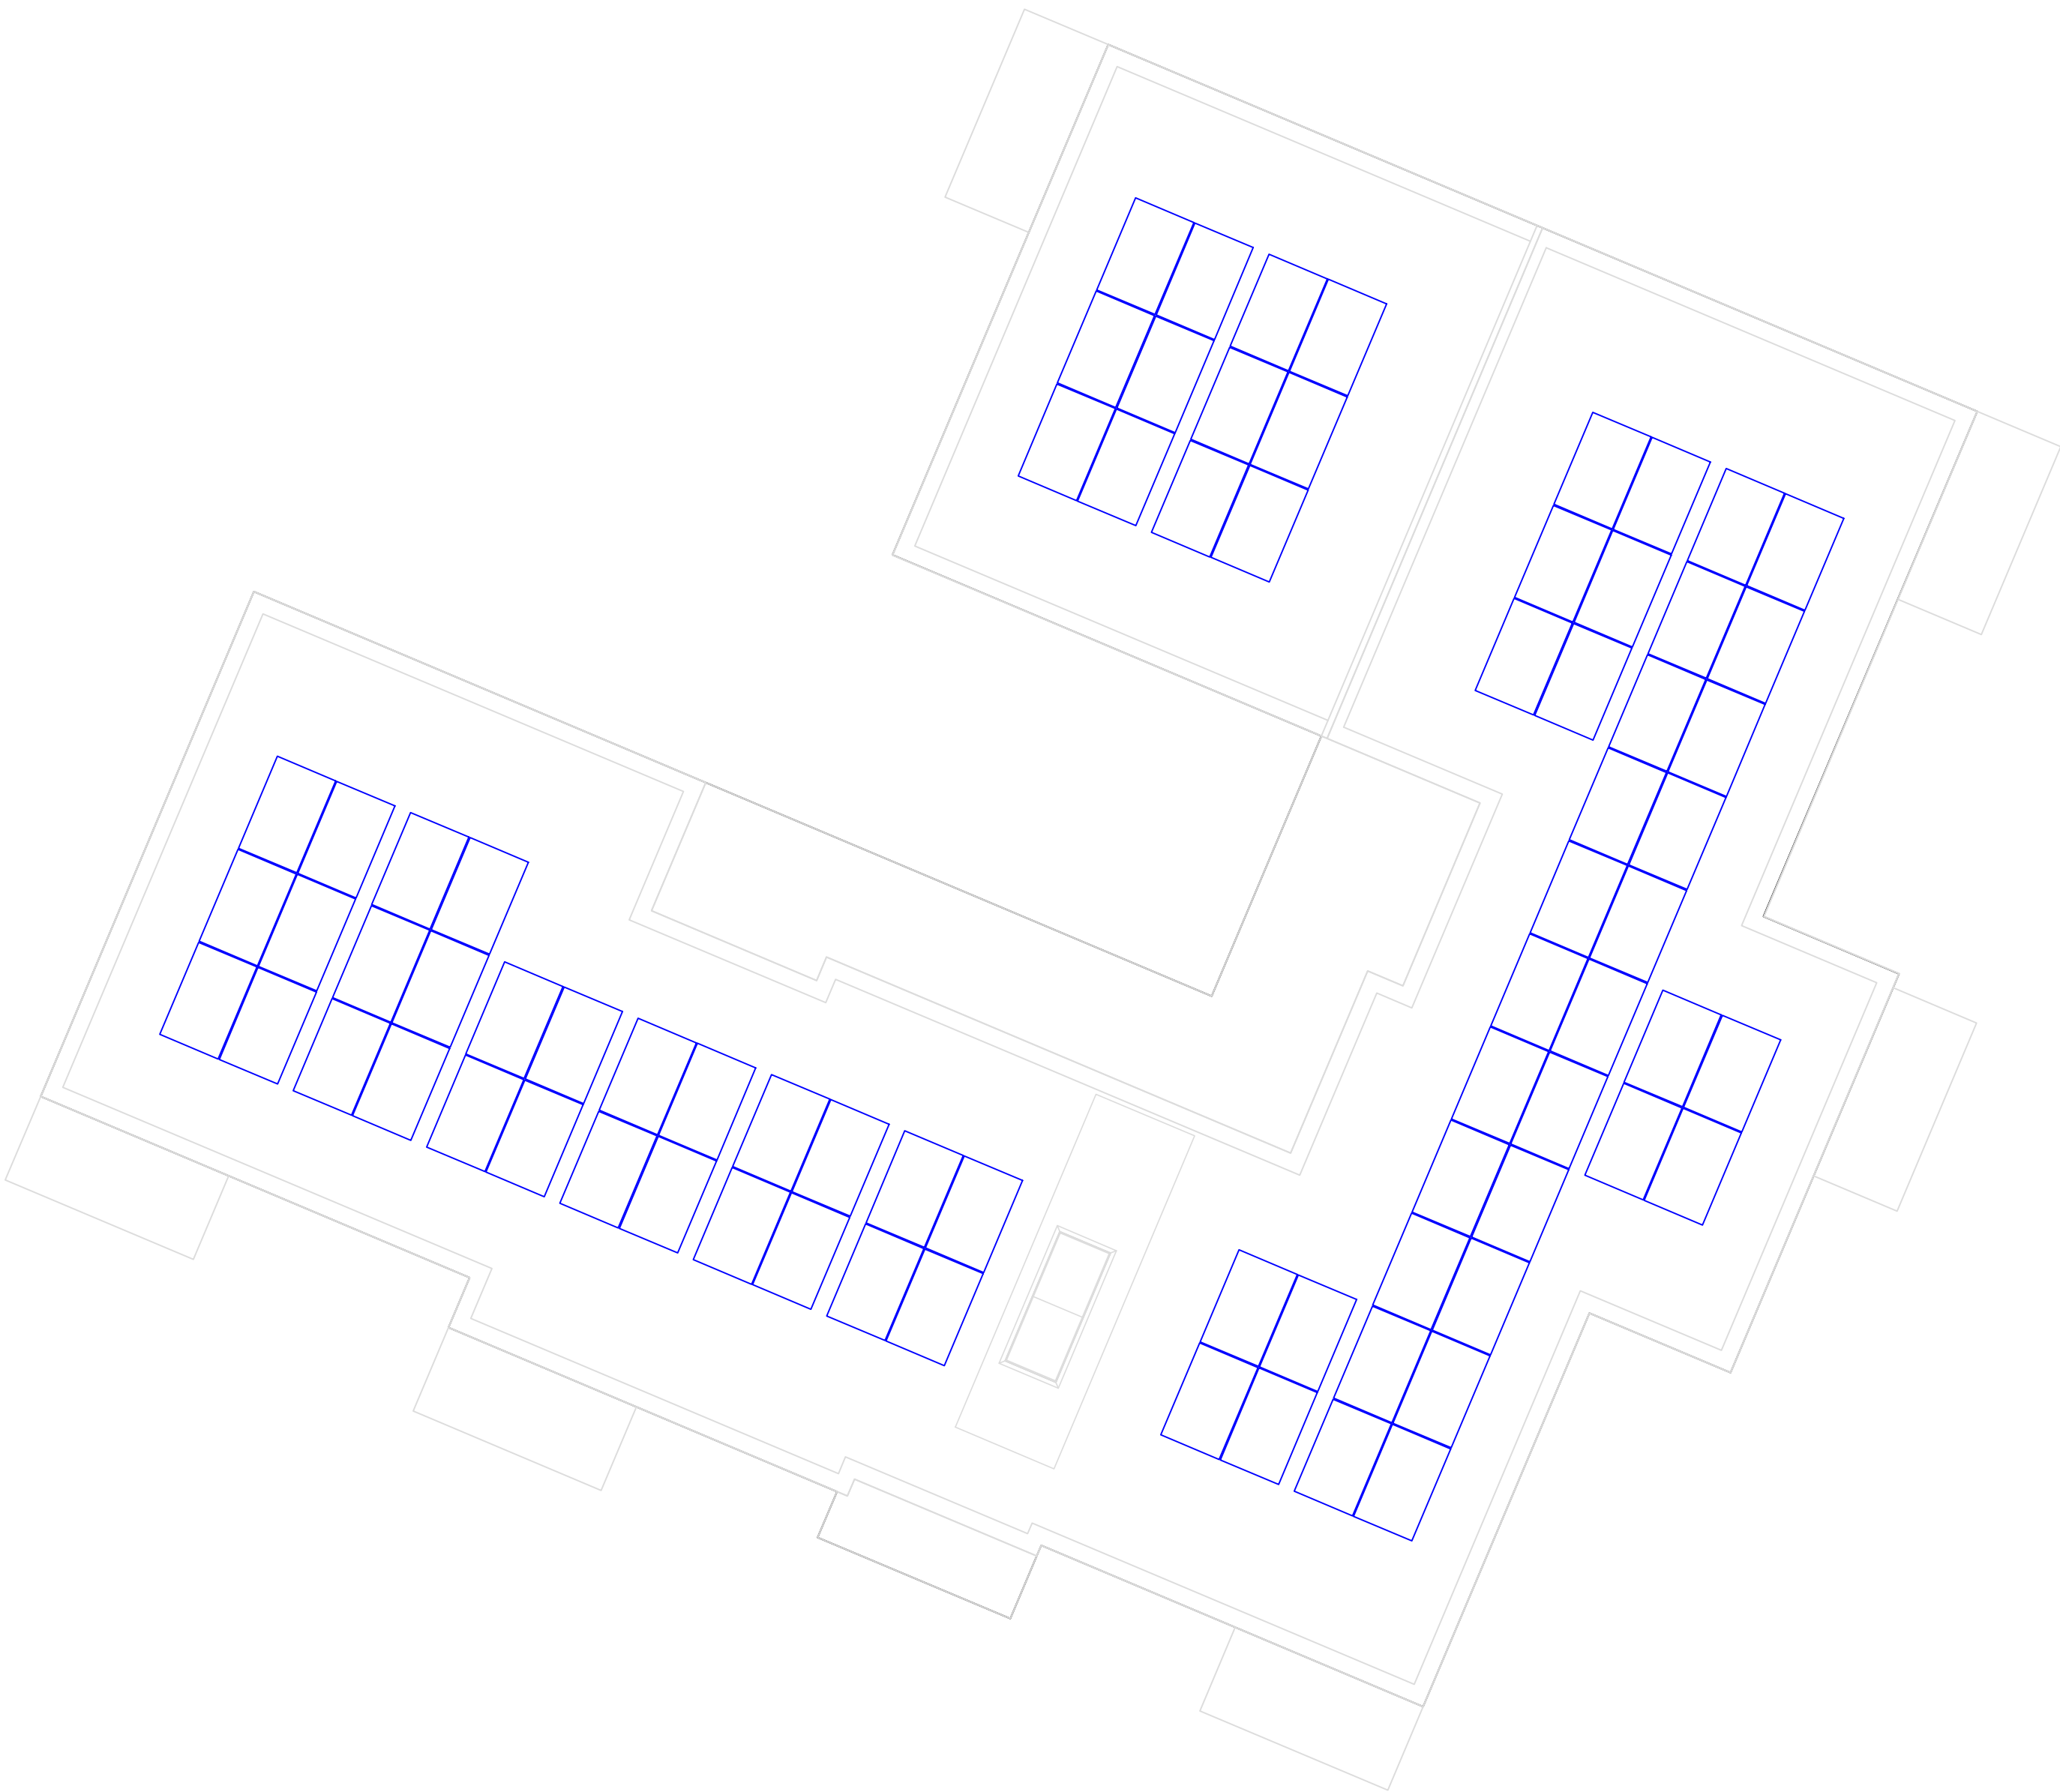

-	-	-	-	-
-	-	-	-	-
-	-	-	-	-
-	-	-	-	-

Rev	Amendment	Drawn	Checked	Date
-----	-----------	-------	---------	------

push

Unit 1-2 Tollgate East, Colchester, CO3 8AB
Tel: 01206 203253
www.pushpower.co.uk

Drawing title:	Feasibility Plan				
Site name:	Newells				
Site address:	Letworth Garden City, SG6 2RJ				
Drawn by:	SGB	Checked by:	DRAFT	Scale:	1:100 @ A1
Drawing number:	100.00				07.05.2024

