


Photo of existing timber brace in store

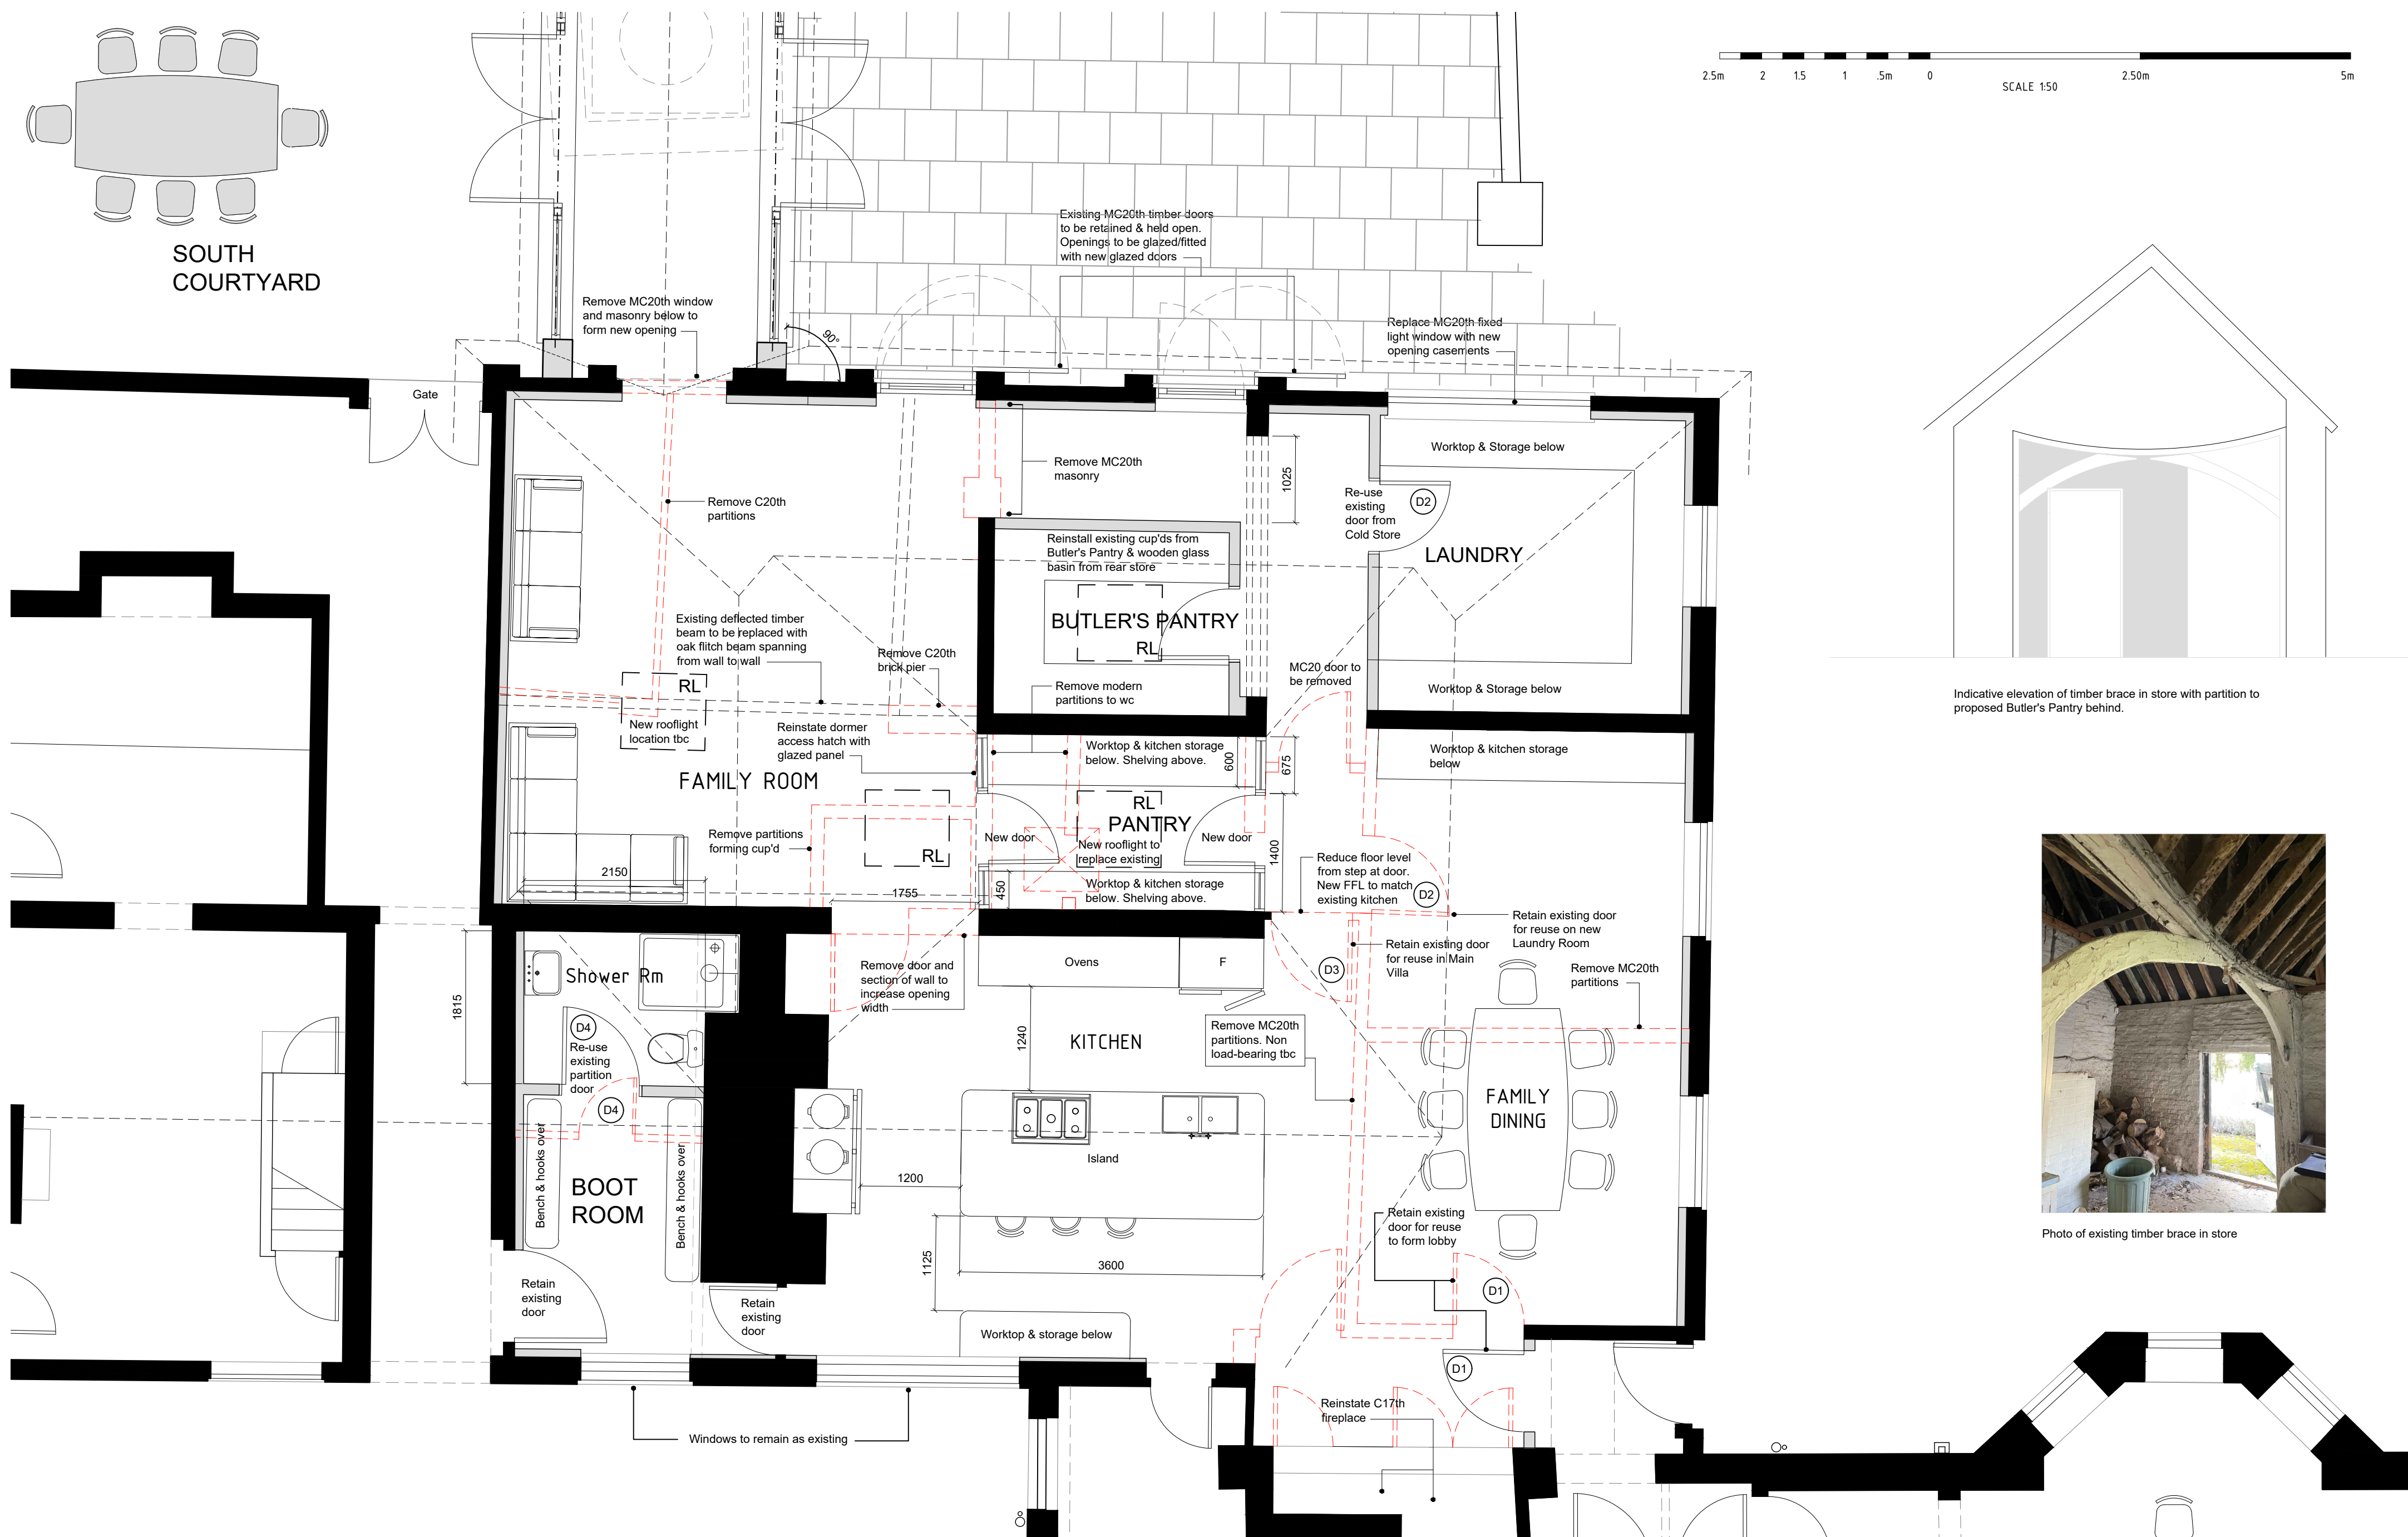

REV	BRIEF DETAILS	DATE
A	Design development Dwg scale amended	20.10.23
B	Design development	21.11.23
C	Design development	11.12.23
D	Design Development	11.01.24
E	Client amends email 16.01	17.01.24
F	Design Development	06.02.24
G	Lobby door added	15.02.24
H	Link width increased SE note added	20.02.24
I	Design Development	05.04.24
J	Frame detail added	02.09.24

PROPOSED PLAN (KITCHEN AREA)

for JULIANS PARK
RUSHDEN
BUNTINGFORD
SG9 0TD

© The copyright of this drawing belongs to Kay Pilsbury Thomas

NO. 2309 / PD / 203		REV J	CHECKED
SCALE 1 : 50 @ A2	DATE SEPT 2023	DRAWN OZ/mm	



AY PILSBURY THOMAS ARCHITECTS

TEL 01799 599208 FAX: 01799 599965

www.kpt.co.uk info@kpt.co.uk

HONEYLANDS, RADWINTER, SAFFRON WALDEN, ESSEX CB10 2TJ