

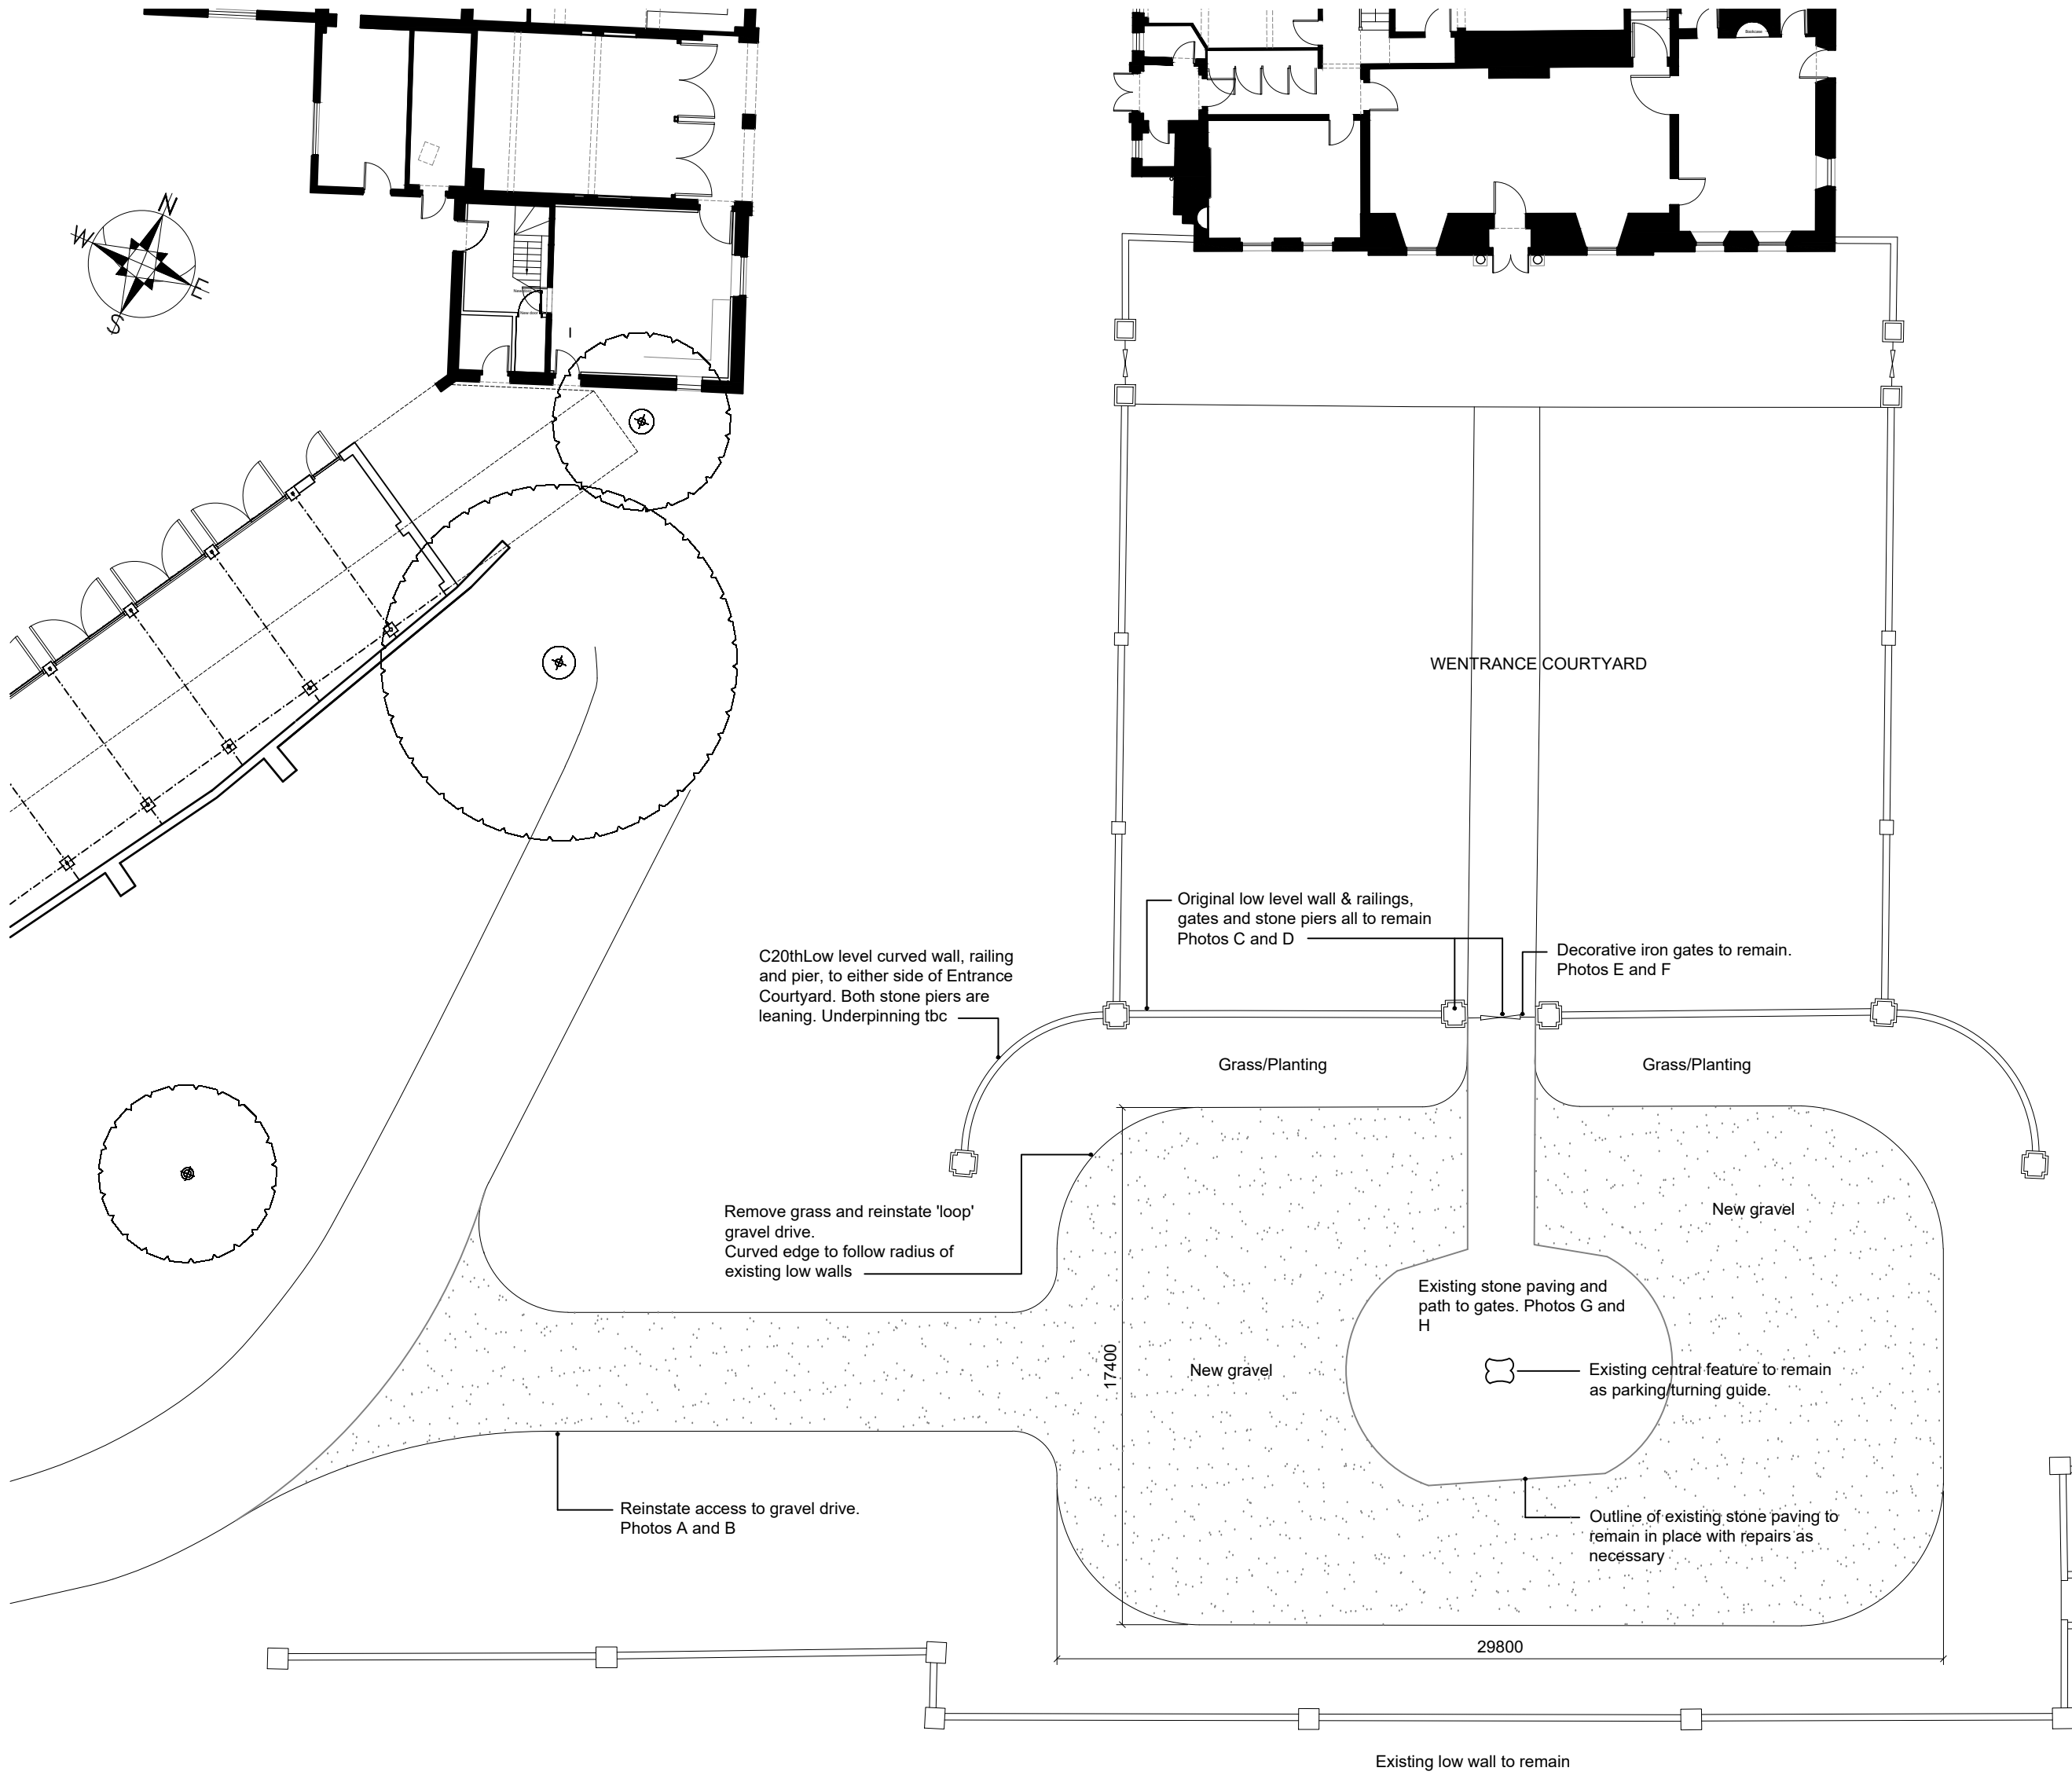


Photo A: Drive access to front of walled garden MC20th. Note curved wall and railings are not built at this time.



Photo B: As existing. Curved wall and railings added. Drive to front of walled garden removed.



Photo C: Historic wall, railings & stone pillars. Photo taken MC20th



Photo D: Curved wall and railings and 'leaning' pillar as existing



Photo E: Entrance gates leading through walled garden to front of villa. Photo taken MC20th



Photo F: Entrance gates as existing


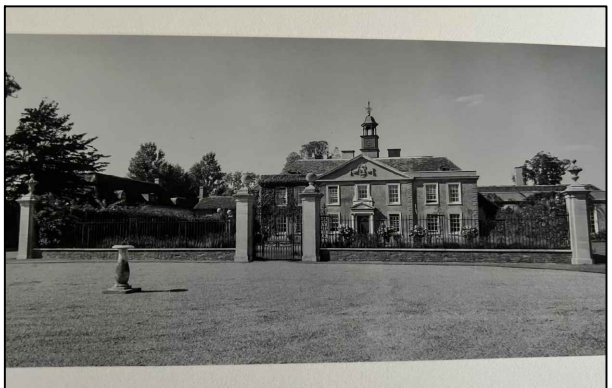


Photo G: Gravel 'loop' drive in front of walled garden. Photo taken MC20th



Photo H: Grassed area with paved central area and path to gates

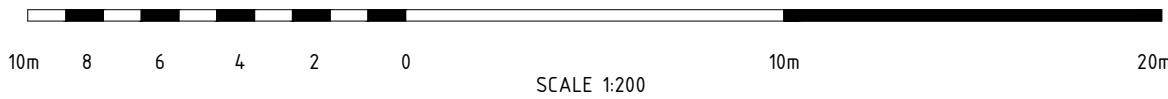

REV	BRIEF DETAILS	DATE	PROPOSED DRIVE	NO.	2309 / PD / 205	REV.	B	CHECKED
A	Information added	11.12.23		SCALE	1 : 200 @ A2	DATE	SEPT 2023	DRAWN
B	Design development and images added	08.02.24	for JULIANS PARK RUSHDEN BUNTINGFORD SG9 0TD					mm
				© The copyright of this drawing belongs to Kay Pilsbury Thomas				
				KAY PILSBURY THOMAS ARCHITECTS TEL 01799 599208 FAX 01799 599965 www.kpt.co.uk info@kpt.co.uk HONEYLANDS, RADWINTER, SAFFRON WALDEN, ESSEX, CB10 2TJ				