
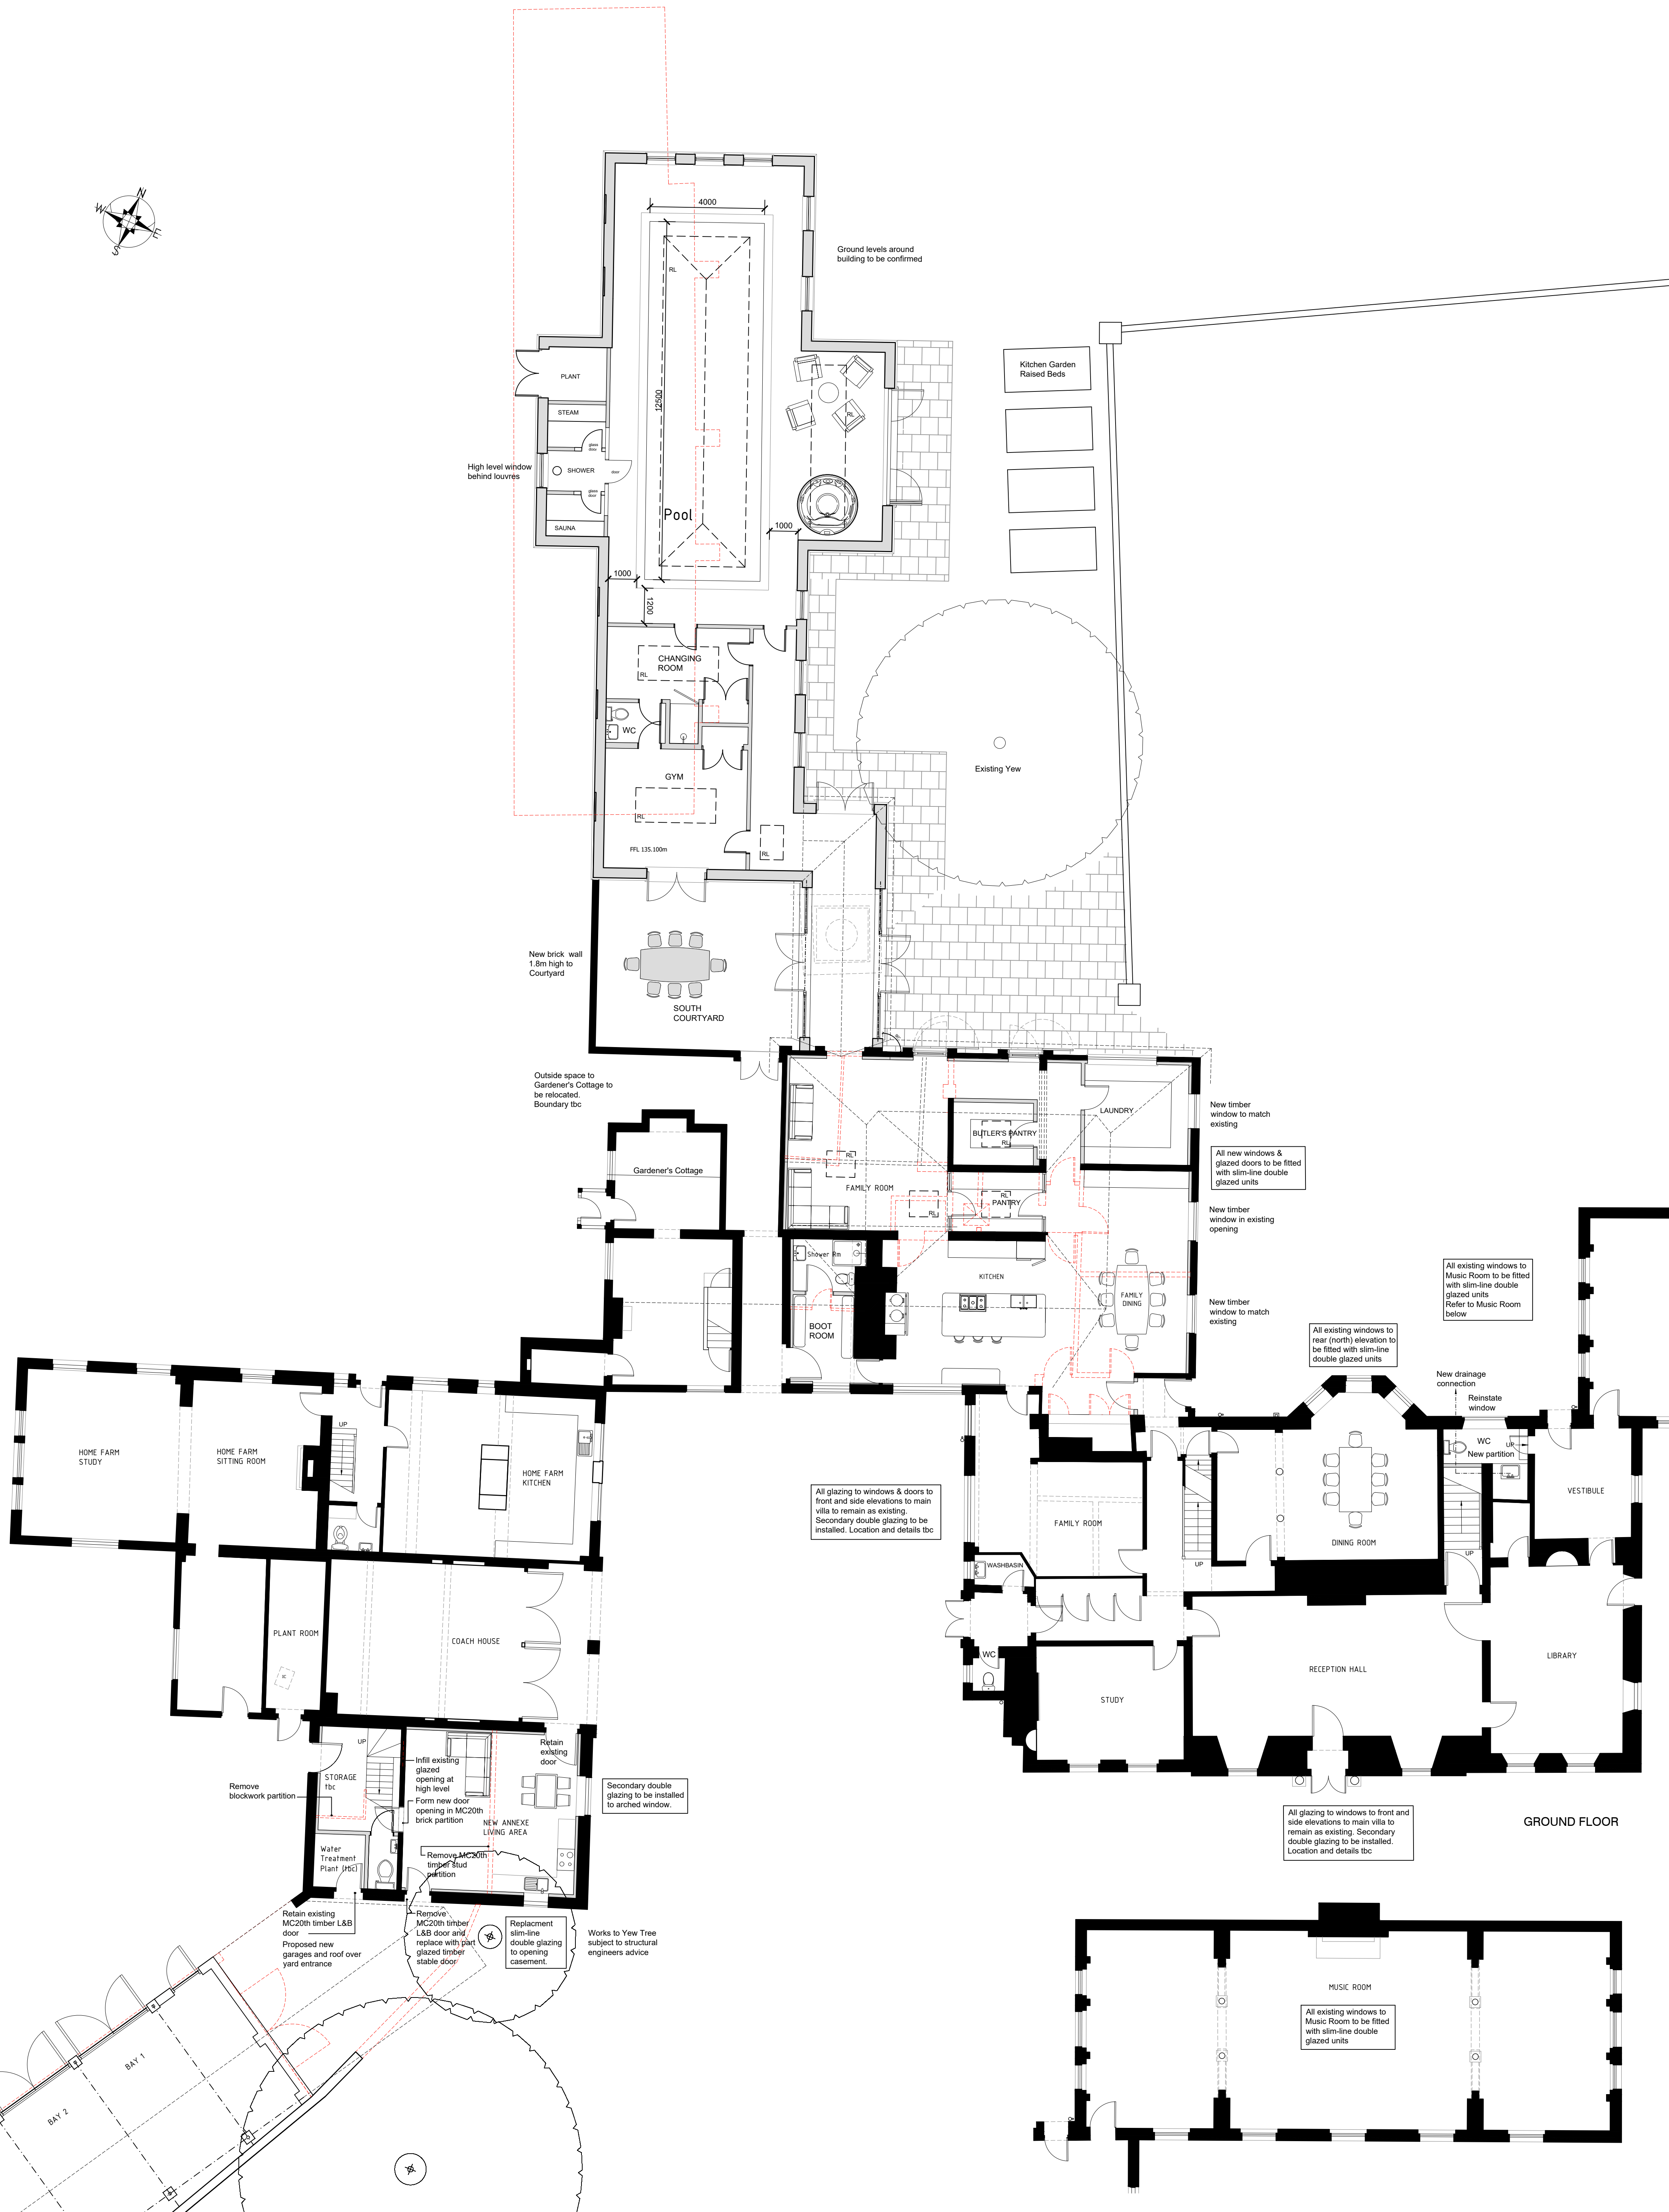


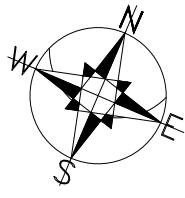

REV	DESCRIPTION	DATE
A	Design development	08.02.23
B	Design development	21.03.23
C	Design development	16.02.24
D	Design development	19.05.24
E	Design development	19.05.24
F	Design development	06.02.24
G	Door amendments to kitchen & pool lobby	06.02.24
H	Link with increased updates to notes. Pool doors amended	20.02.24
I	Pool building area added	20.02.24
J	Design development	05.06.24
K	Design development	05.06.24
L	Door amended to north side doors and link	10.09.24

PROPOSED GROUND FLOOR PLAN
for JULIANS PARK
RUSHDEN
BUNTINGFORD
SG9 0TD

NO.	2309 / PD / 201	REV	L	CHECKED
SCALE	1 : 100 @ A1	DATE	SEPT 2023	DRAWN
OZ/mm				
KAY PILSBURY THOMAS ARCHITECTS				
TEL 01753 582208 FAX 01753 582205				
WWW.KPT.CO.UK 111 BISHOP CHURCH				
HONEYLANDS RADWINTER SAFFRON WALDEN ESSEX CB10 2TJ				

© The copyright of this drawing
belongs to Kay Pilsbury Thomas