

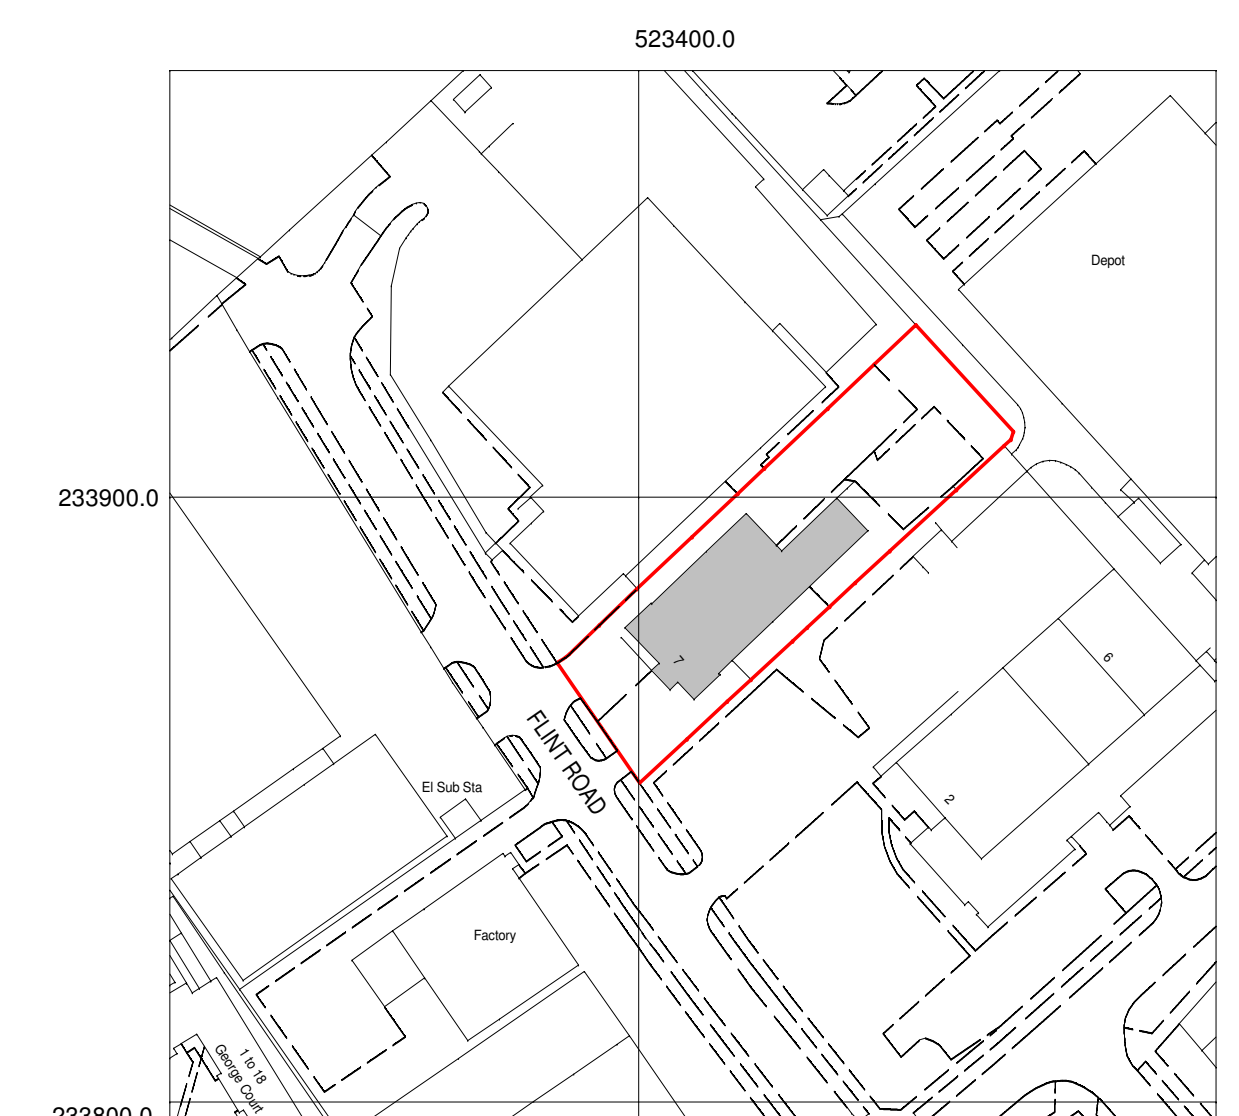
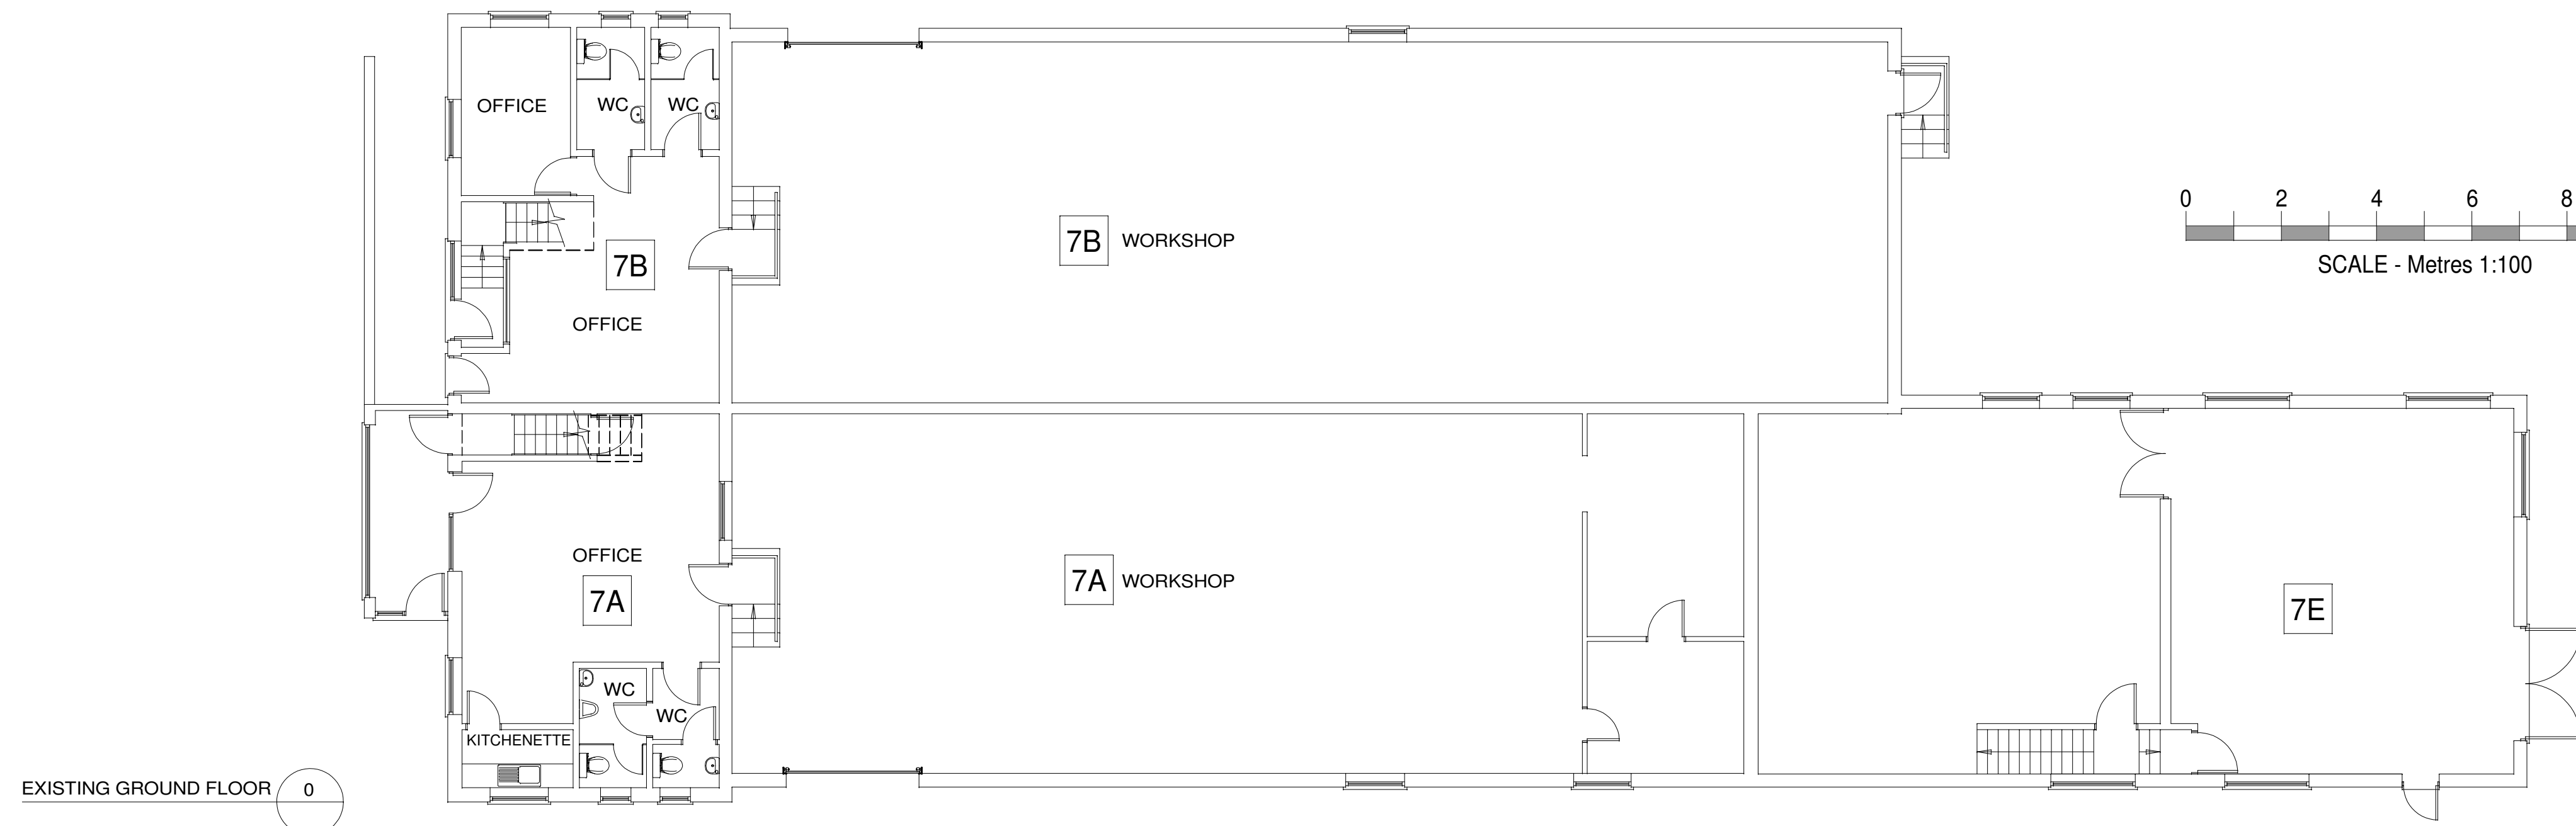
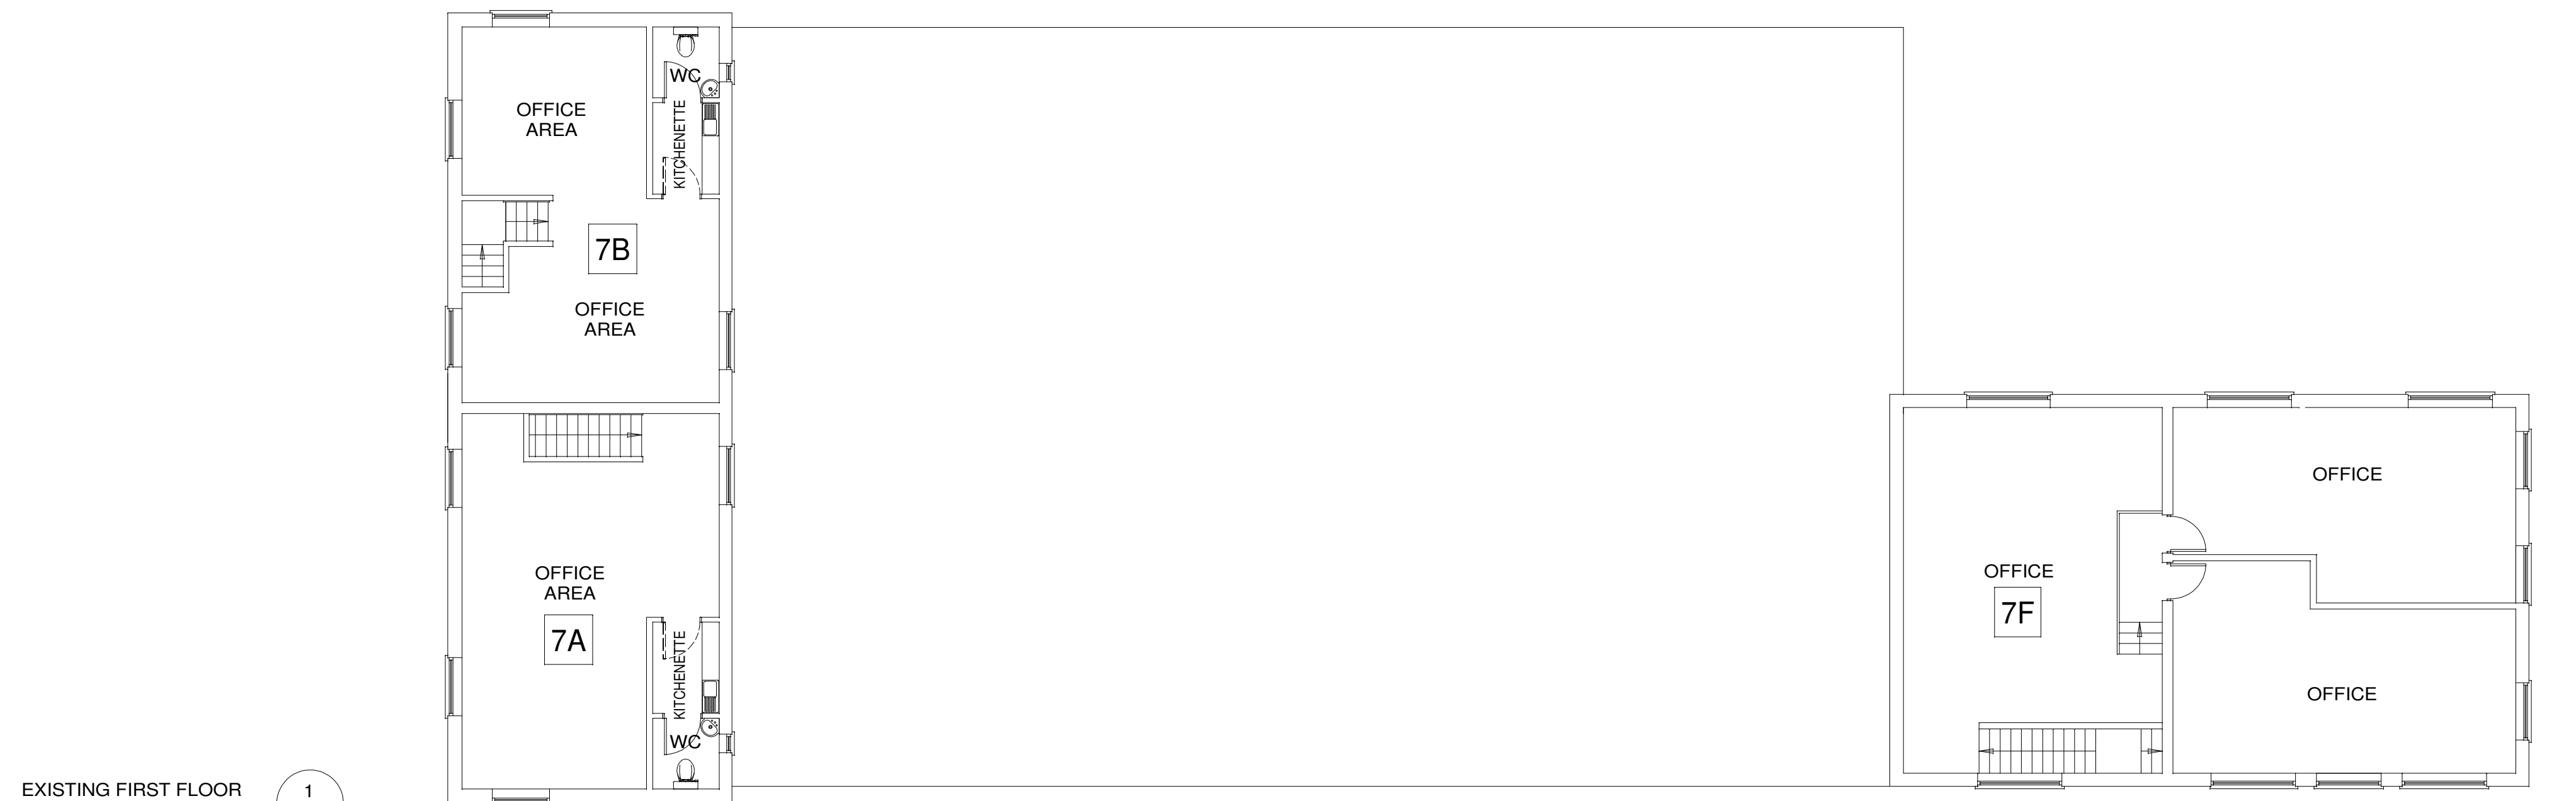


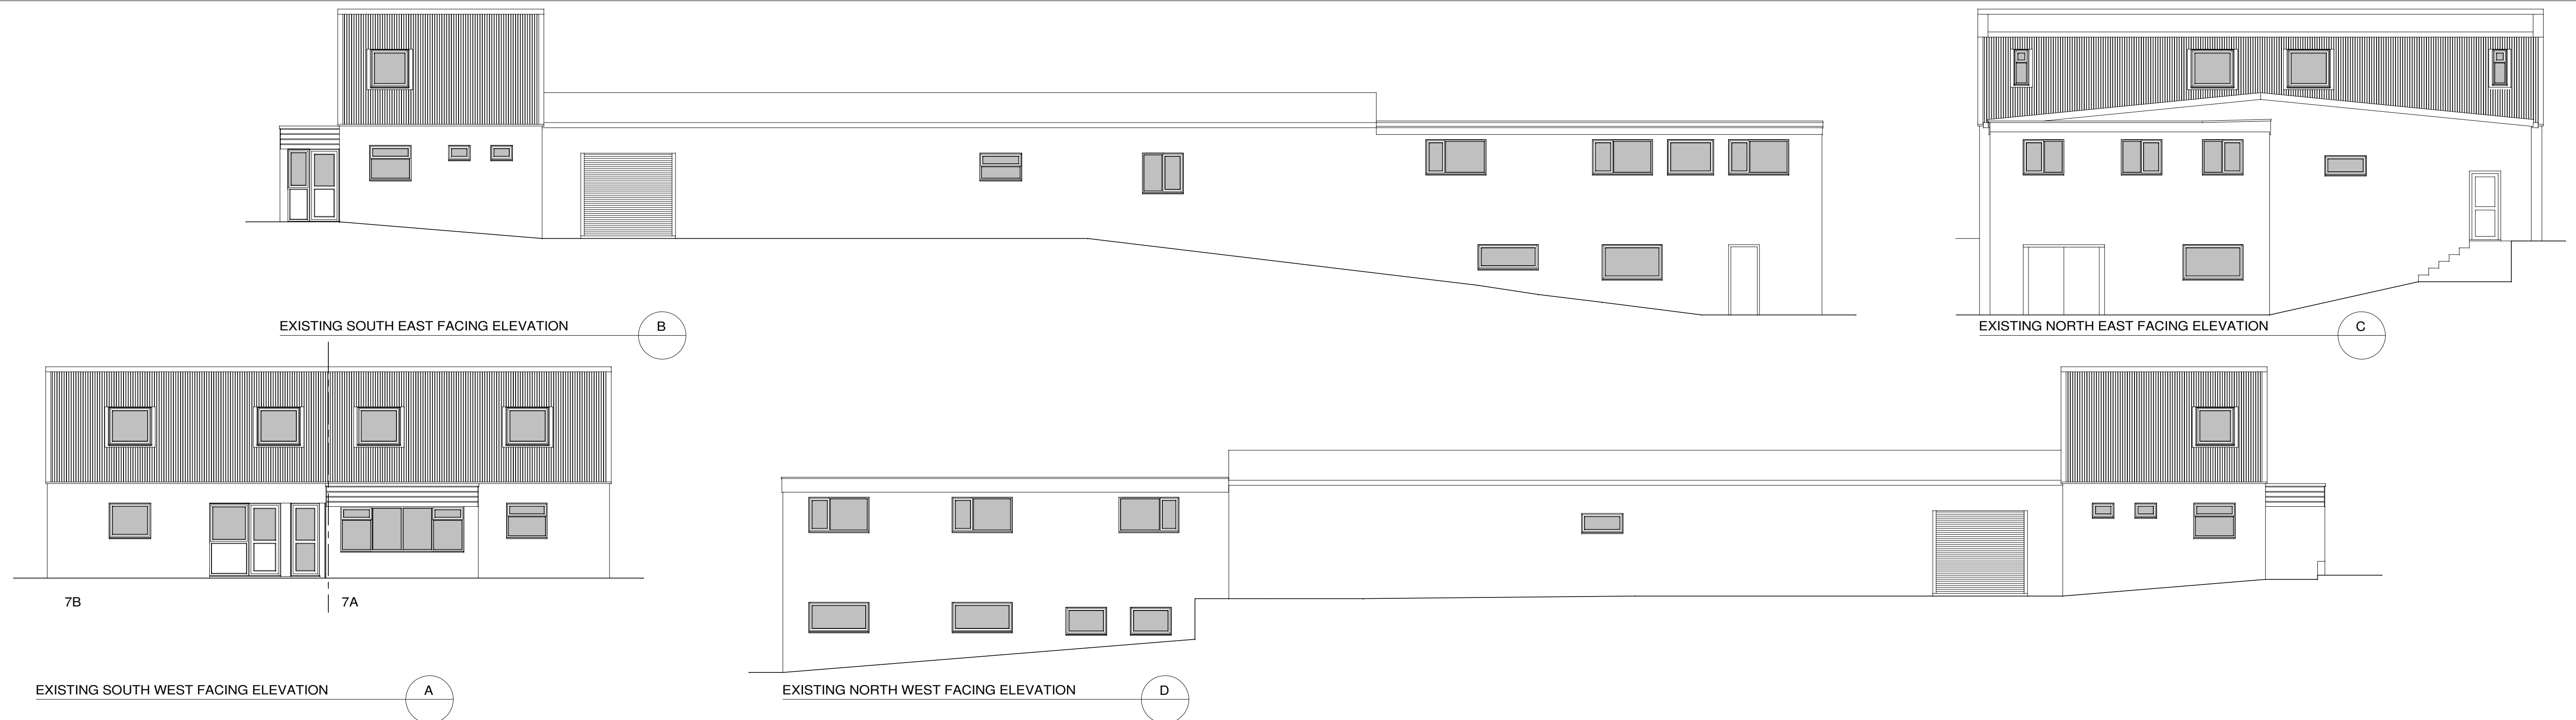

SITE LOCATION PLAN
1:1250

© Crown copyright and database rights 2025 OS 100035409
Reproduction in whole or in part is prohibited
without the permission of Ordnance Survey.

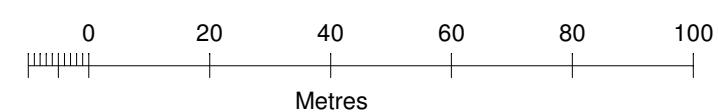

notes				
1 this drawing is copyright of design team consultants limited				
P1	07.05.25	First issue for approval.		w
rev	date	description		by

dte design team consultants
chartered surveyors ■ architectural designers

business & technology centre stevenage hertfordshire sg1 2dx
tel: 01438 771200 01462 670550 www.dtc.uk.net

client	Orchard Properties		
project	7A & 7B Flint Road Letchworth Garden City, Hertfordshire SG6 1HJ		
drawing title	EXISTING PLANS & ELEVATIONS		
drawing/checked	scale	date	
w/a	1:100 @ A1	May '25	
job no	drig no	rev	
L25.410	E010	P1	