


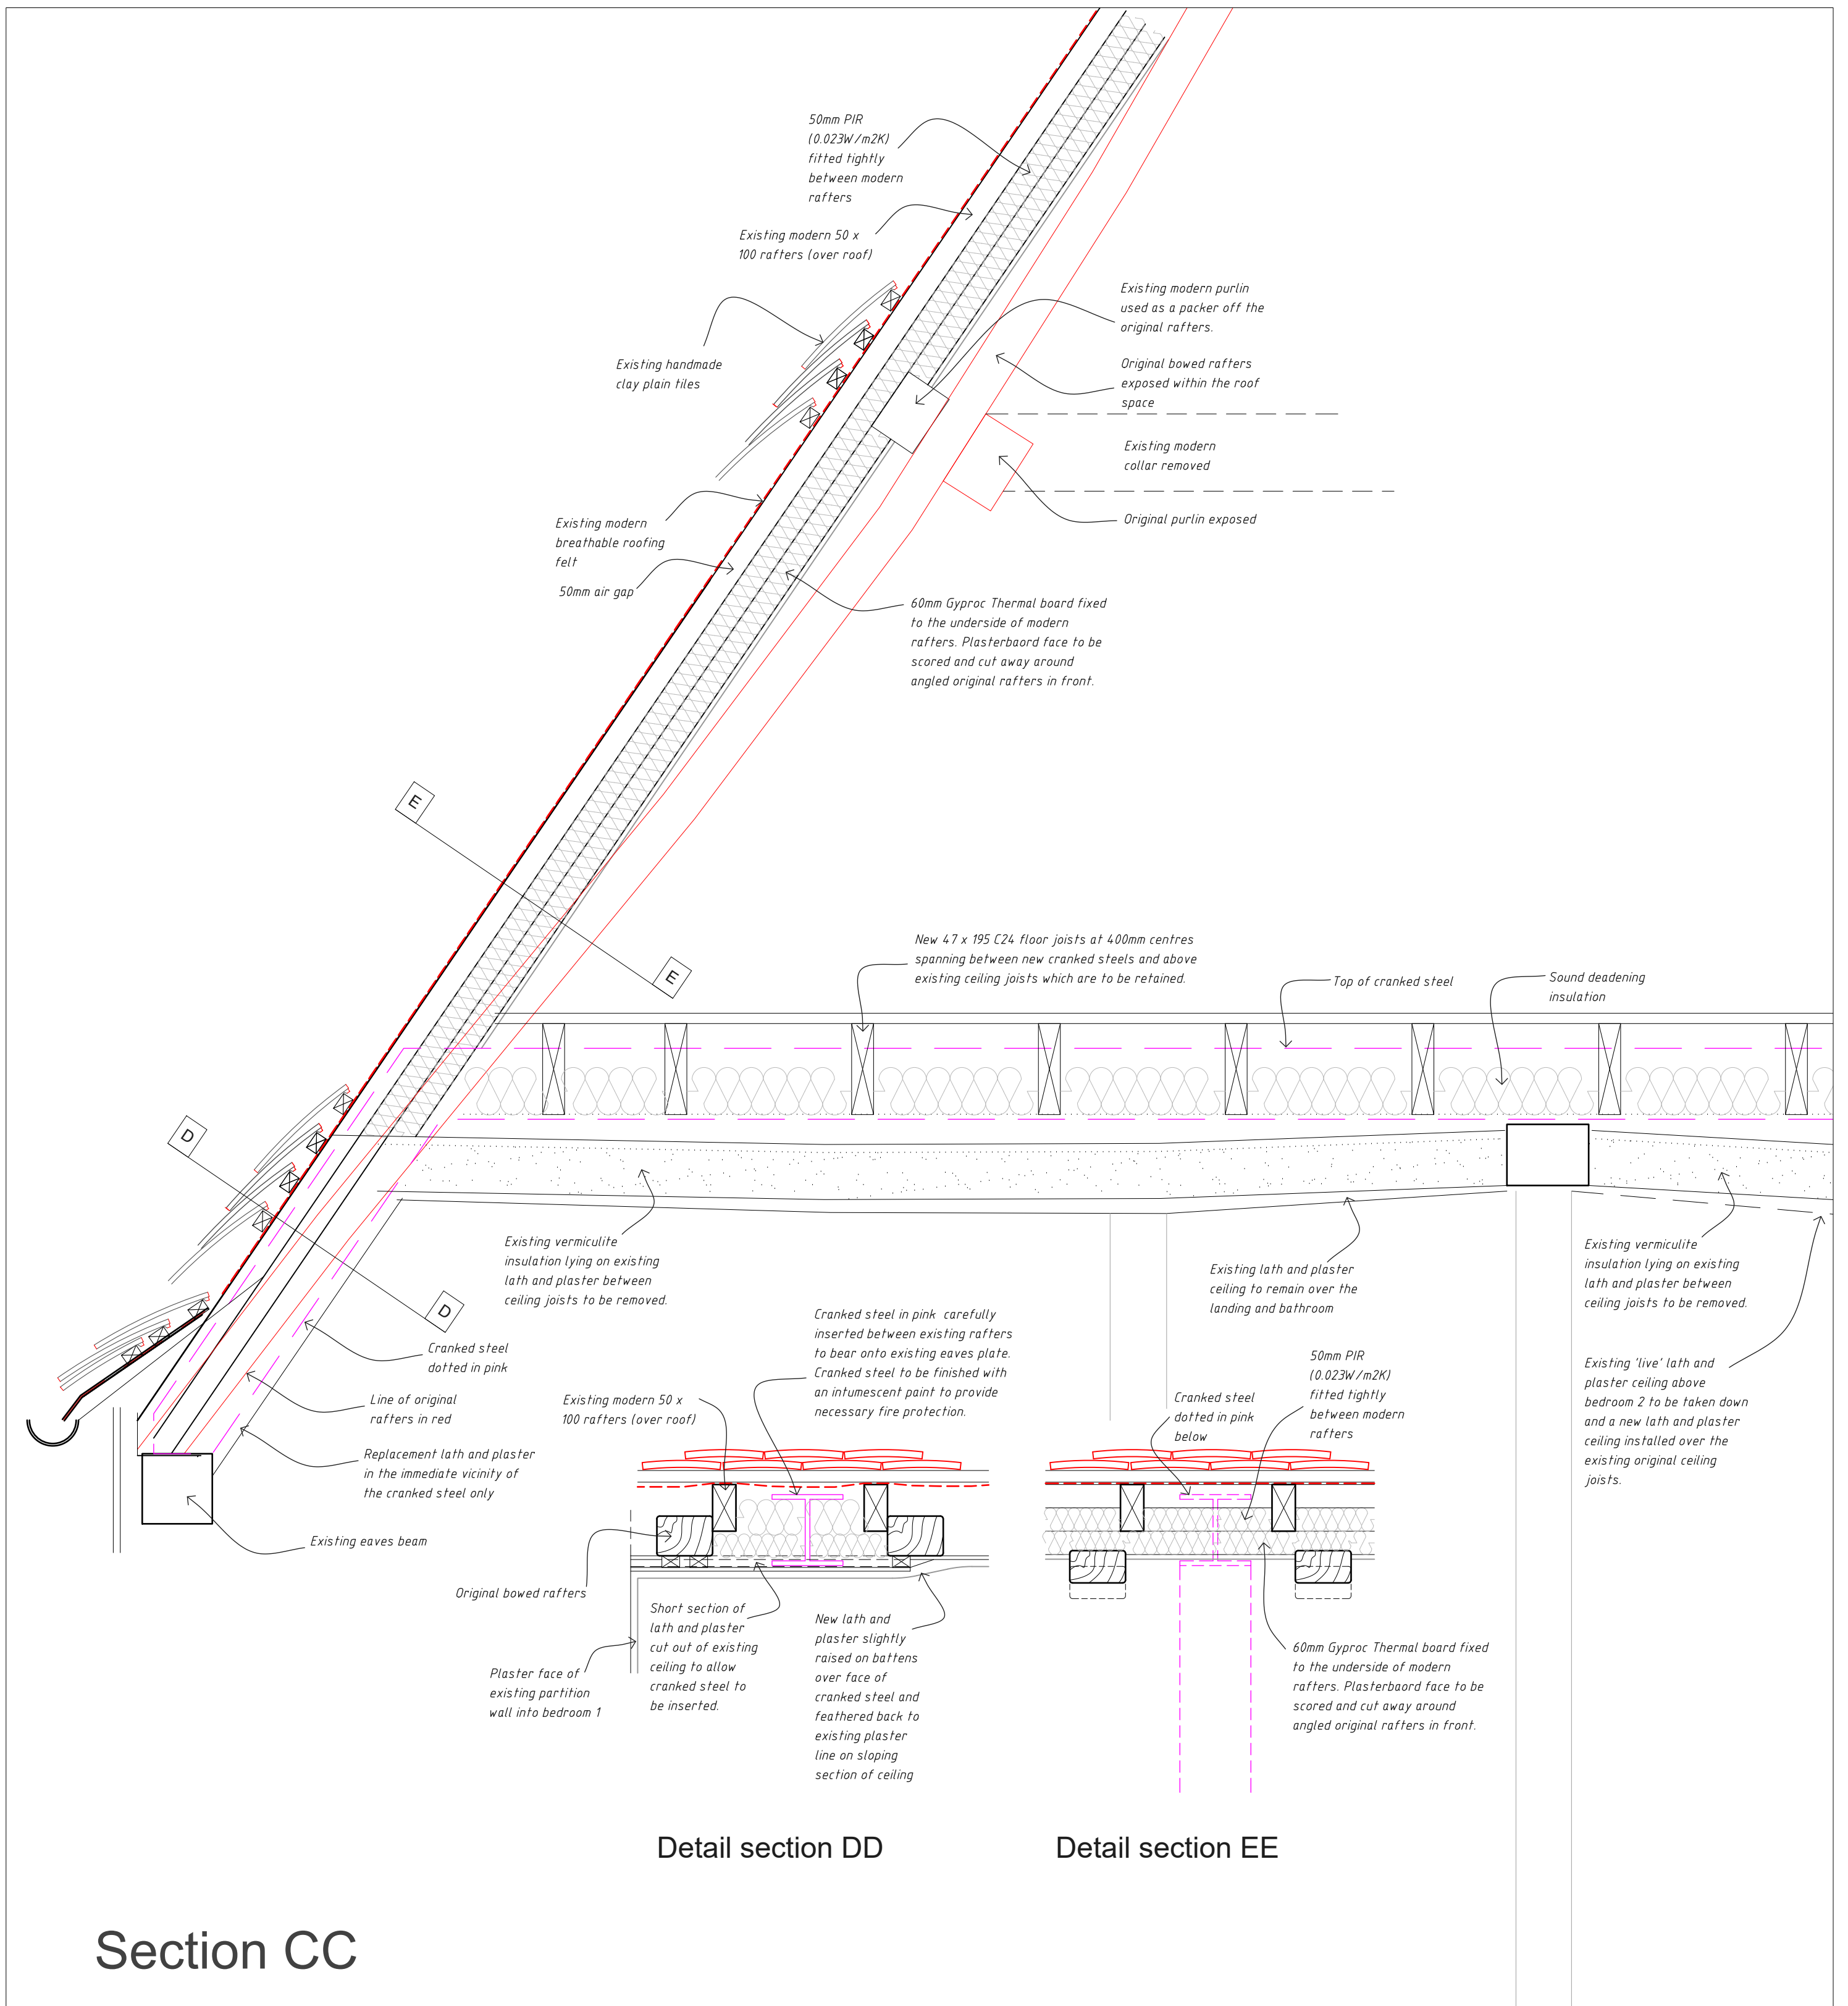

Loft conversion at
1 Sells Close Cottages, Barley
For Mr & Mrs Hedges

Detail sections

SCALE 1:10 @A2

DWG No. 2316.10

DONALD PURKISS
ASSOCIATES
chartered architects
1A KING STREET
SAFFRON WALDEN, ESSEX CB10 1HE
TEL: 01799 523087 & 527202
E-mail: dpa@purkissarchitects.co.uk

Copyright - Donald Purkiss and Associates