




3 Section 3.
1 : 100

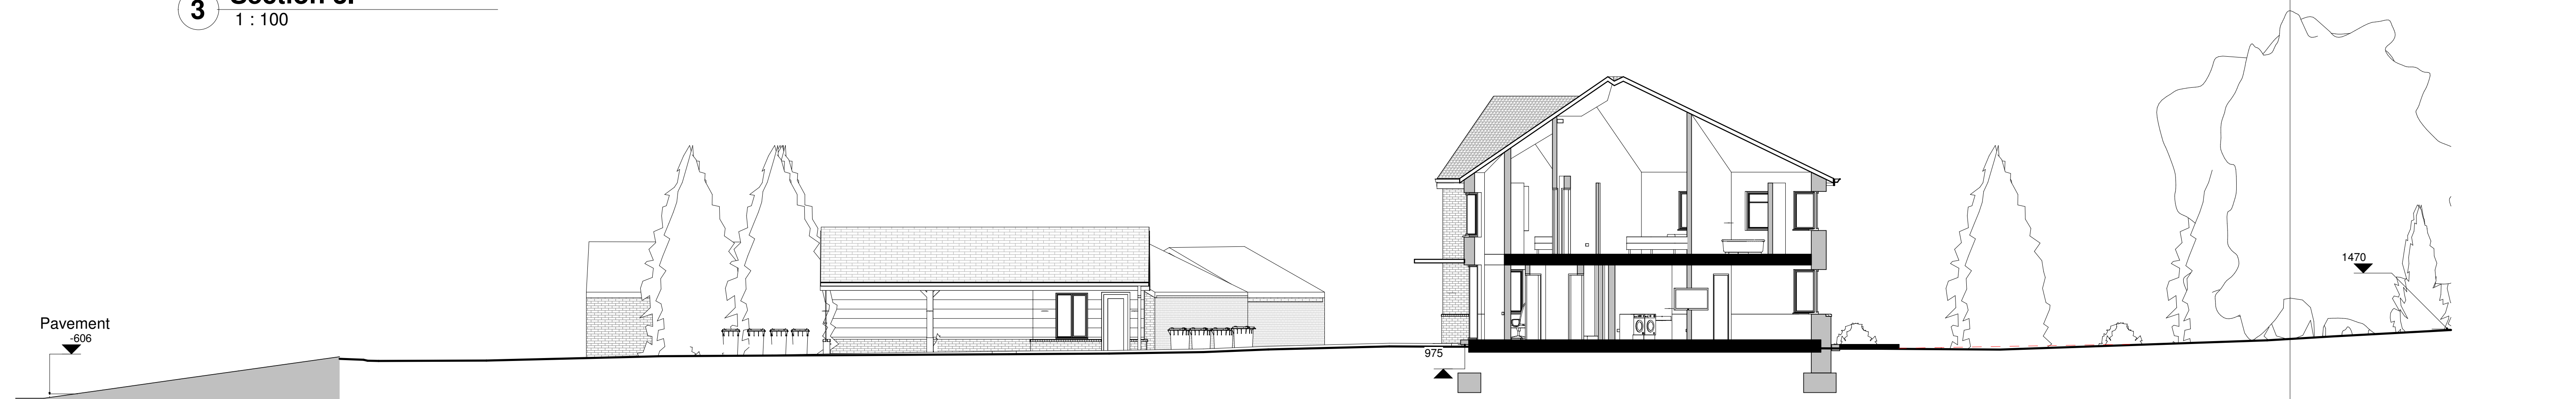

2 Section 2.
1 : 100



1 Section 1.
1 : 100

4 Level key plan
1 : 500



Revision Number	Revision Description	Revision Date	Issued by
Revision			

Building Regulations
Status:
Dimensions, areas and levels where given are only approximate and subject to site survey.
All dimensions are to be checked on site. Figured dimensions only are to be taken from this drawing.
This drawing is to be read in conjunction with all relevant consultants and/or specialists drawings/documents and any discrepancies or variations are to be notified to the Architect before the affected work commences. This drawing is copyright and remains the property of the Architects.



telephone: 01462 453931
email: info@croearchitects.co.uk
web: www.croearchitects.co.uk

Project:
Land to the rear of The Croft,
Stevenage Rd Little Wymondley
SG4 7JA

Client:
Mr Skinner

Drawing name:
Site sections

Scale: As indicated	A1	Drawing number	Revision
Date:	09 - 24	23026 - 025	
Drawn by:	JR		