


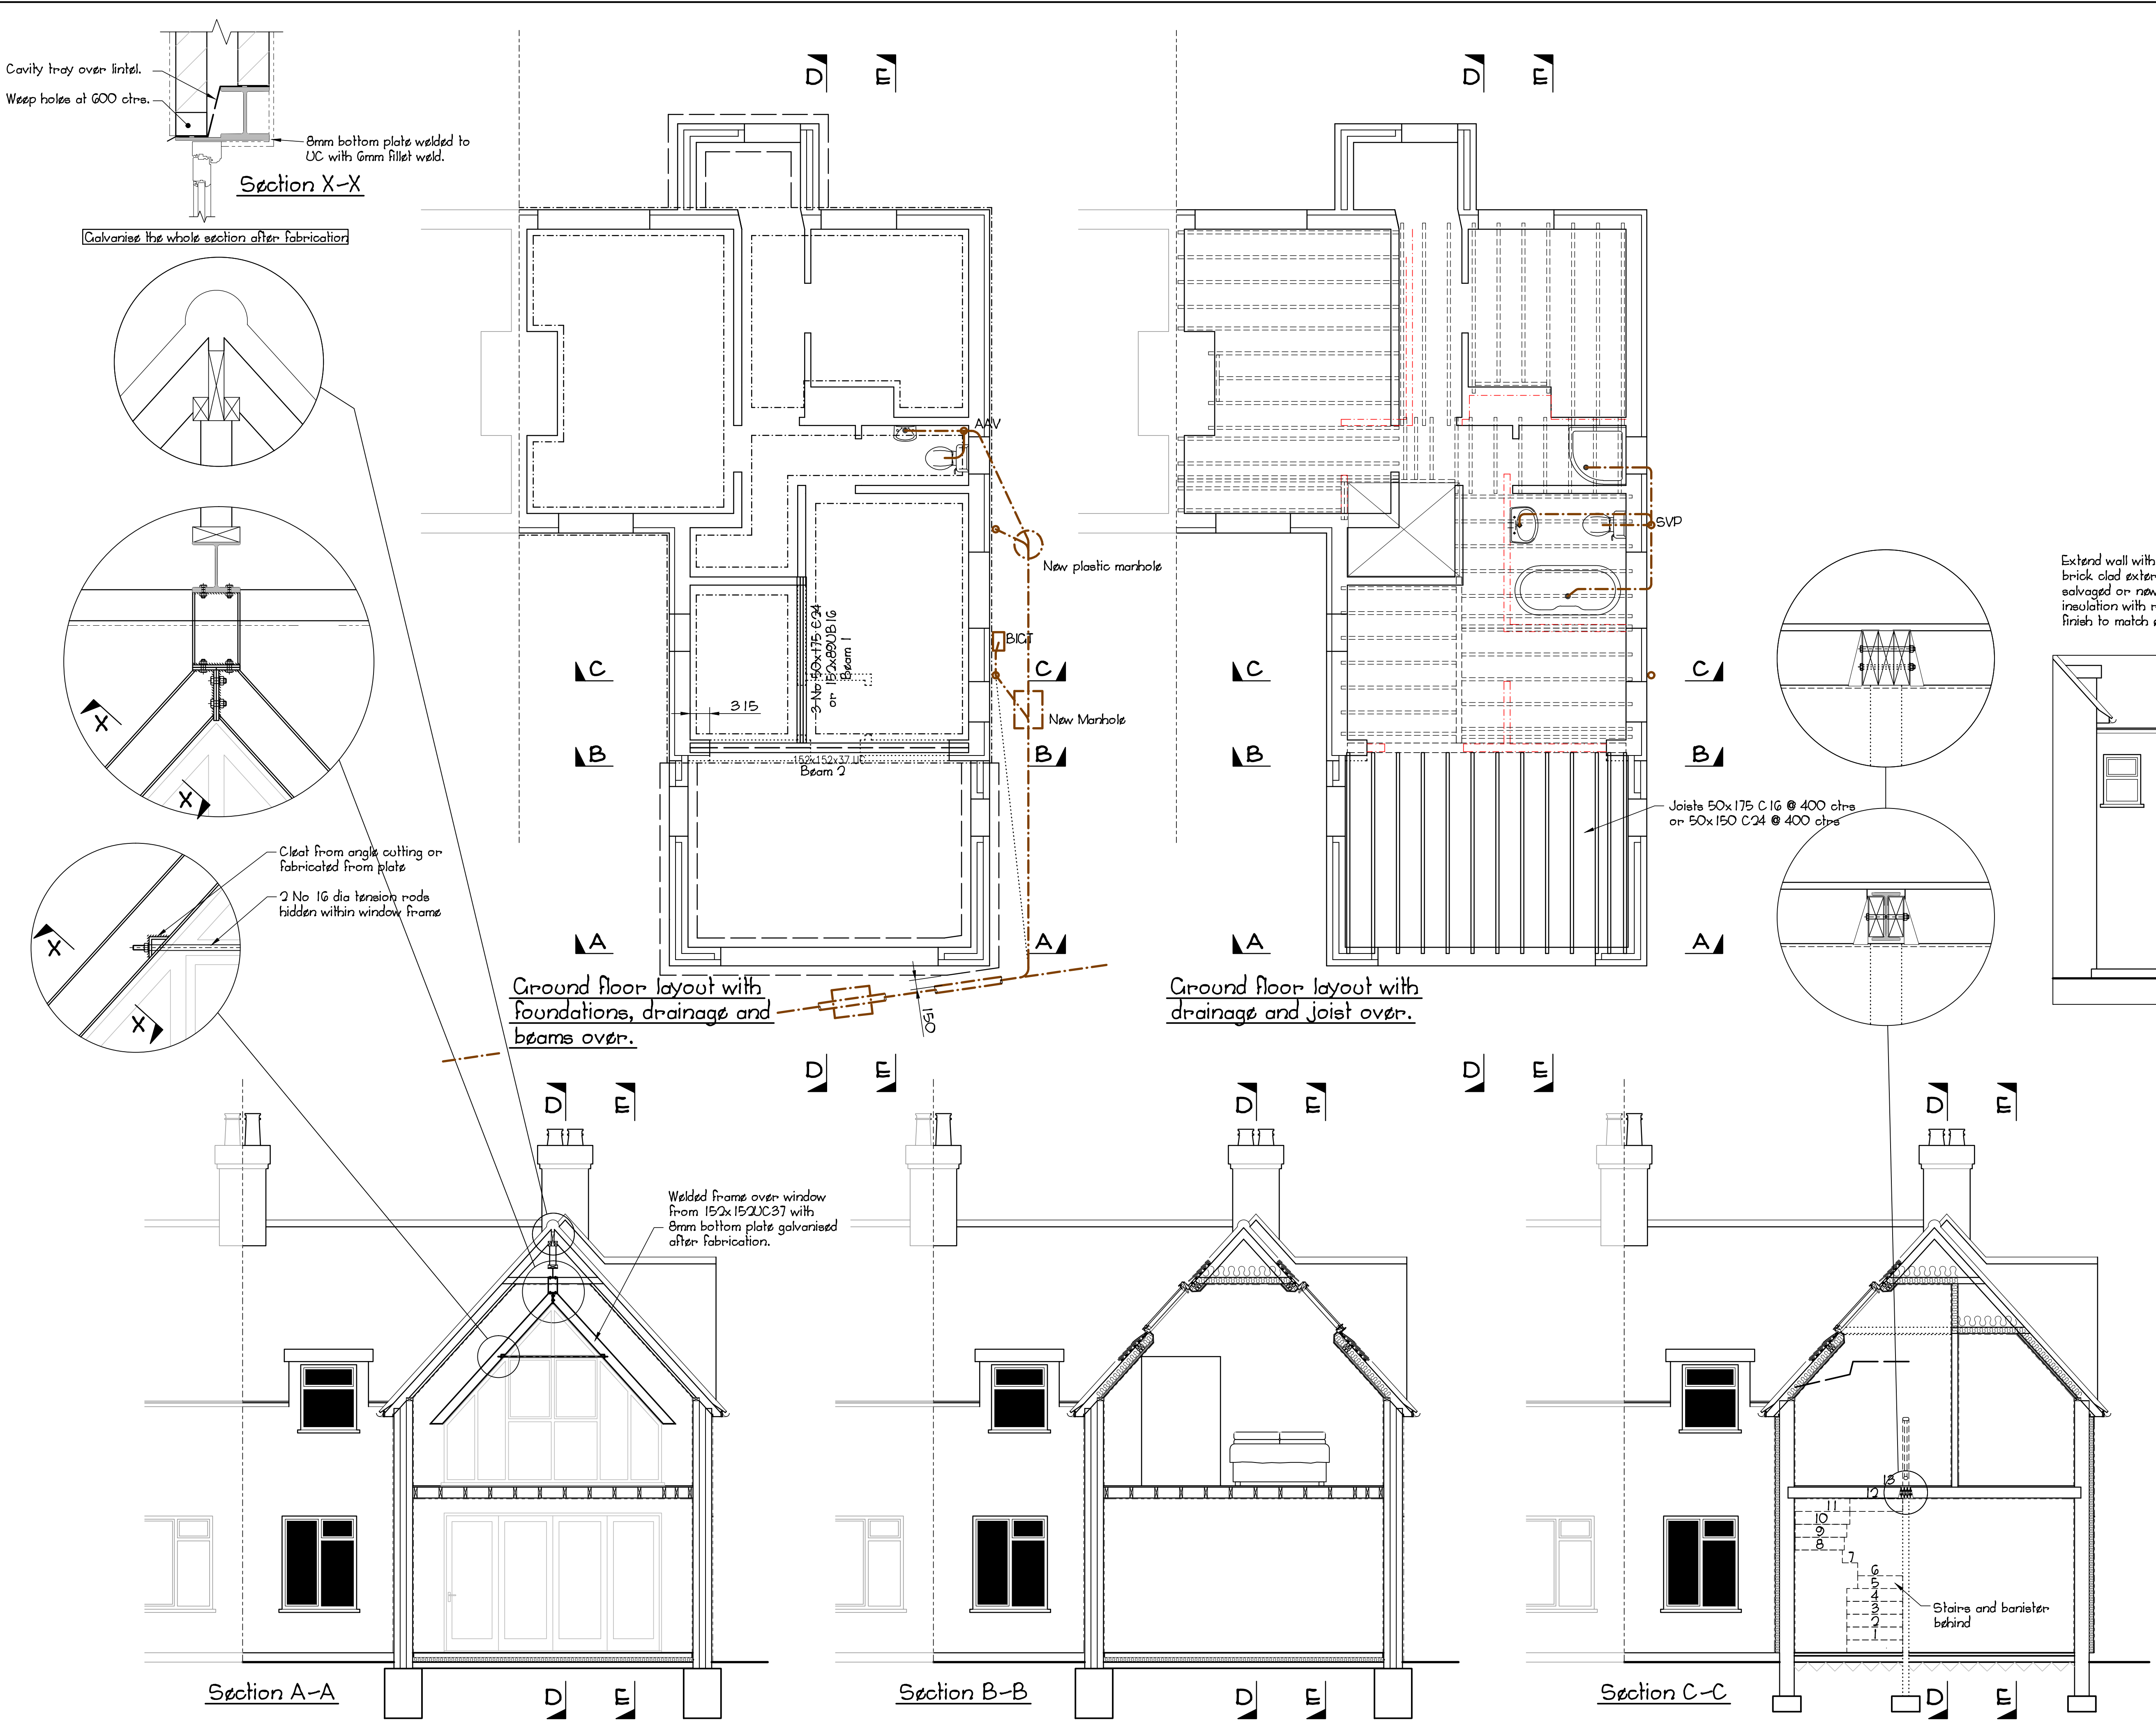

Notes

THIS DRAWING TO BE READ IN CONJUNCTION WITH ALL OTHER RELEVANT INFORMATION WHETHER PRODUCED BY DAVID FRENCH PARTNERSHIP OR OTHERS

BUILDER IS TO COMPARE ALL SUCH RELATED INFORMATION IN ADVANCE OF CONSTRUCTION AND REPORT ANY DIMENSIONAL OR OTHER INCONSISTENCY TO DAVID FRENCH PARTNERSHIP. THIS IS PARTICULARLY IMPORTANT IN RELATION TO SETTING OUT

WORK TO DIMENSIONED FIGURES – DO NOT SCALE
IF IN DOUBT – ASK

Rev	Description	Date

David French Partnership
CIVIL & STRUCTURAL ENGINEERS
43 Guildford Street, Luton, Bedfordshire, LU1 2NQ
Telephone: 01582 708000, Email: email@dfp.co.uk

Job					
9 The Green Tea Green Luton LU2 8PS					
Drawing Title					
Building Details Sheet 1					
Client					
Vicky Page					
Scale 1:10	Drawn	Check 1	Check 2	Check 3	Date
1:50, 1:20	JAE				25/12/21
Job no	1220	Dwg no	02	Rev	