
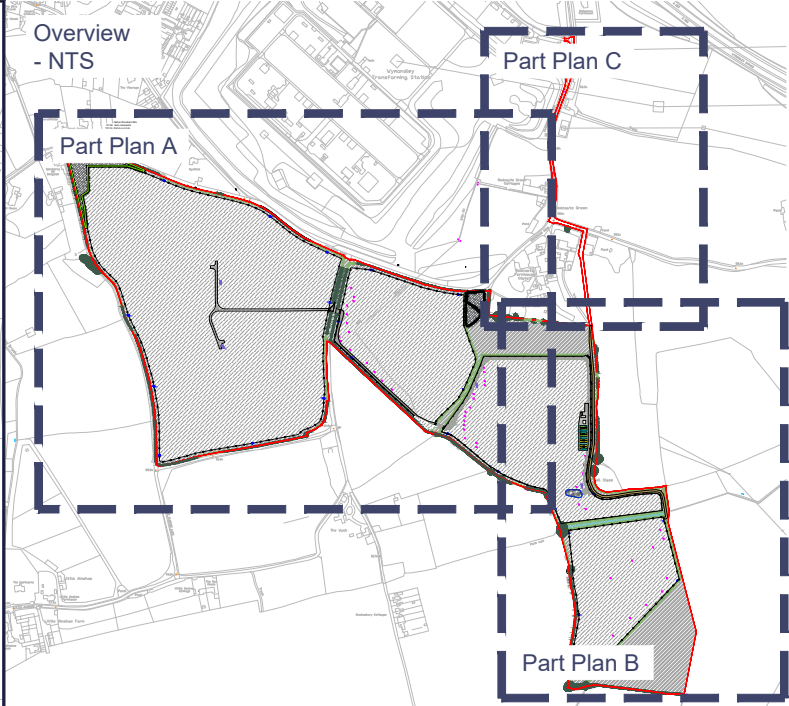


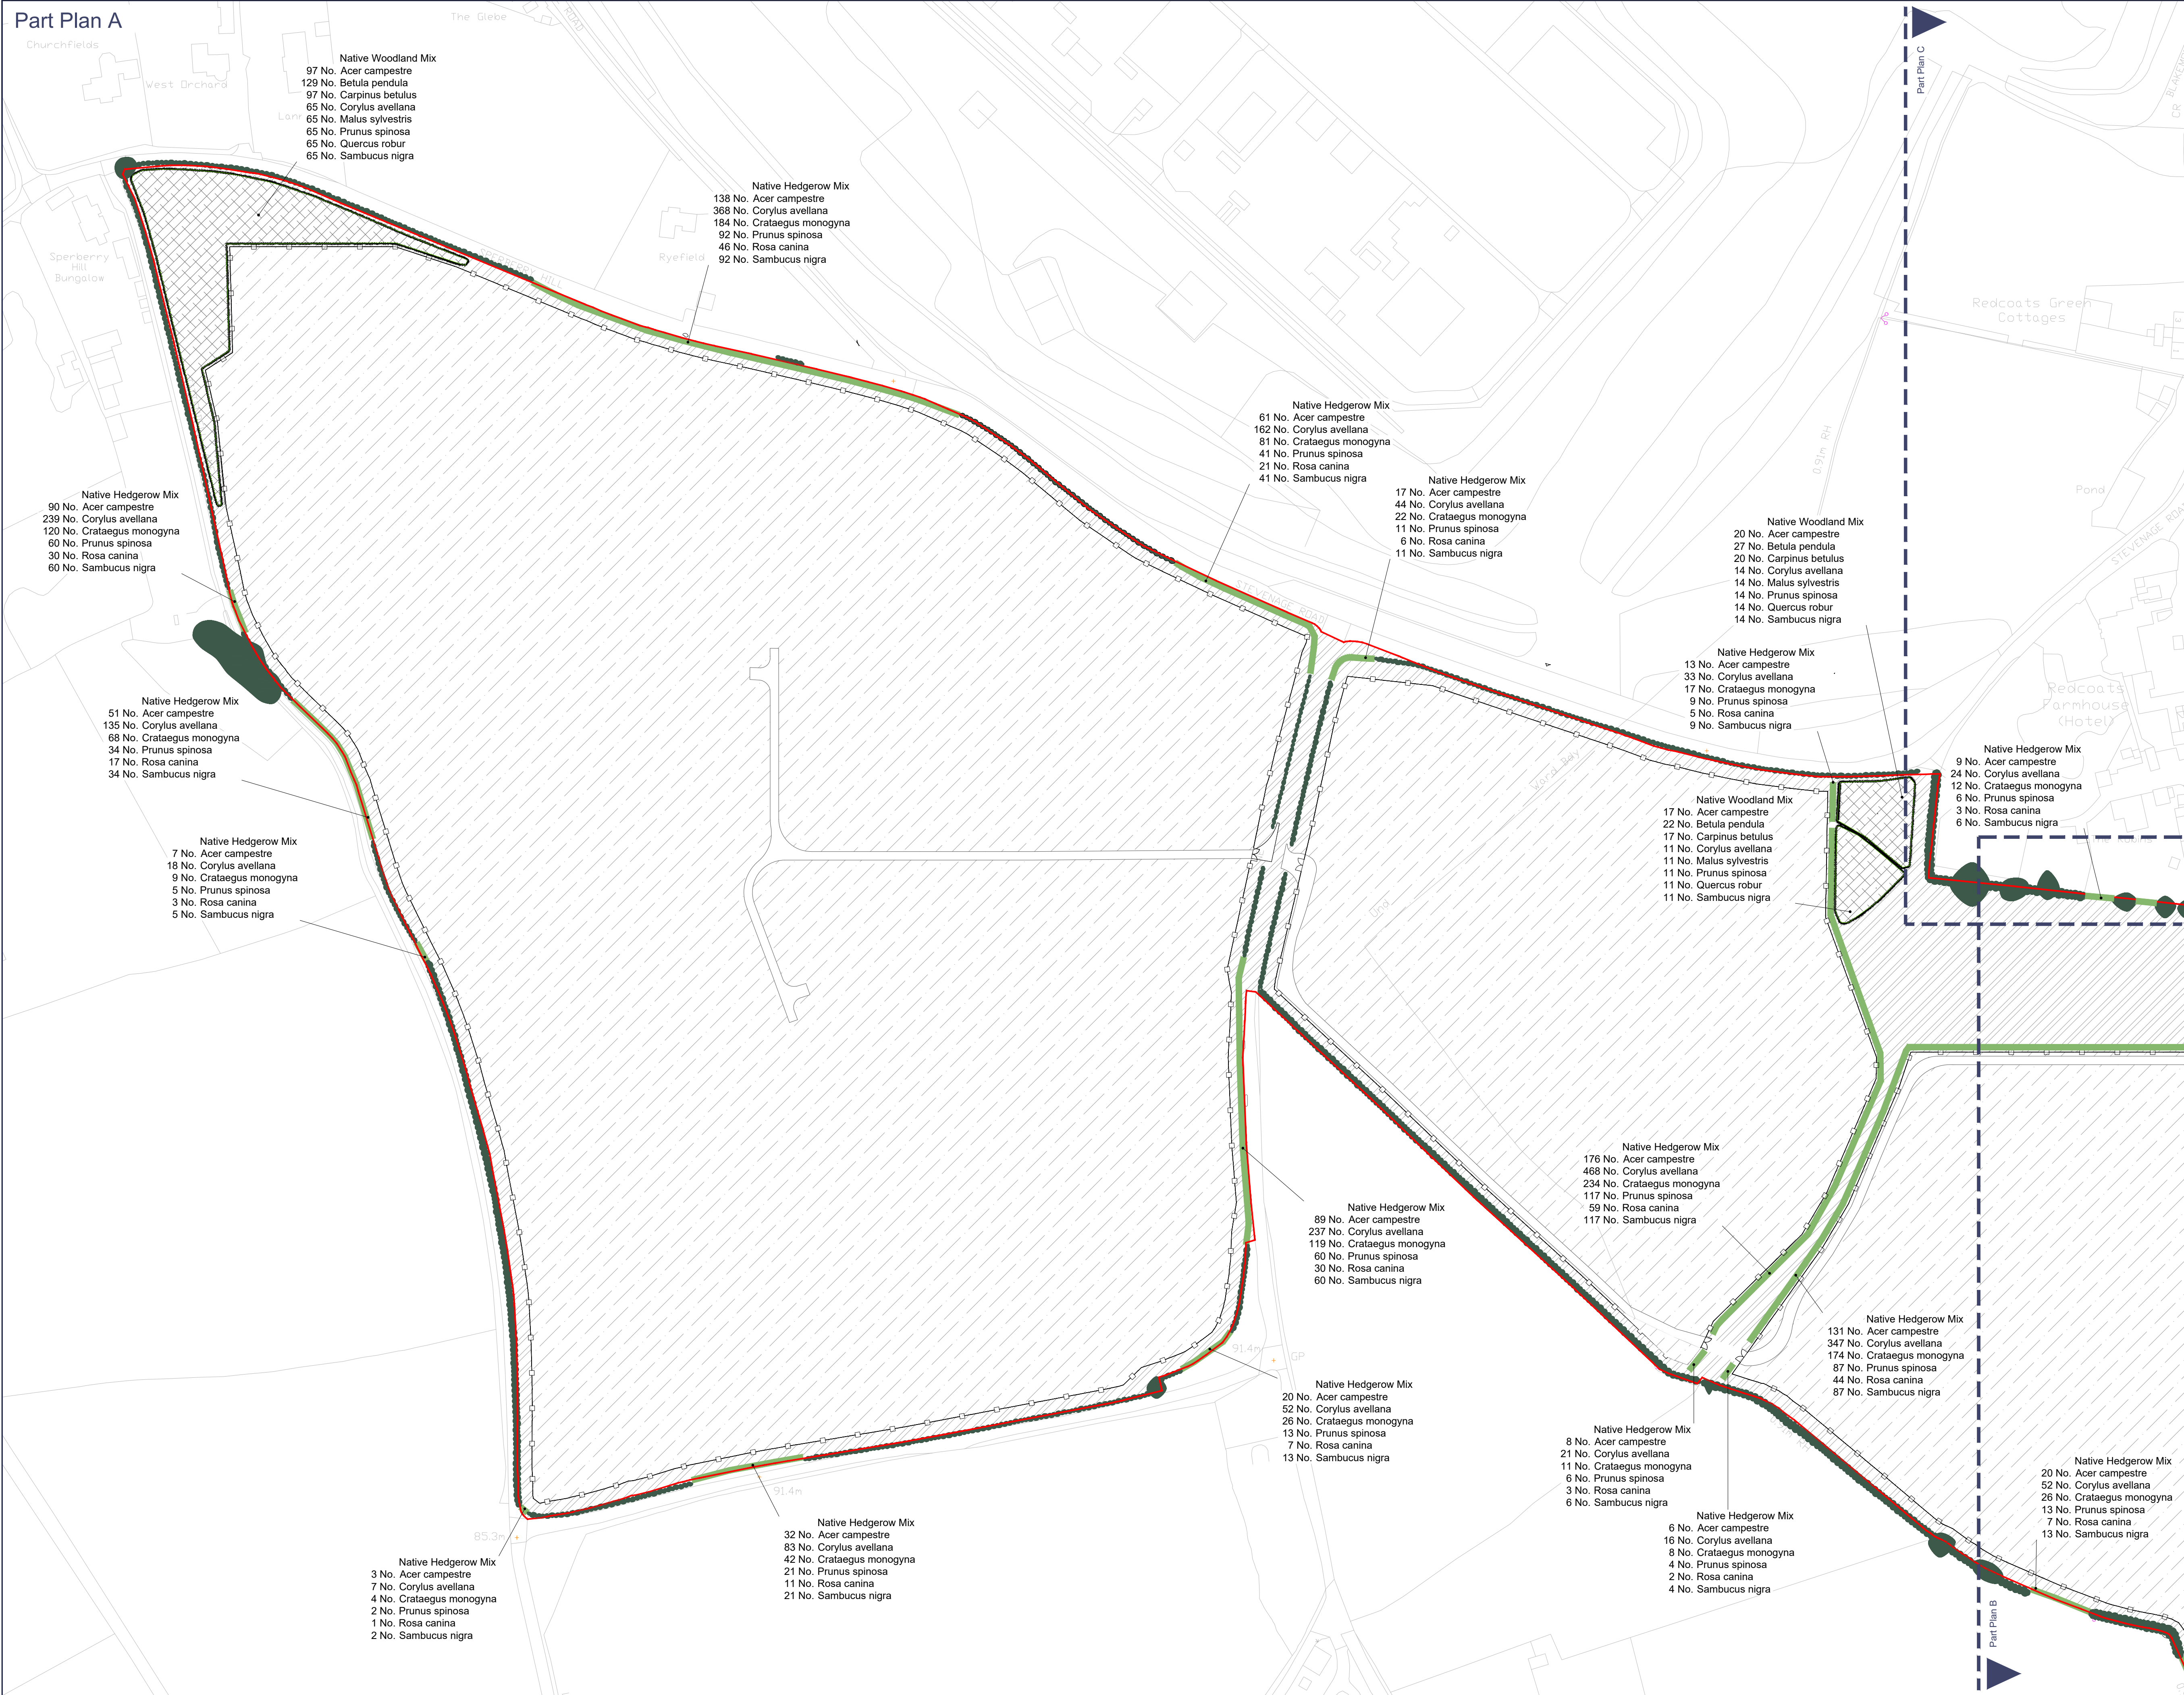

- Site boundary
- Existing Tree and Hedgerow Vegetation
- Proposed Native Woodland Planting
- Proposed Native Hedgerow;
- Proposed Low Maintenance Pasture Grassland
- Proposed Meadow/Species Rich Grassland
- Existing Dry Ditch
- Proposed Seasonally Wet Attenuation Basin, seeded with Meadow for Wetlands

NOTE:
Refer to drawings 3732-01-15 and 3732-01-16 for hardworks.
Refer to drawing 3732-01-17 for typical planting details.

See Landscape Specification 3732-01-02 for planting and seed mix details, ground preparation and implementation programme.

0344 8700 007
axis.co.uk

Client
Brockwell Energy and Storage Ltd
Project
Sperberry Hill Solar Array and BESS
Drawing Title

Detailed Softworks Plan - Sheet 1 of 2
Scale
1:1250 @A1
Date
November 2025
Dwg no
3732-01-13

Status
Condition Discharge
Drawn
YK
Checked
AM
Rev