

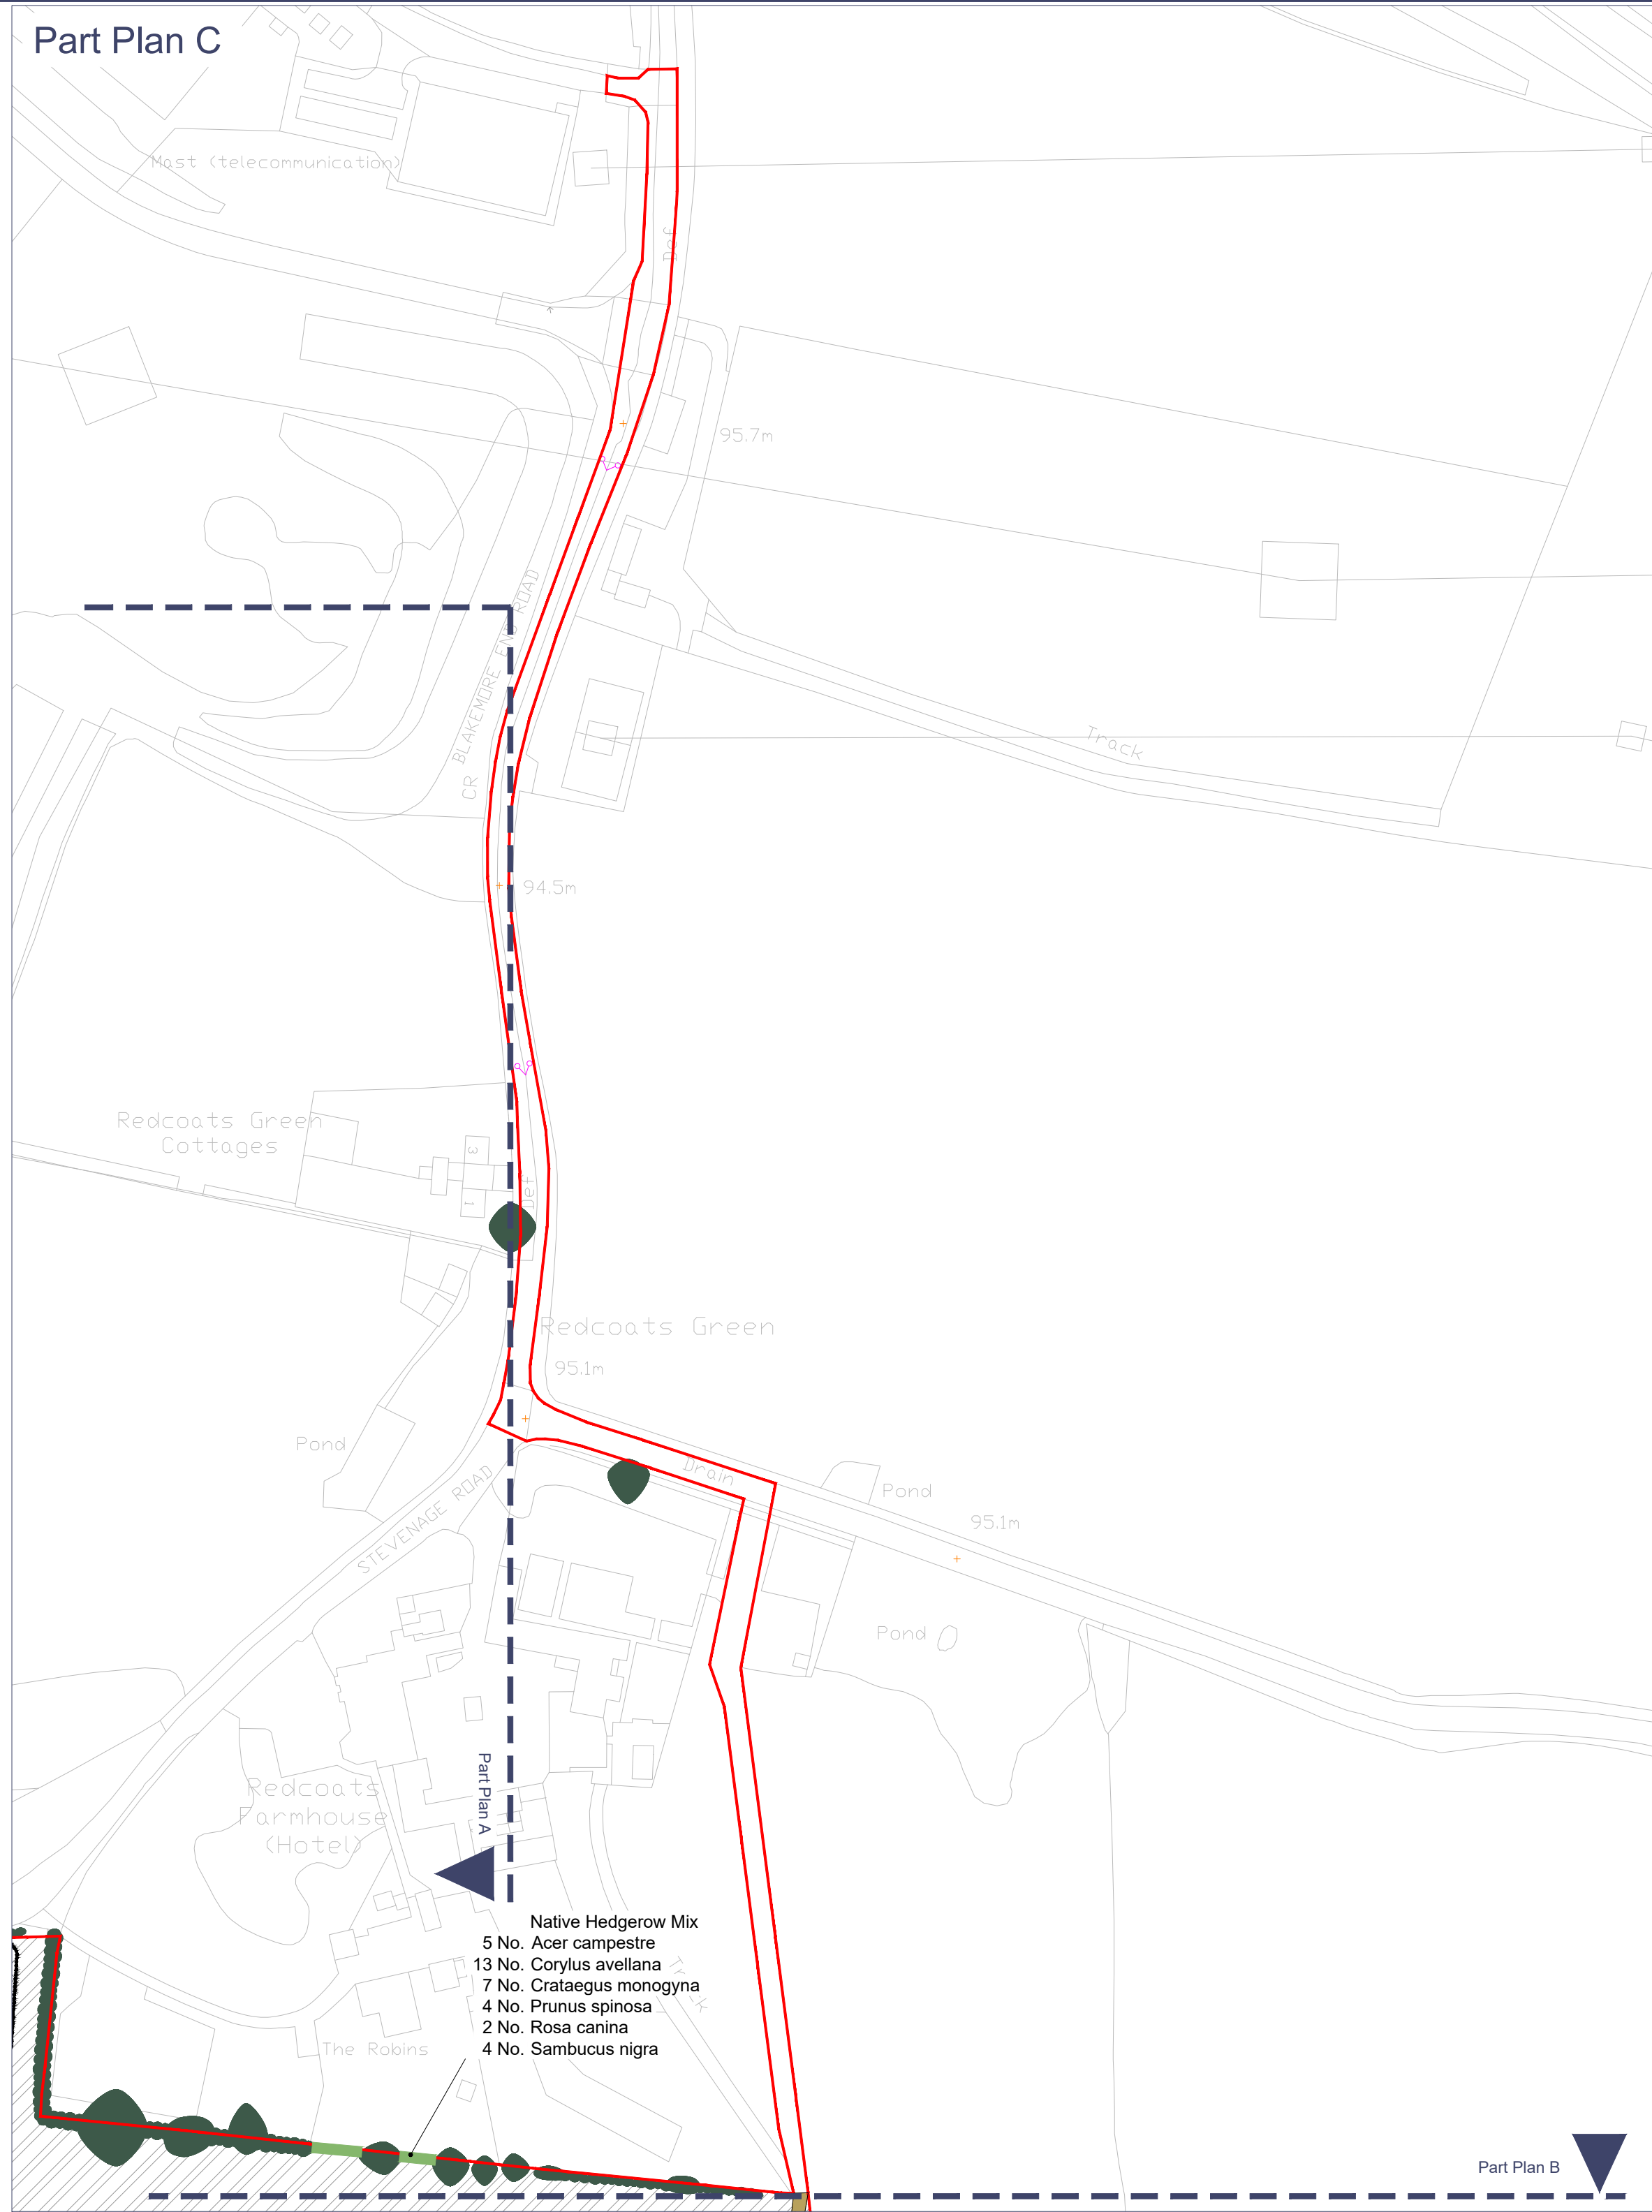


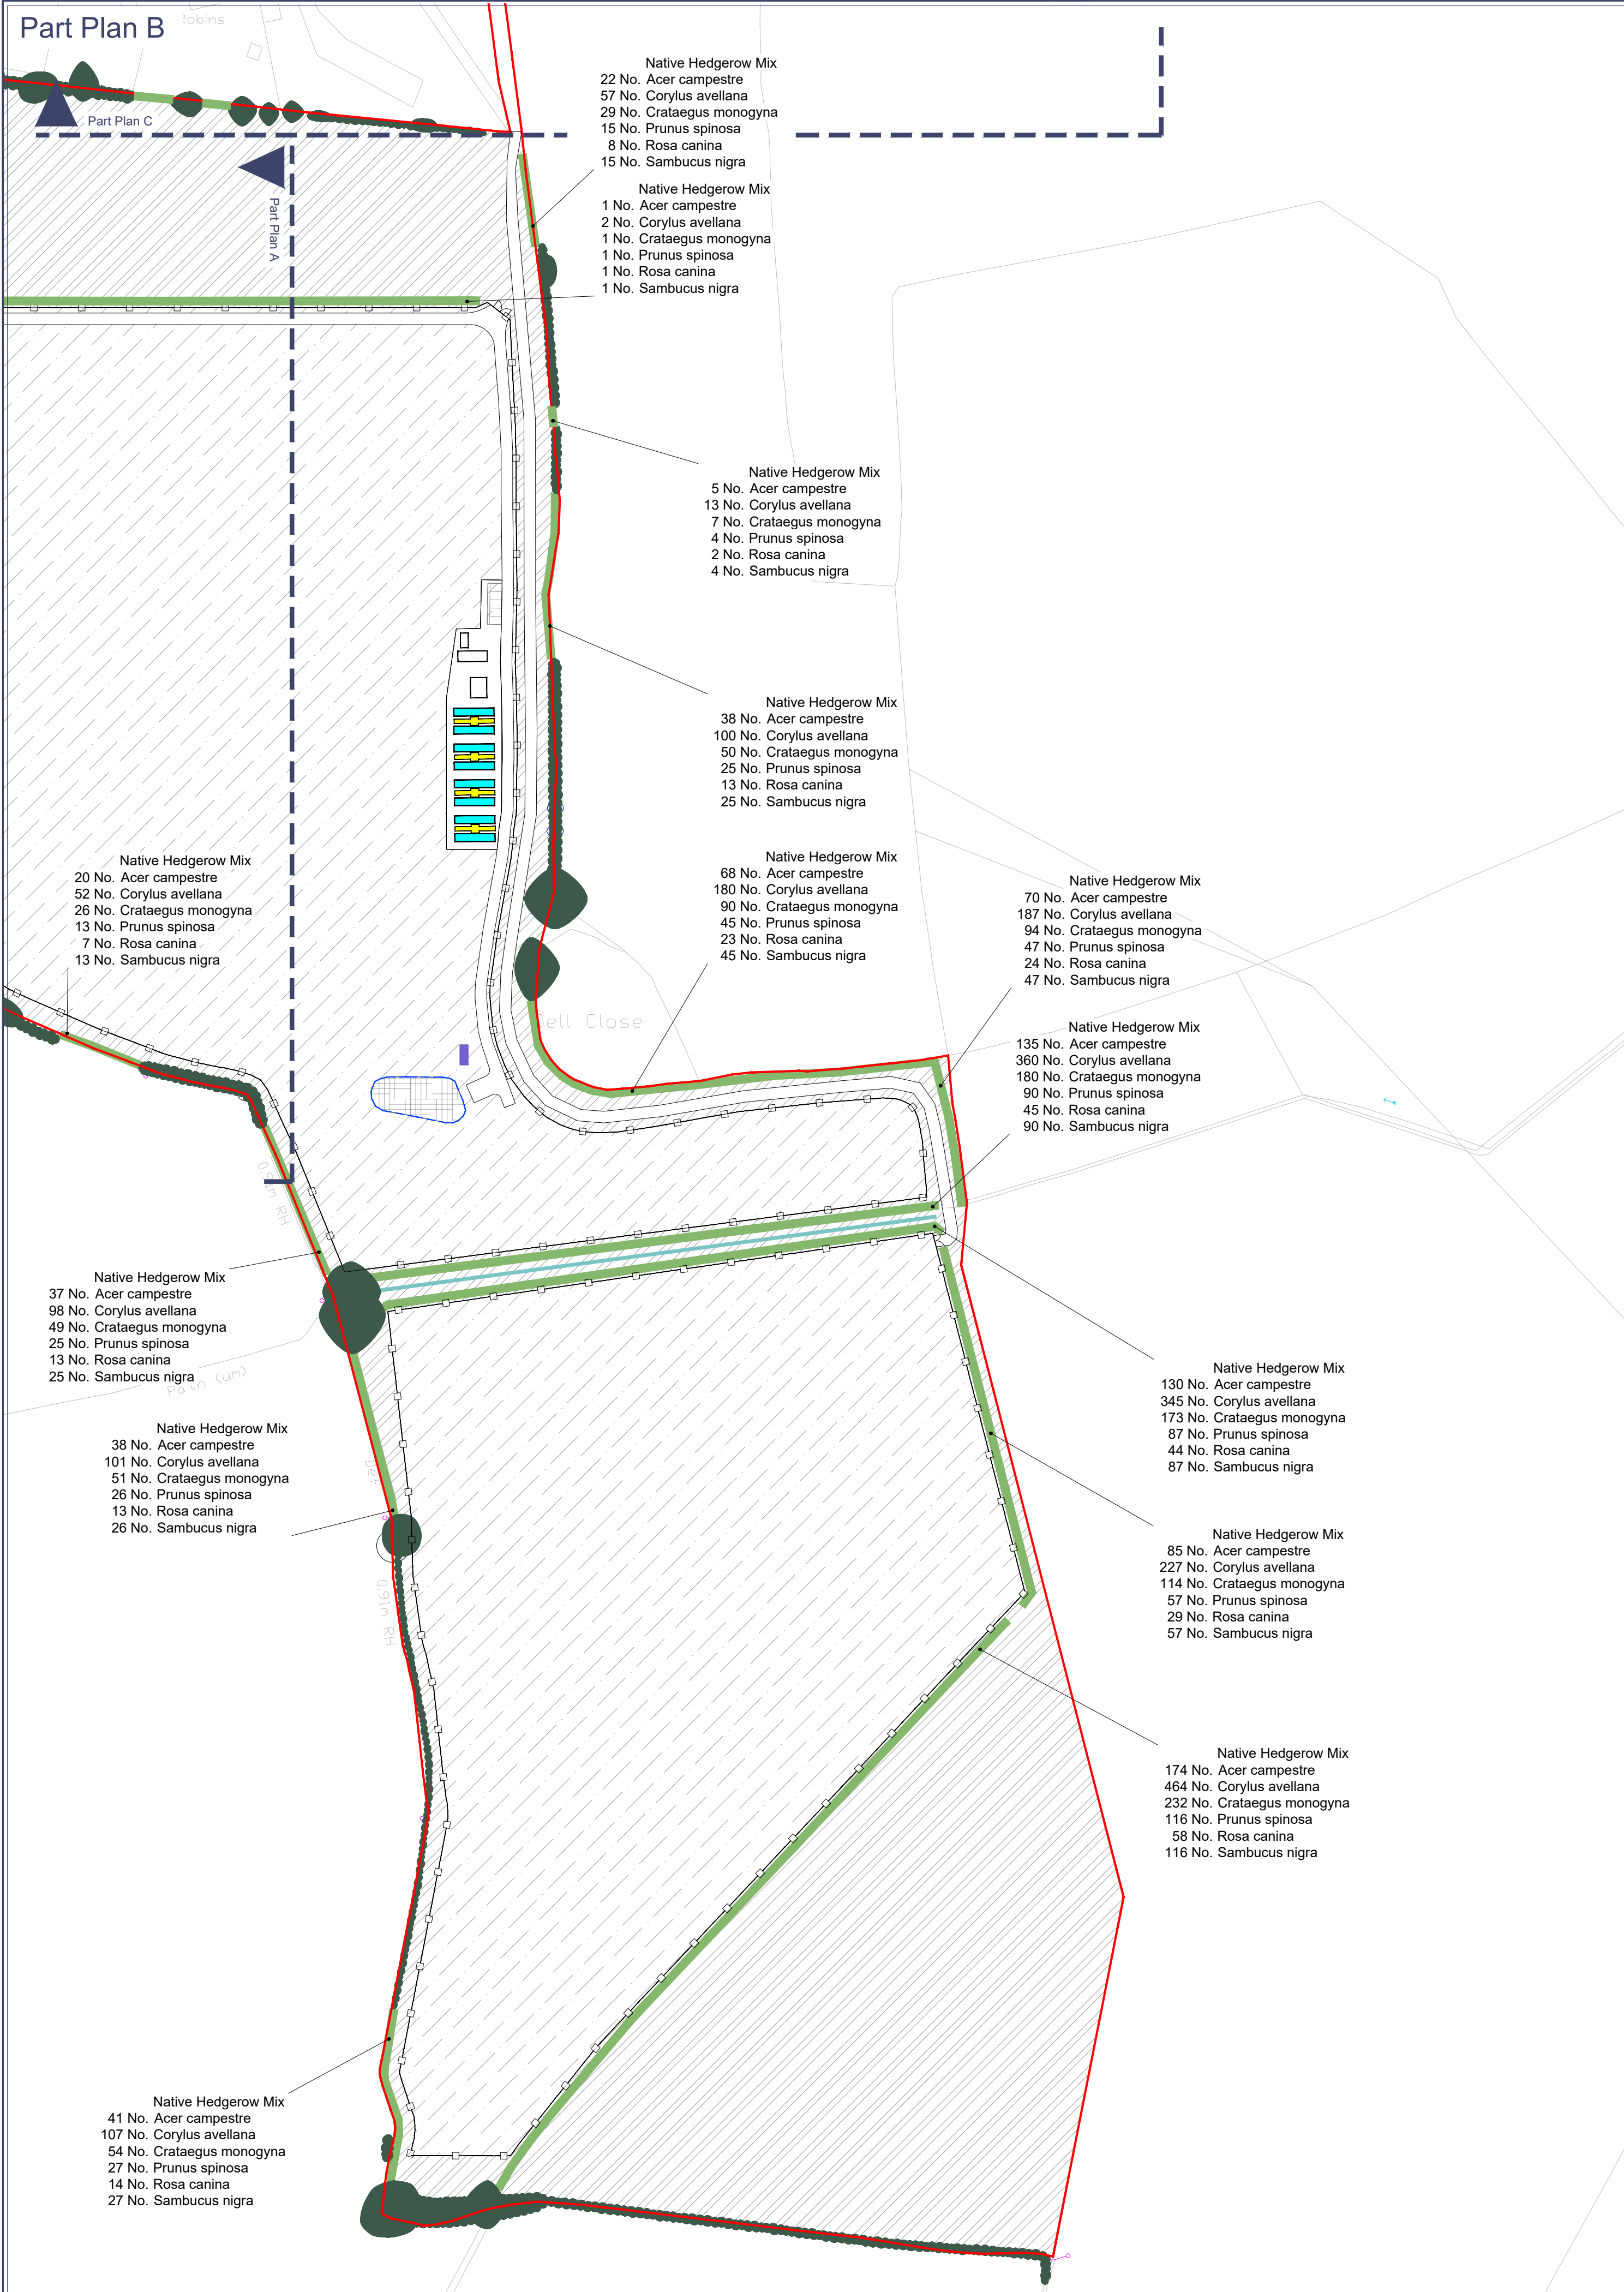

Planting and Seeding Schedule					
Native Hedgerow Mix					
Number	Species	Height	Specification	Density	%
1728	Acer campestre	60-80cm	1+1 :Transplant :BR	5/m	15%
4582	Corylus avellana	60-80cm	Transplant :1+1 :BR	5/m	40%
2299	Crataegus monogyna	60-80cm	1+1 :Transplant :BR	5/m	20%
1156	Prunus spinosa	60-80cm	1+1 :Transplant :BR	5/m	10%
587	Rosa canina	40-60cm	1+0 :BR	5/m	5%
1156	Sambucus nigra	40-60cm	Branched :1+0 :BR	5/m	10%
Total :11508					
Native Woodland Mix					
Number	Species	Height	Specification	Density	%
134	Acer campestre	175-200cm	2x :Feather :RB	2.5Ctr	15%
178	Betula pendula	60-80cm	1+1 :Transplant :BR	2.5Ctr	20%
134	Carpinus betulus	100-125cm	1+2 :Transplant :BR	2.5Ctr	15%
90	Corylus avellana	60-80cm	1+1 :Transplant :BR	2.5Ctr	10%
90	Malus sylvestris	100-125cm	Transplant :1+2 :BR	2.5Ctr	10%
90	Prunus spinosa	100-125cm	Transplant :1+2 :BR	2.5Ctr	10%
90	Quercus robur	100-125cm	1+2 :Transplant :BR	2.5Ctr	10%
90	Sambucus nigra	60-80cm	1+1 :Branched :BR	2.5Ctr	10%
Total :896					
Grass Areas					
Area	Seed Mix Name		Seed Mix Supplier	Density	Weight
313.73m ²	EM8 Meadow Mixture for Wetlands		Emorsgate Seeds	40kg/ha	2 kg
312762.55m ²	Low Maintenance Pasture Grassland		Contractor's choice	40kg/ha	1252 kg
64842m ²	Soecies Rich Grassland		Contractor's choice	25kg/ha	163 kg

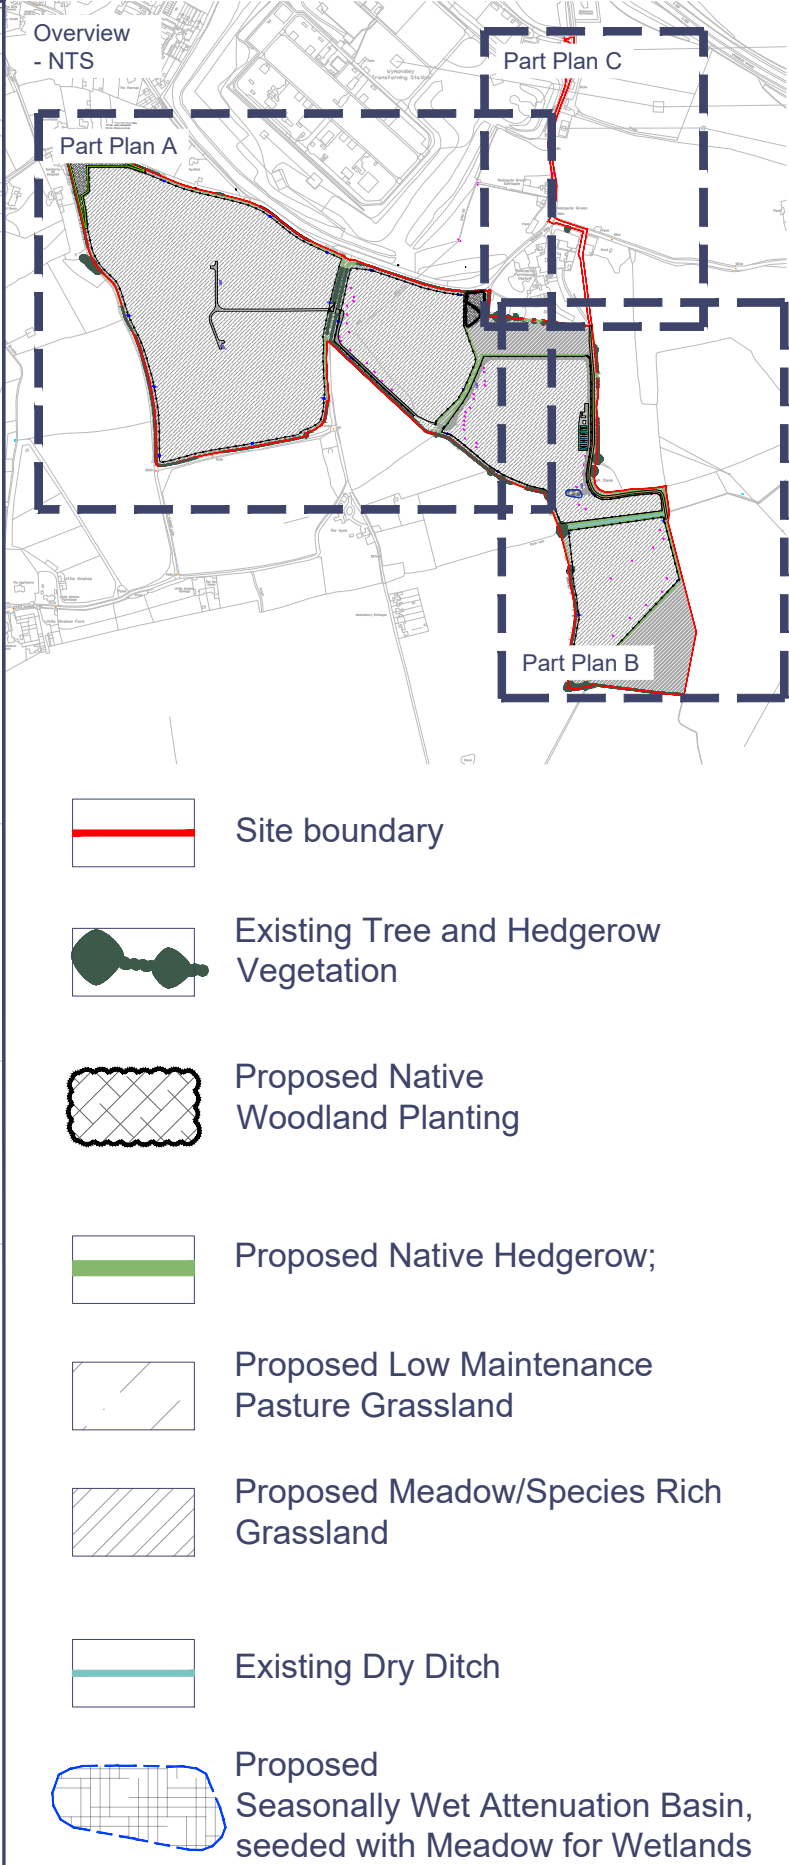

NOTE:
Refer to drawings 3732-01-15 and 3732-01-16 for hardworks.
Refer to drawing 3732-01-17 for typical planting details.

See Landscape Specification 3732-01-02 for planting and seed mix details, ground preparation and implementation programme.

0344 8700 007
axis.co.uk



Client
Brockwell Energy and Storage Ltd

Project
Sperberry Hill Solar Array and BESS

Drawing Title

Detailed Softworks Plan - Sheet 2 of 2

Scale
1:1250 @A1

Condition Discharge

Date
November 2025

Drawn
YK

Checked
AM

Dwg no
3732-01-14

Rev

This drawing is the copyright of AXIS P.E.D Limited and may not be loaned, copied or reproduced in any way - or used for any offer, quote, tender or construction purposes without written consent of the company to do so. Follow any figured dimensions - do not scale for construction purposes. If in doubt ask.

