

Rev:	Date:	By:	Chck:	Appr:	Description:

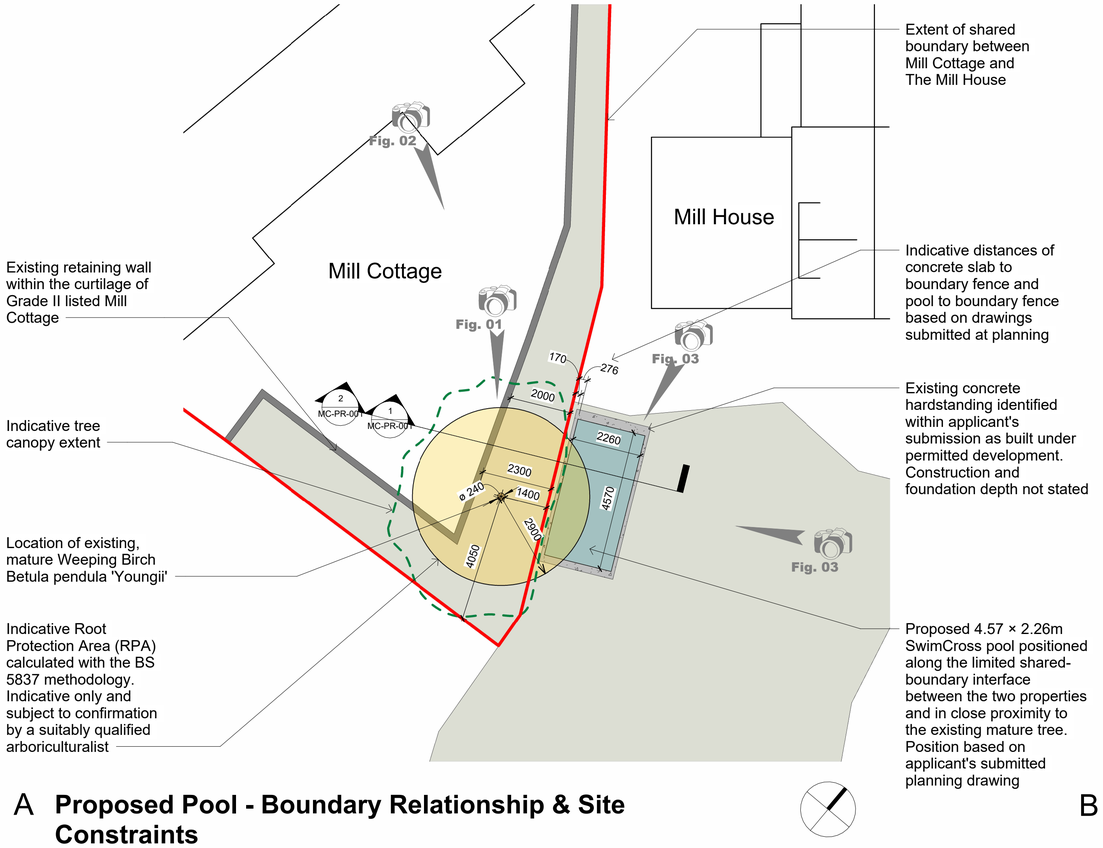


A Proposed Pool - Boundary Relationship & Site Constraints

1 : 100

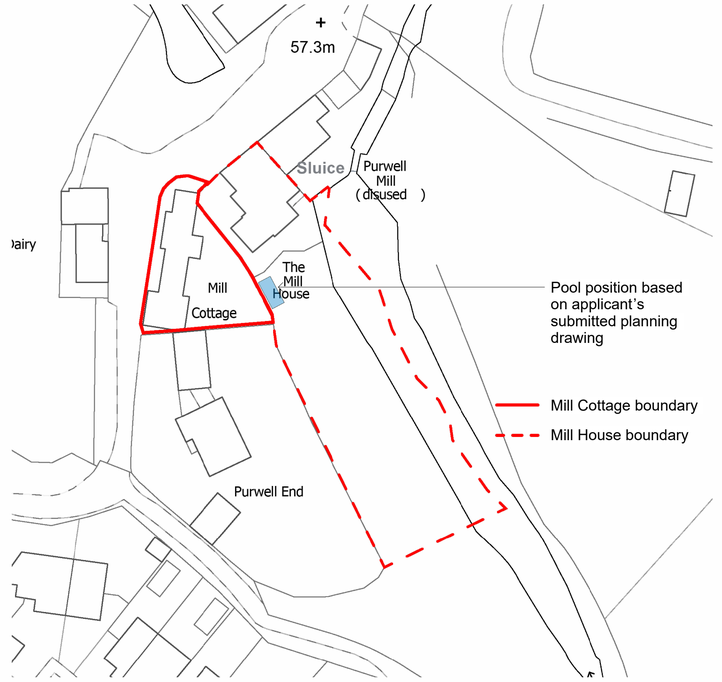


B Site Context Plan

1 : 500

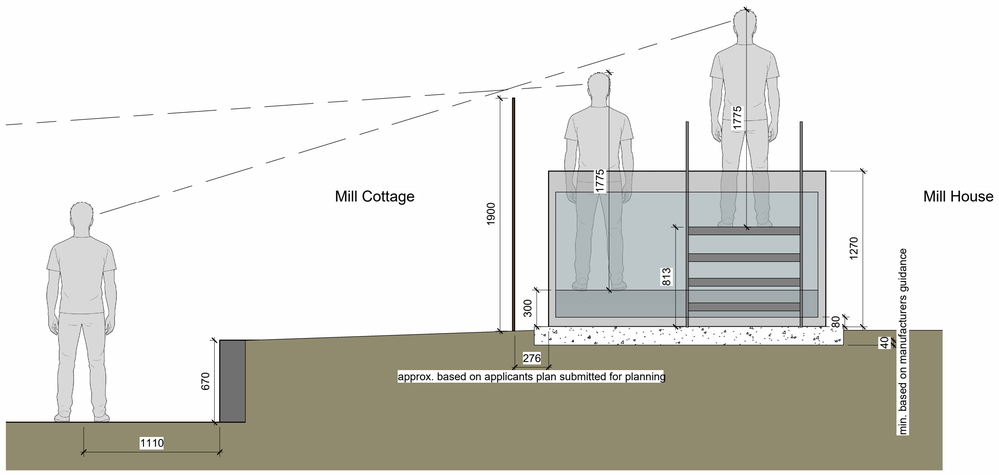

Indicative Section 1 - Pool/Shared Boundary Interface & Overlooking

1 : 25

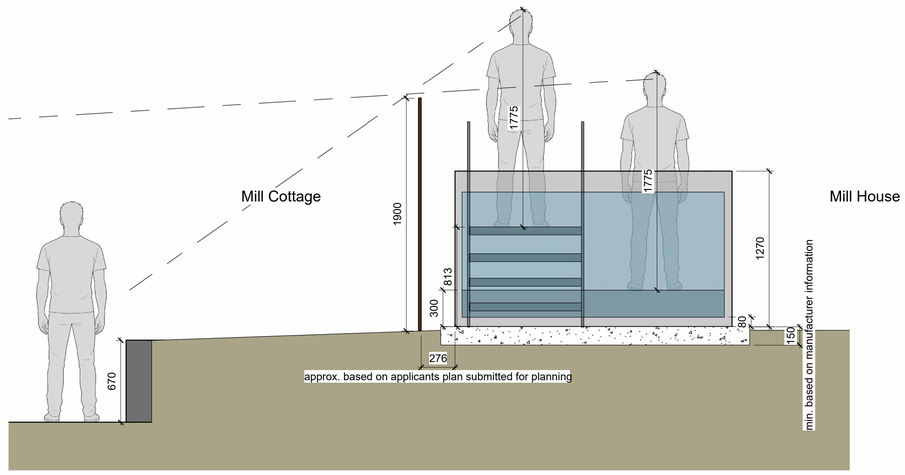

Indicative Section 2 - Pool/Shared Boundary Interface & Overlooking

1 : 25

Indicative sections illustrating the relationship between the proposed pool, shared boundary and Mill Cottage, highlighting overlooking from standing positions within the pool and assumed associated pool access steps.

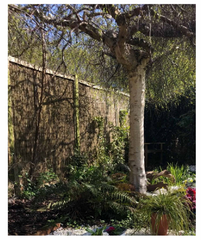


Figure 01 – Existing mature weeping birch within Mill Cottage garden, showing its close relationship to the shared boundary and the variable extent of canopy screening through the year.



Figure 02 – Existing mature weeping birch in winter, demonstrating substantially reduced seasonal screening when deciduous foliage is absent.



Figure 3 – Location of proposed pool structure siting, adjacent fence/hedge means it will not be visible from adjacent dwellings.

Figure 03 – Applicant's submitted photograph of the proposed pool location, showing the limited vegetation above the boundary fence on the Mill House side. Source: submitted Heritage Statement.

0m 0.5m 1m 1.5m 2m 2.5m

VISUAL SCALE 1:25 @ A1

0m 2m 4m 6m 8m 10m

VISUAL SCALE 1:100 @ A1

Bessie Holloway Davies
Architect ARB

tel+44 (0)7826529060
bessiehd@gmail.com
14 Pixley Street
London
E14 7DF

Client:
Mill Cottage, Purwell Lane

Job Title:
26/02139/FPH - Neighbour Planning Representation

Drawing Title:
PROPOSED POOL - SITE CONTEXT, BOUNDARY RELATIONSHIP & INDICATIVE SECTIONS

Job/ Dwg No/ Rev:

MC-PR-001 SK- 01

Drawn:	Checked:	Appr:	Date:
BHD	BHD	BHD	01/10/2026

Drawing Status: Planning Representation - not for construction

Scale(s): As indicated @ A1 @ A3

DISCLAIMER: This drawing has been prepared by Bessie Holloway Davies, ARB, solely in support of a planning representation and is not for construction. Dimensions and relationships shown are based on site measurements, planning information and manufacturer information, and are indicative unless otherwise stated. This drawing is copyright and remains the property of Bessie Holloway Davies.