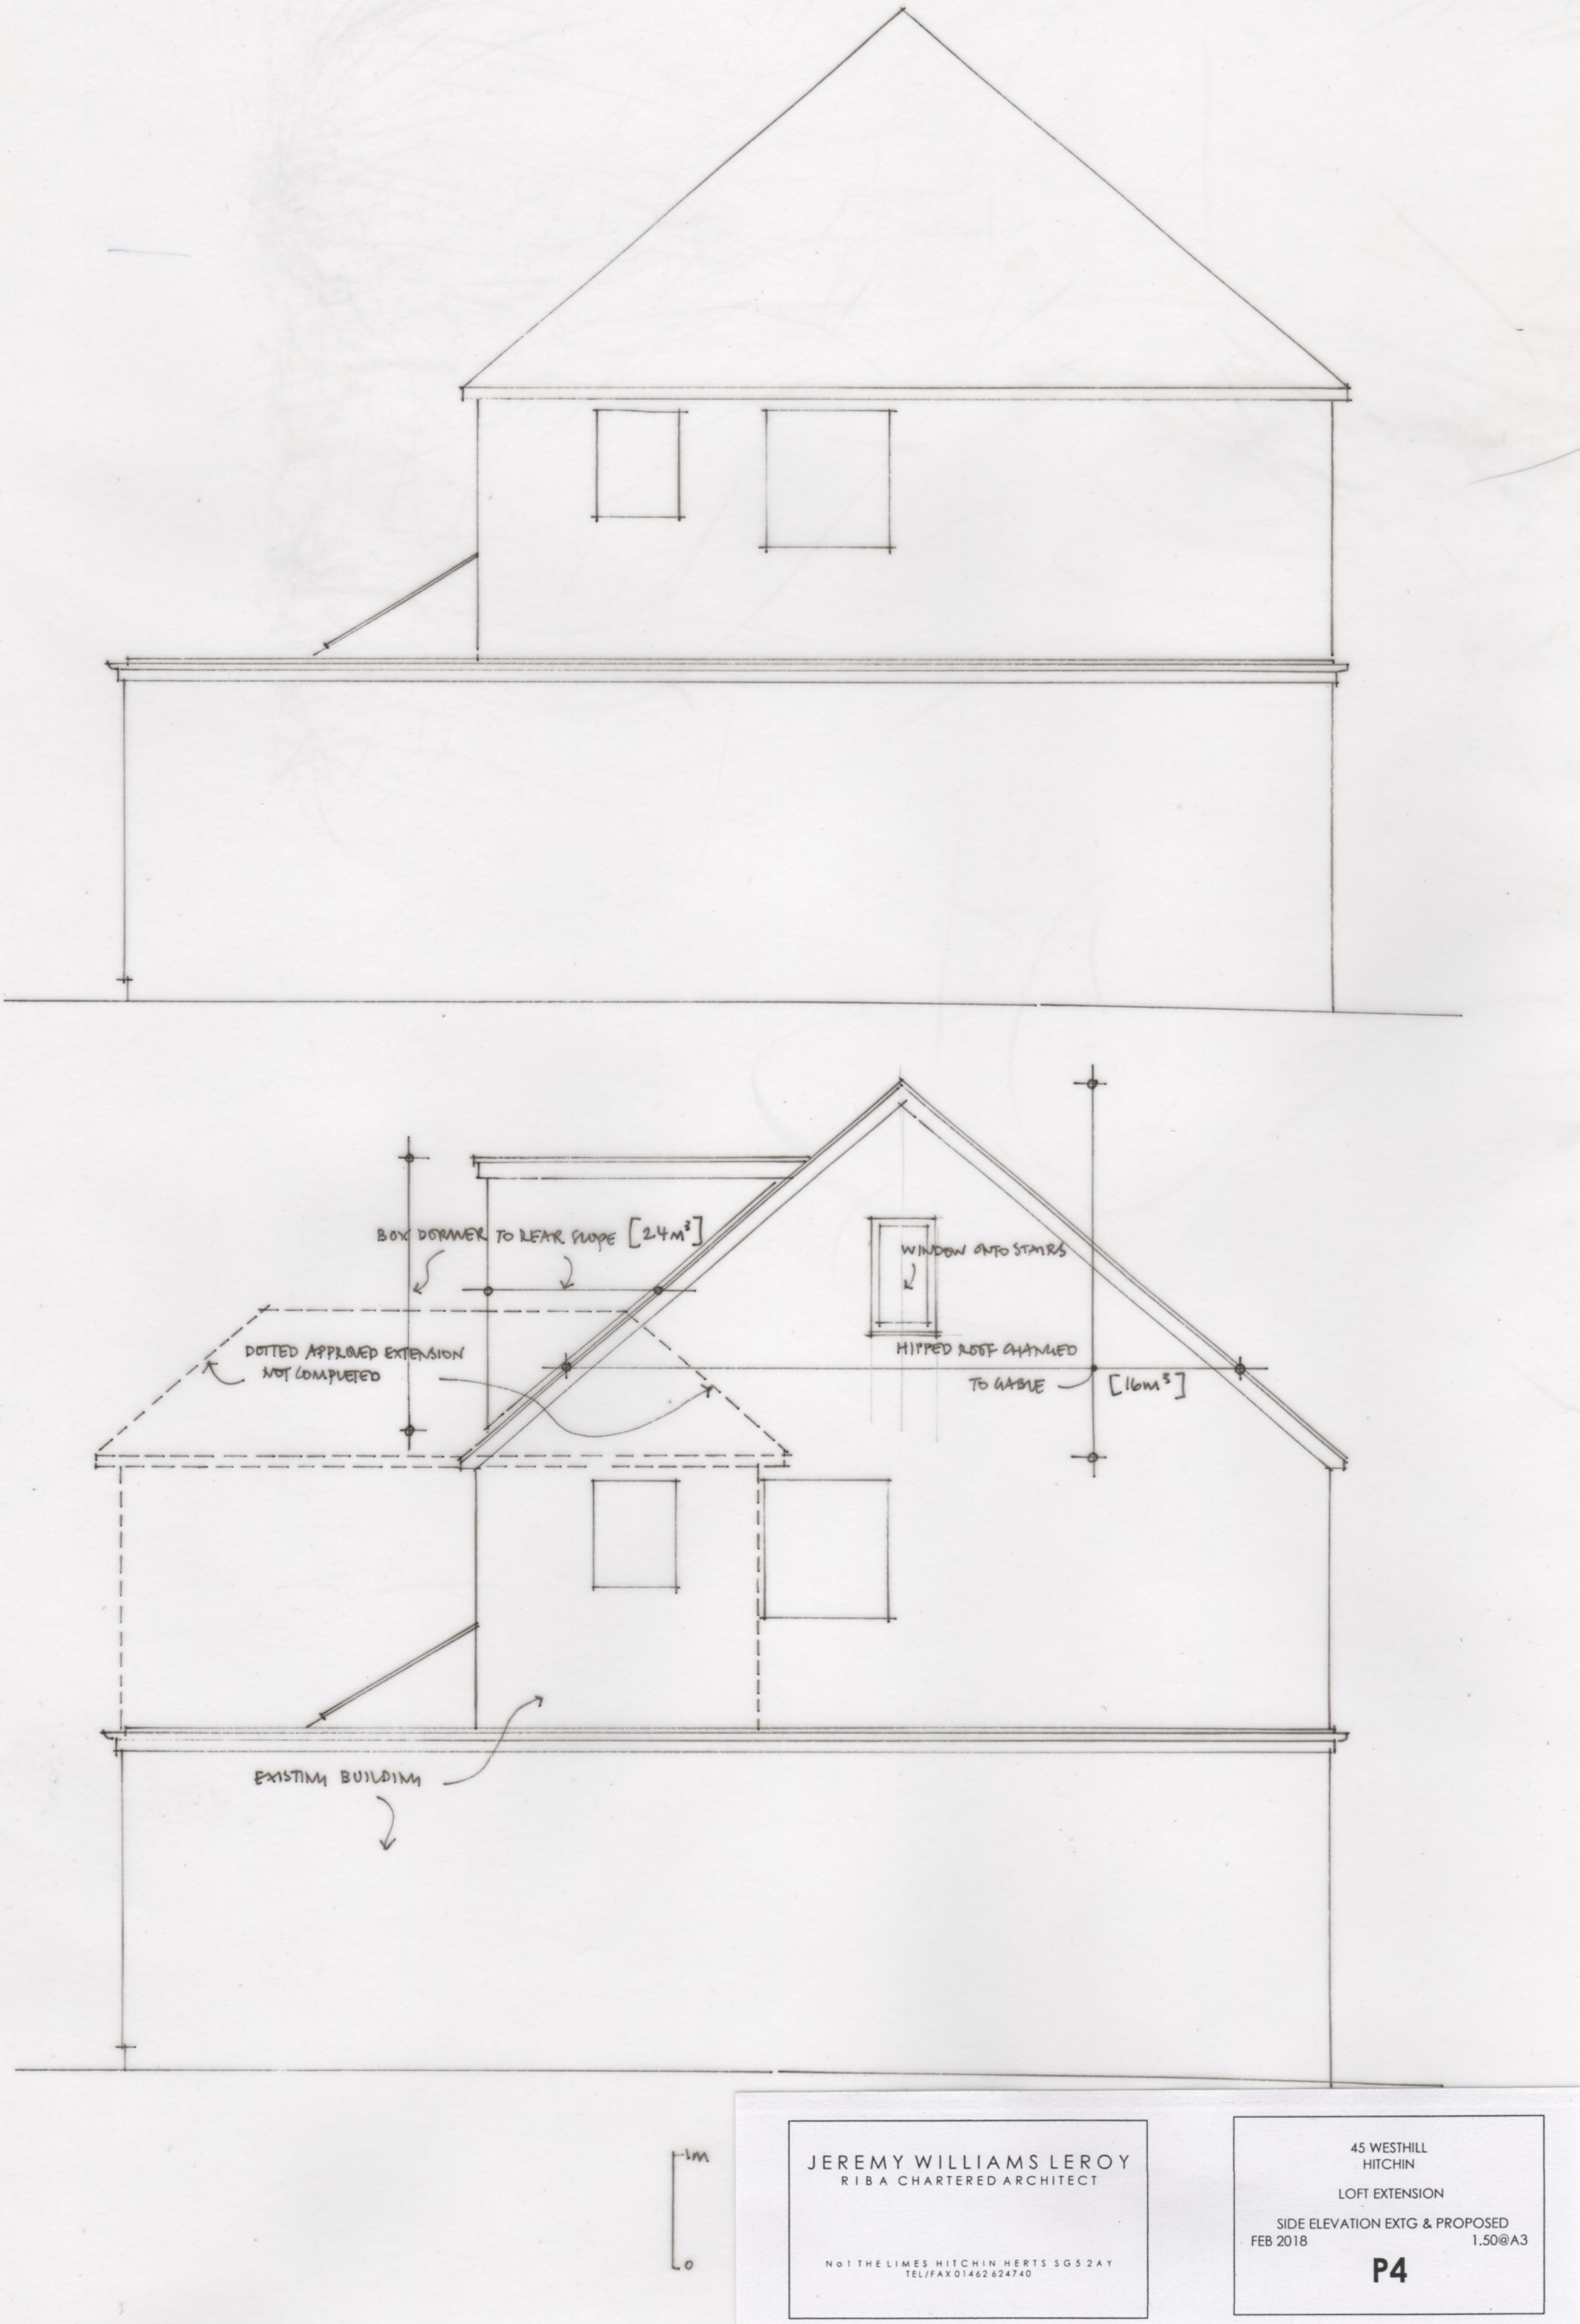

JEREMY WILLIAMS LEROY
RIBA CHARTERED ARCHITECT

No1 THE LIMES HITCHIN HERTS SG5 2AY
TEL/FAX 01462 624740

45 WESTHILL
HITCHIN

LOFT EXTENSION

SIDE ELEVATION EXTG & PROPOSED

FEB 2018 1.50@A3

P4